




Kinross Way Elevation

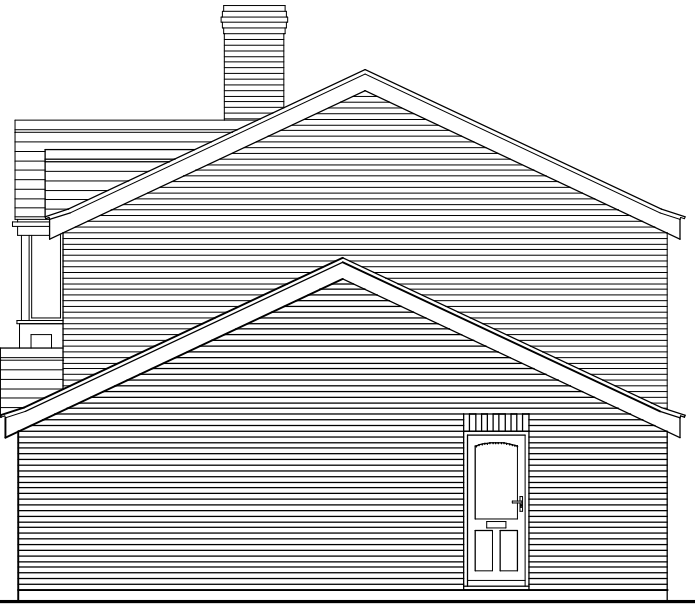


Side Elevation

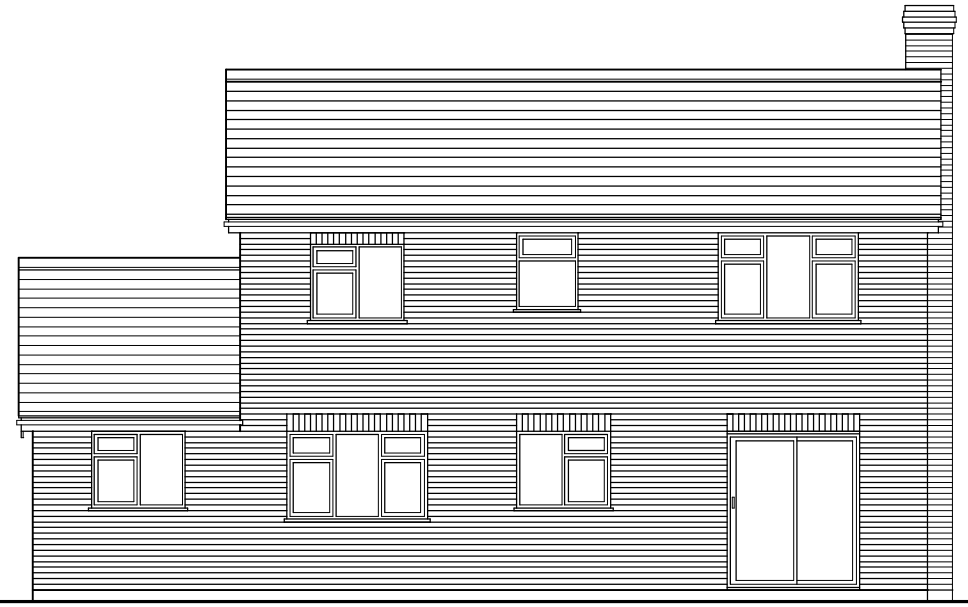

Rear Elevation

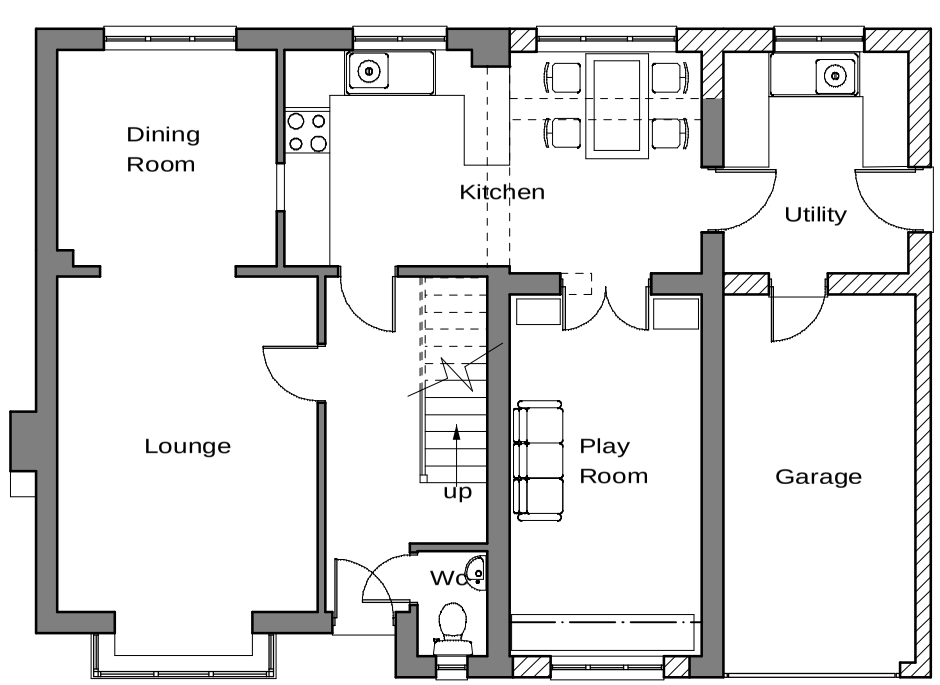

Ground Floor Plan

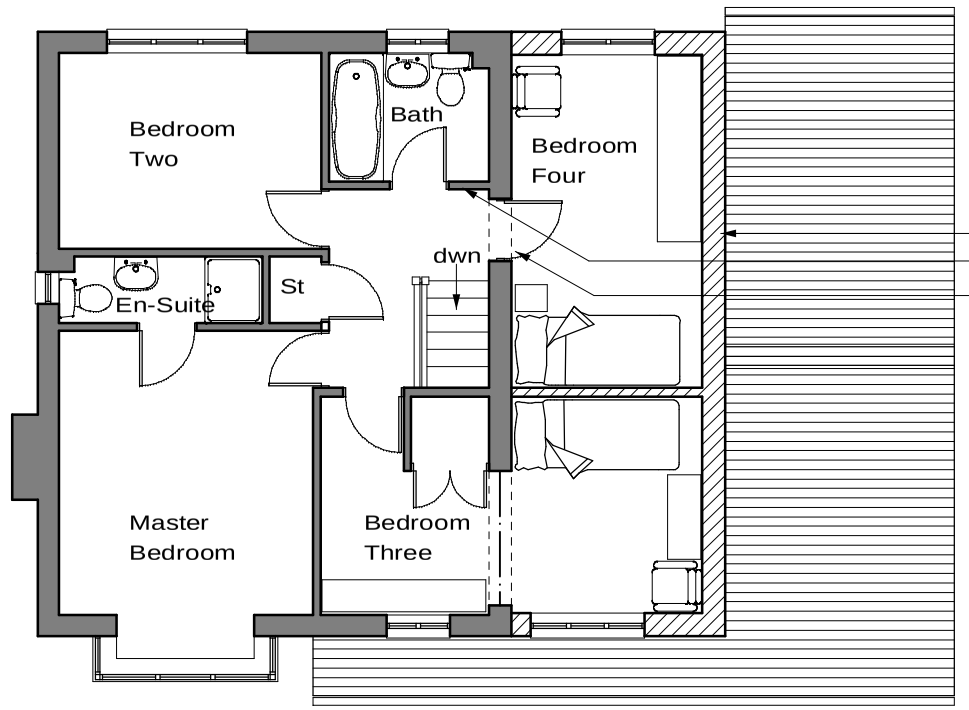

First Floor Plan

S A V A G E H A Y W A R D
A R C H I T E C T S
19 Station Rd Hinckley, Leicstershire, LE10 1AW, 01455 635665, FAX- 01455 618971

Client	Mr & Mrs M Bull		Drawing	Sketch Scheme One
Project	Extensions & Alterations 3 Kinross Way Hinckley	Auth JEH	Date Sept 2007	Drawing No 05
		Scale 1 : 100	Job No 07 / 126	

THIS DRAWING IS THE COPYRIGHT OF SAVAGE HAYWARD REPRODUCTION IN ANY FORM OF WHOLE OR PART IS FORBIDDEN WITHOUT PRIOR WRITTEN PERMISSION OF THE COPYRIGHT HOLDER DO NOT SCALE FROM DRAWING AND ONLY FIGURE DIMENSIONS ARE TO BE USED