
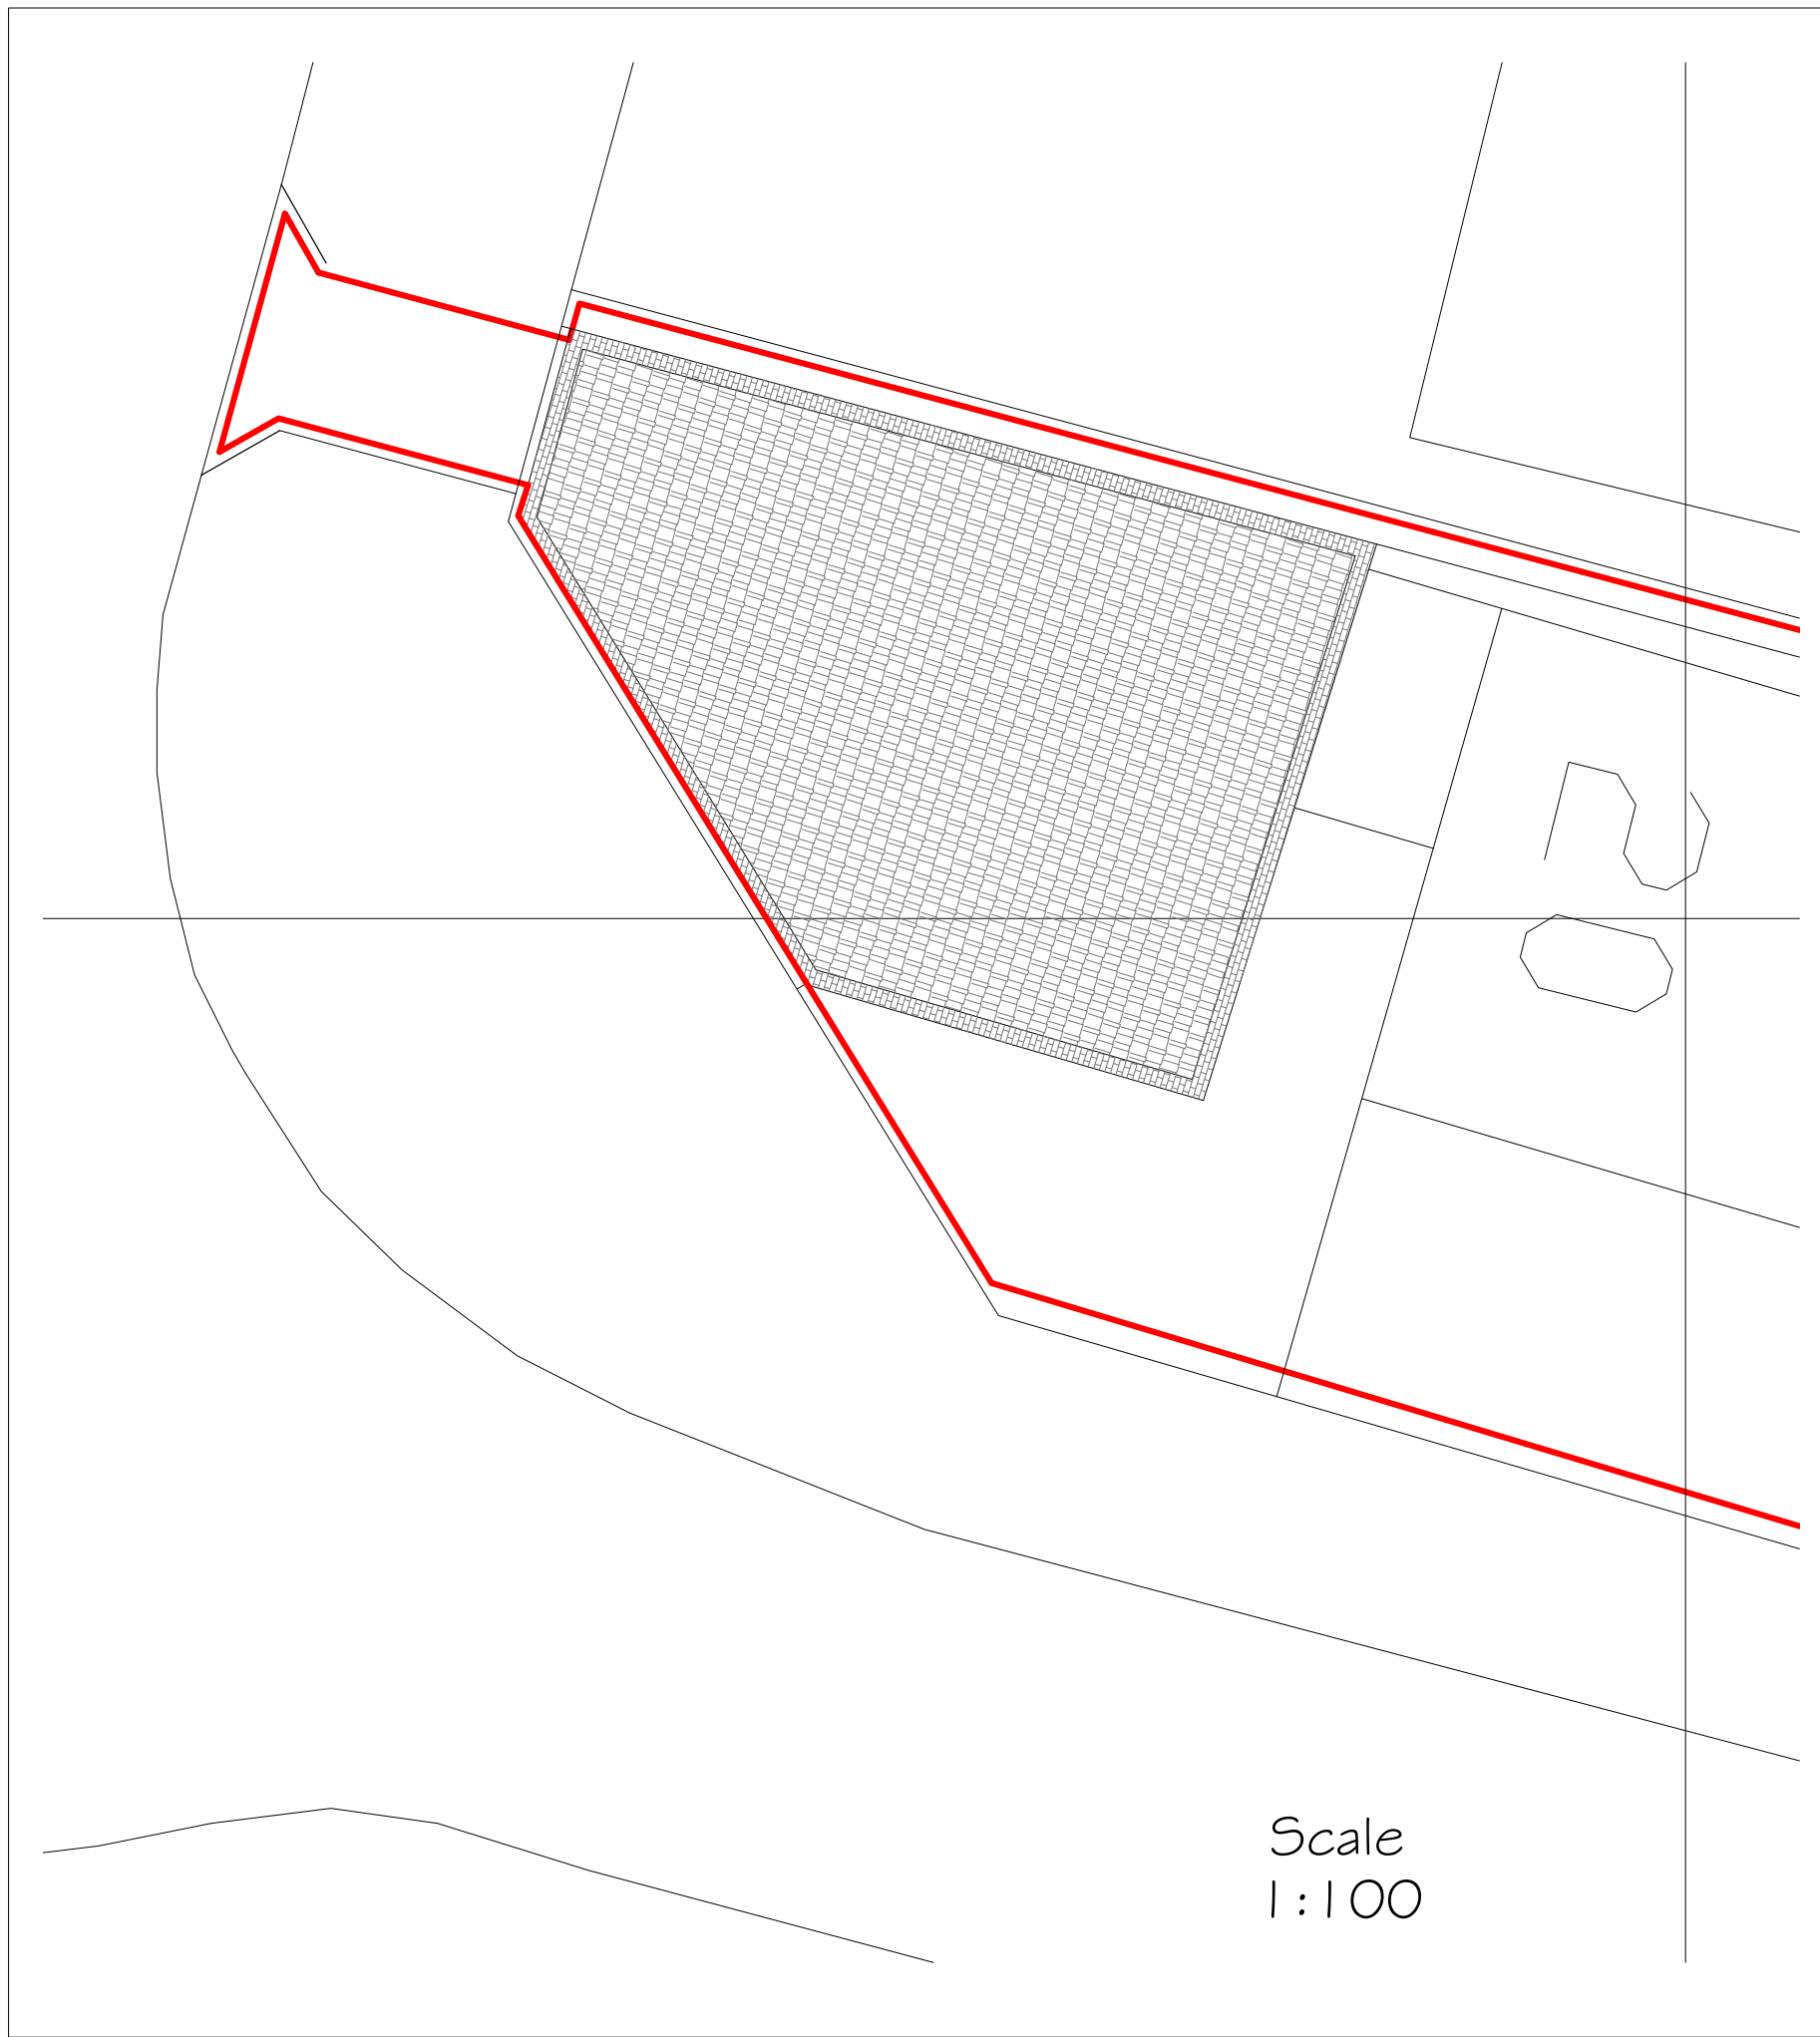
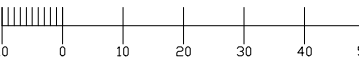


UK
Planning
Maps

01856 898 022
www.UKPlanningMaps.com

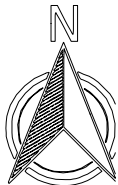

Scale
1:1250

Proposed Dropped Kerbs
and Block Paving
at 20 Brascote Lane
Newbold Verdon
Leicestershire LE9 9LF
For r Loughlin

Drawing Number 23/007/01	Scales As noted
	September 20