


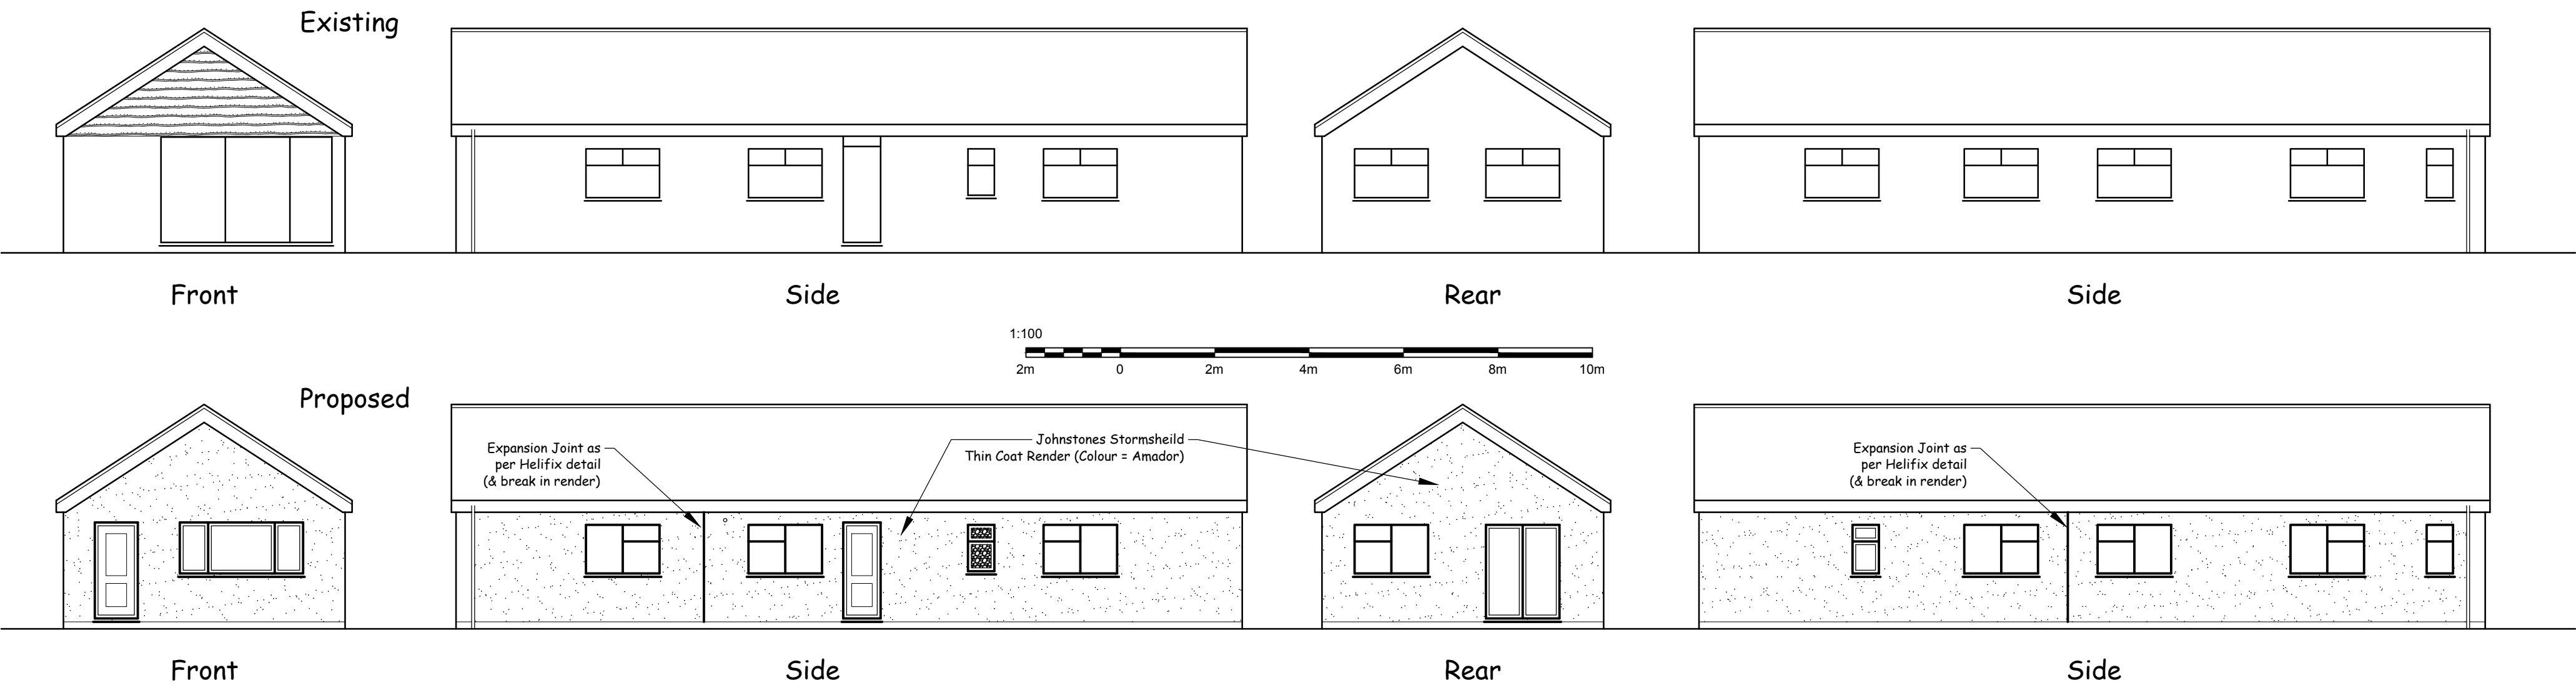

Drawing prepared for the purpose of Planning Permission and/or Building Regulation approval.

All dimensions to be checked on site before works commence.

Internal room layouts and fittings to client's requirements.

Actual boundary lines to be confirmed on site between parties concerned prior to commencement of work and no part of the new construction to project over the boundary.

Underground services may have been assumed and therefore they should be located prior to commencement.

Project

Dropped Kerb & Render
30 Hillside Road
Burbage
Leicestershire
LE10 2LX

Drawing

Elevations & Dropped Kerb Plan

Drawing Ref: Planning Application

Scales 1:100, 1:500 & 1:1250 at A2

Date September 2023

Brooks Building Plans

Barry Brooks Tel. 07879 655 641

