Maindy, Bradgate

Block Plan

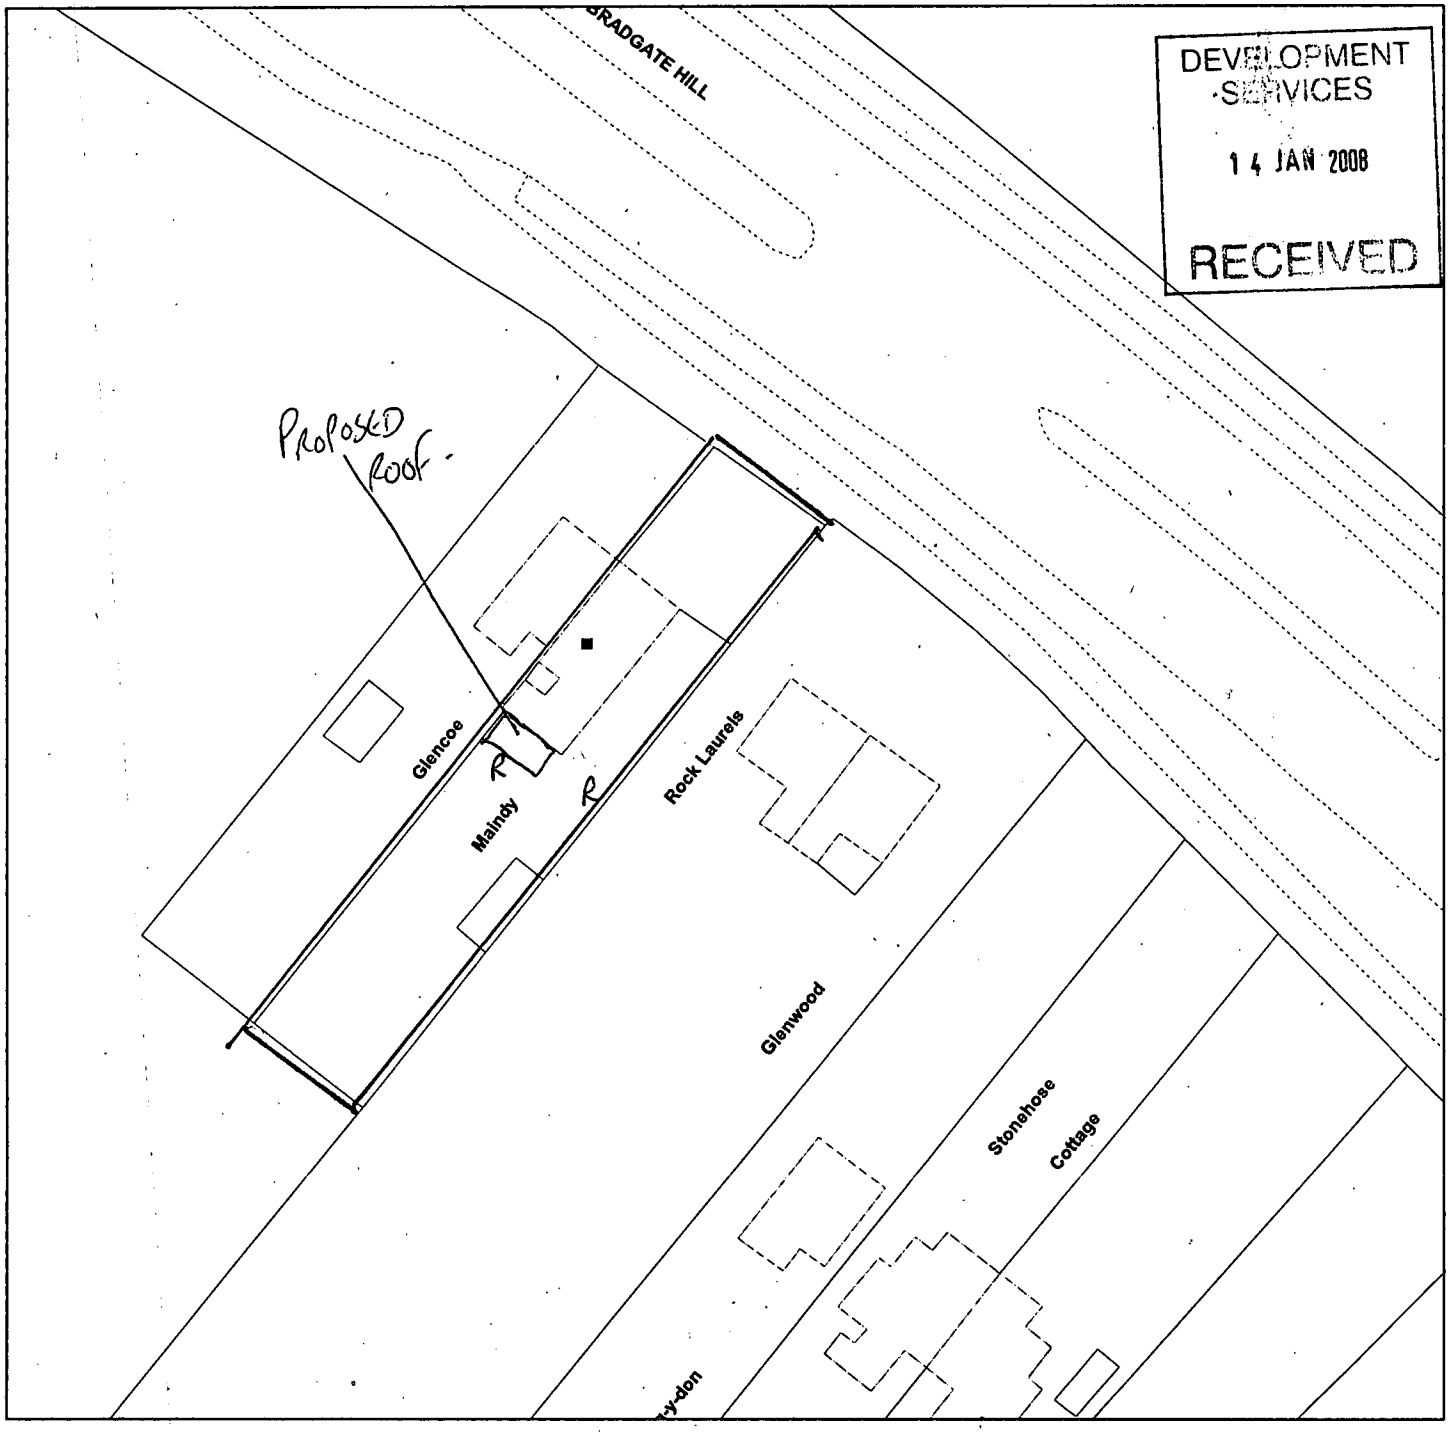

Scale : 1:500

Reproduced from the Ordnance Survey map with the permission of the Controller of Her Majesty's Stationery Office © Crown Copyright 2000.

Unauthorised reproduction infringes Crown Copyright and may lead to prosecution or civil proceedings.

Organisation	HBBC
Department	Development Services
Comments	
Date	08 January 2008
SLA Number	100018489

*Produced using ESRI (UK)'s MapExplorer 2.0 - **http://www.esriuk.com***