- REDLAND REGENT TILES TO MATCH EXSISTING ROOF.
- CODE 5 300mm LEAD FLASHING.
- 100mm GUTTERING TO MATCH EXISTING.

DEVELOPMENT SERVICES
14 JAN 2008
RECEIVED

REAR ELEVATION

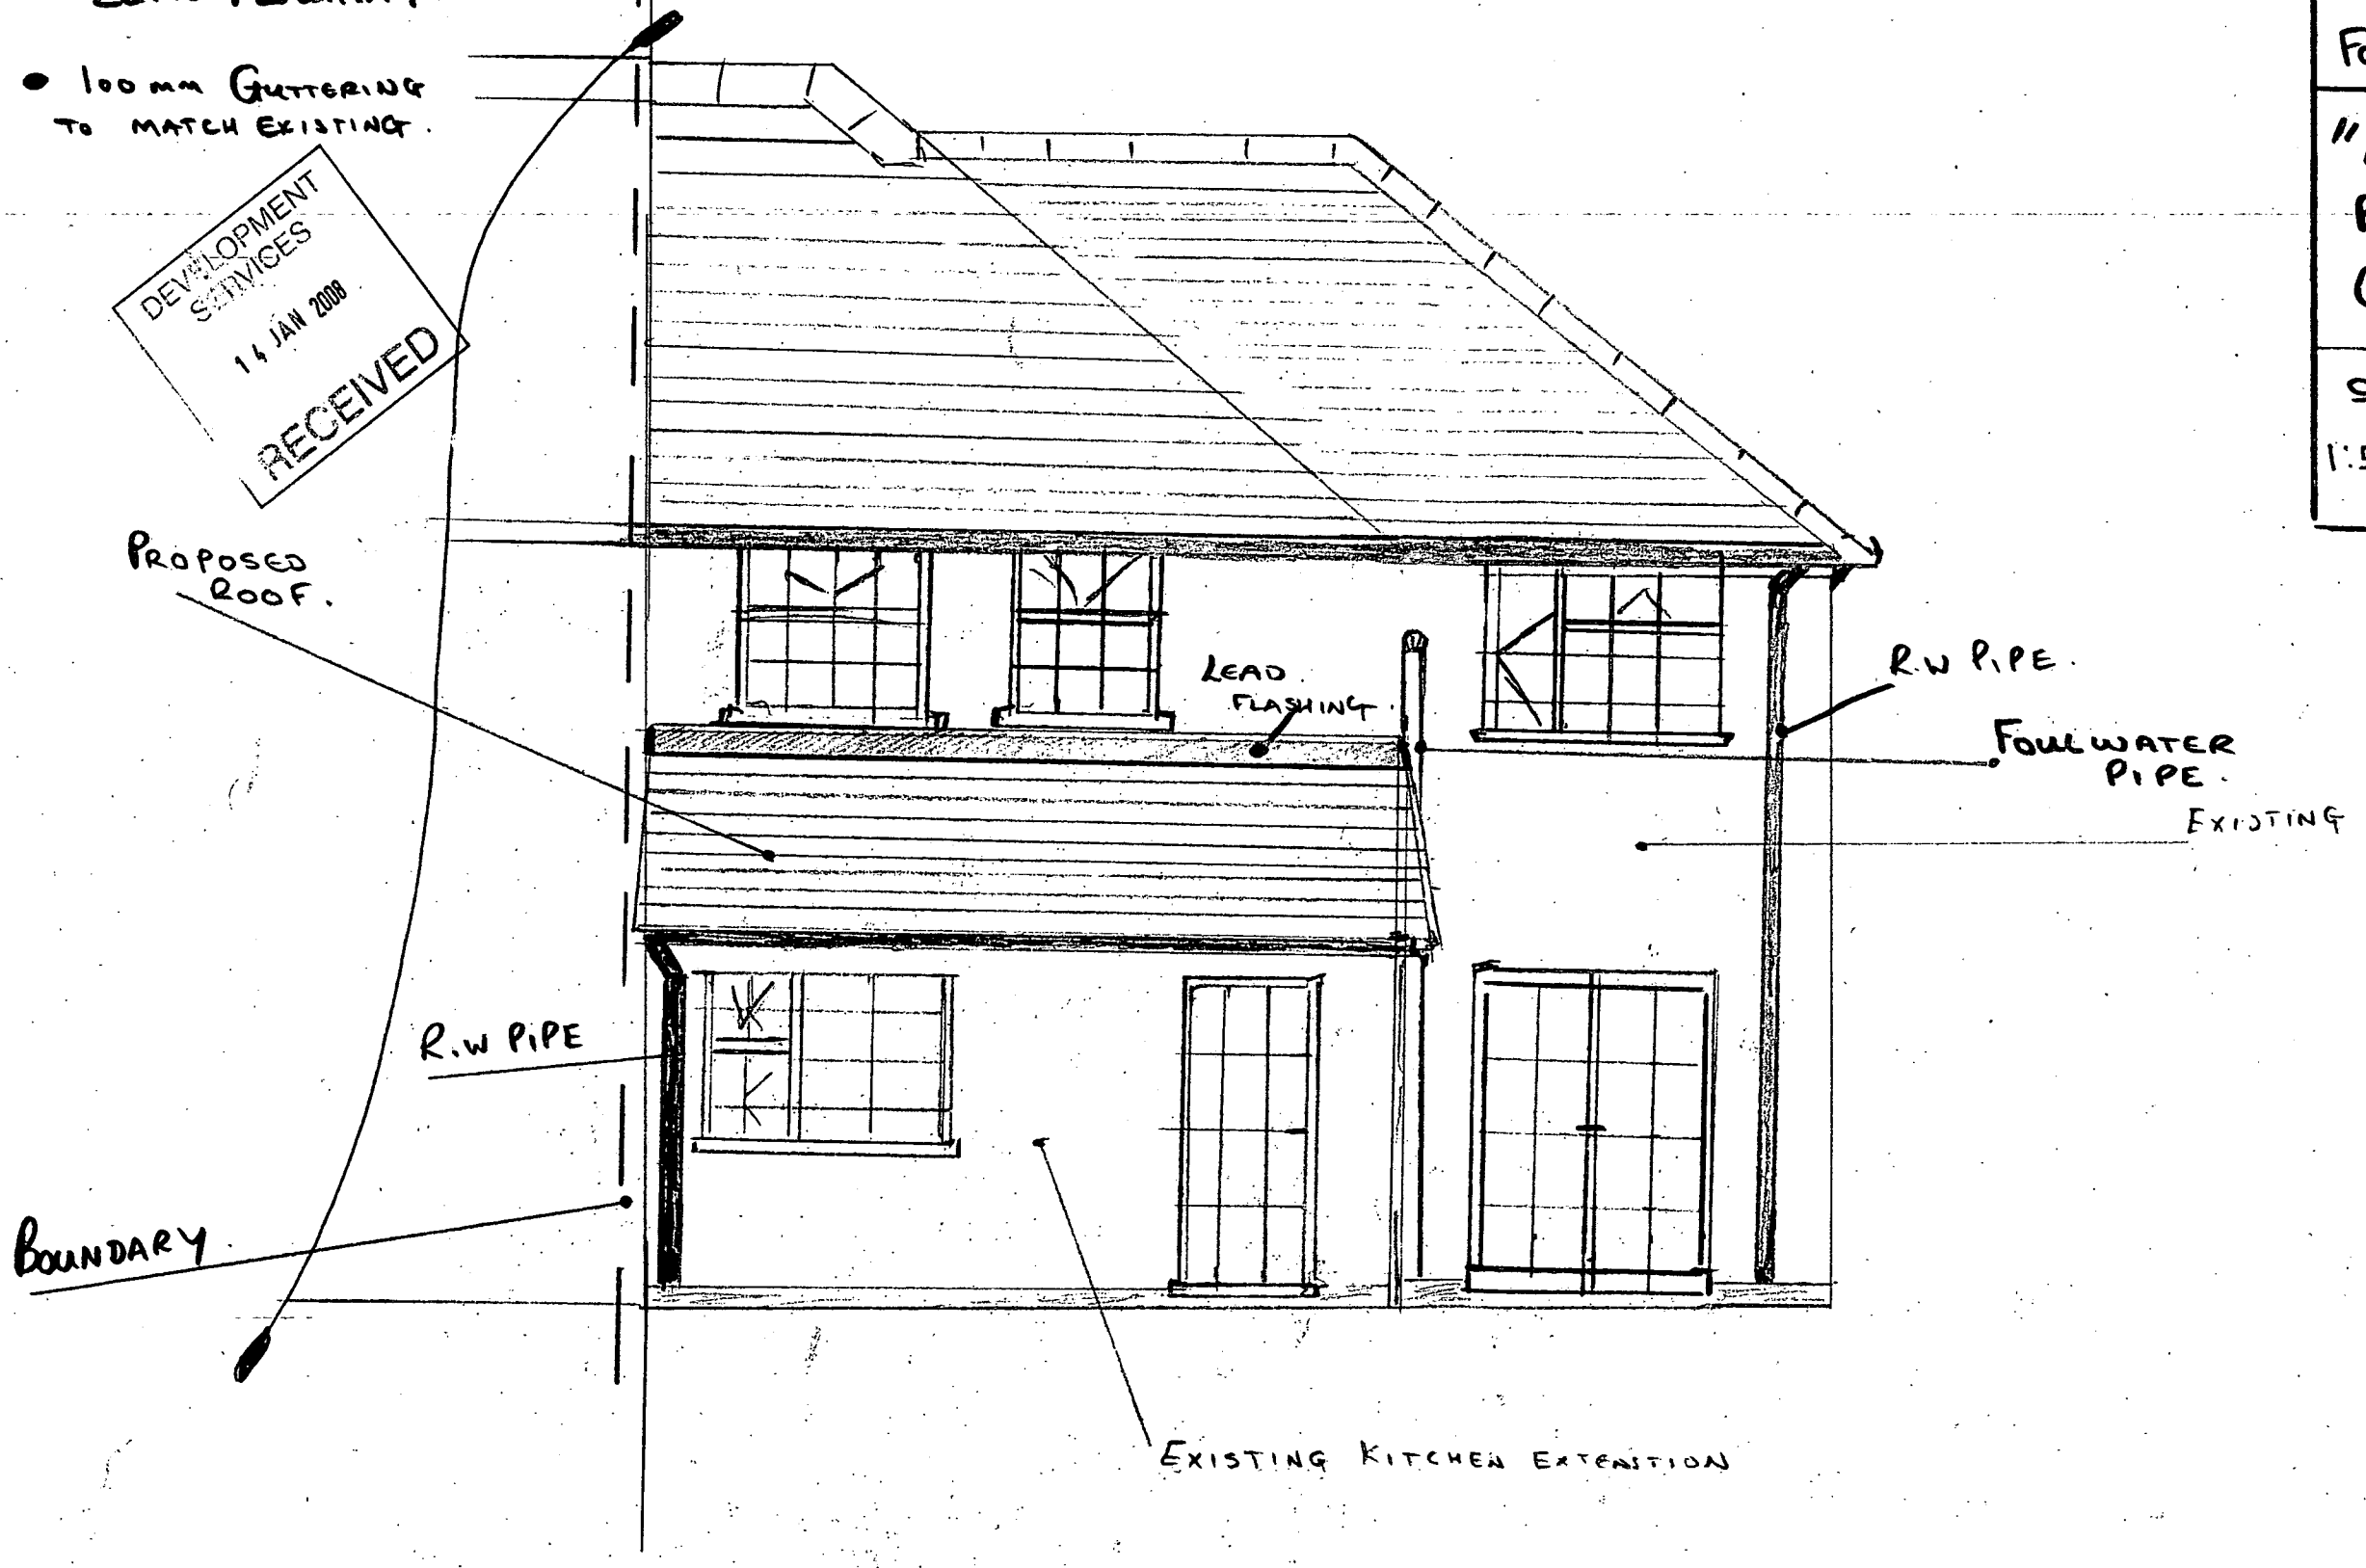

PROPOSED ROOF EXTENSION FOR EXISTING KITCHEN.

FOR MR A. BRADLEY.

"MAINDY".
BRADGATE HILL.
GROBY. LEICS. LE6 0FA.

SCALE.	DATE
1:50 / 00	JAN 2008
	DRAWN BY. A BRADLEY.