


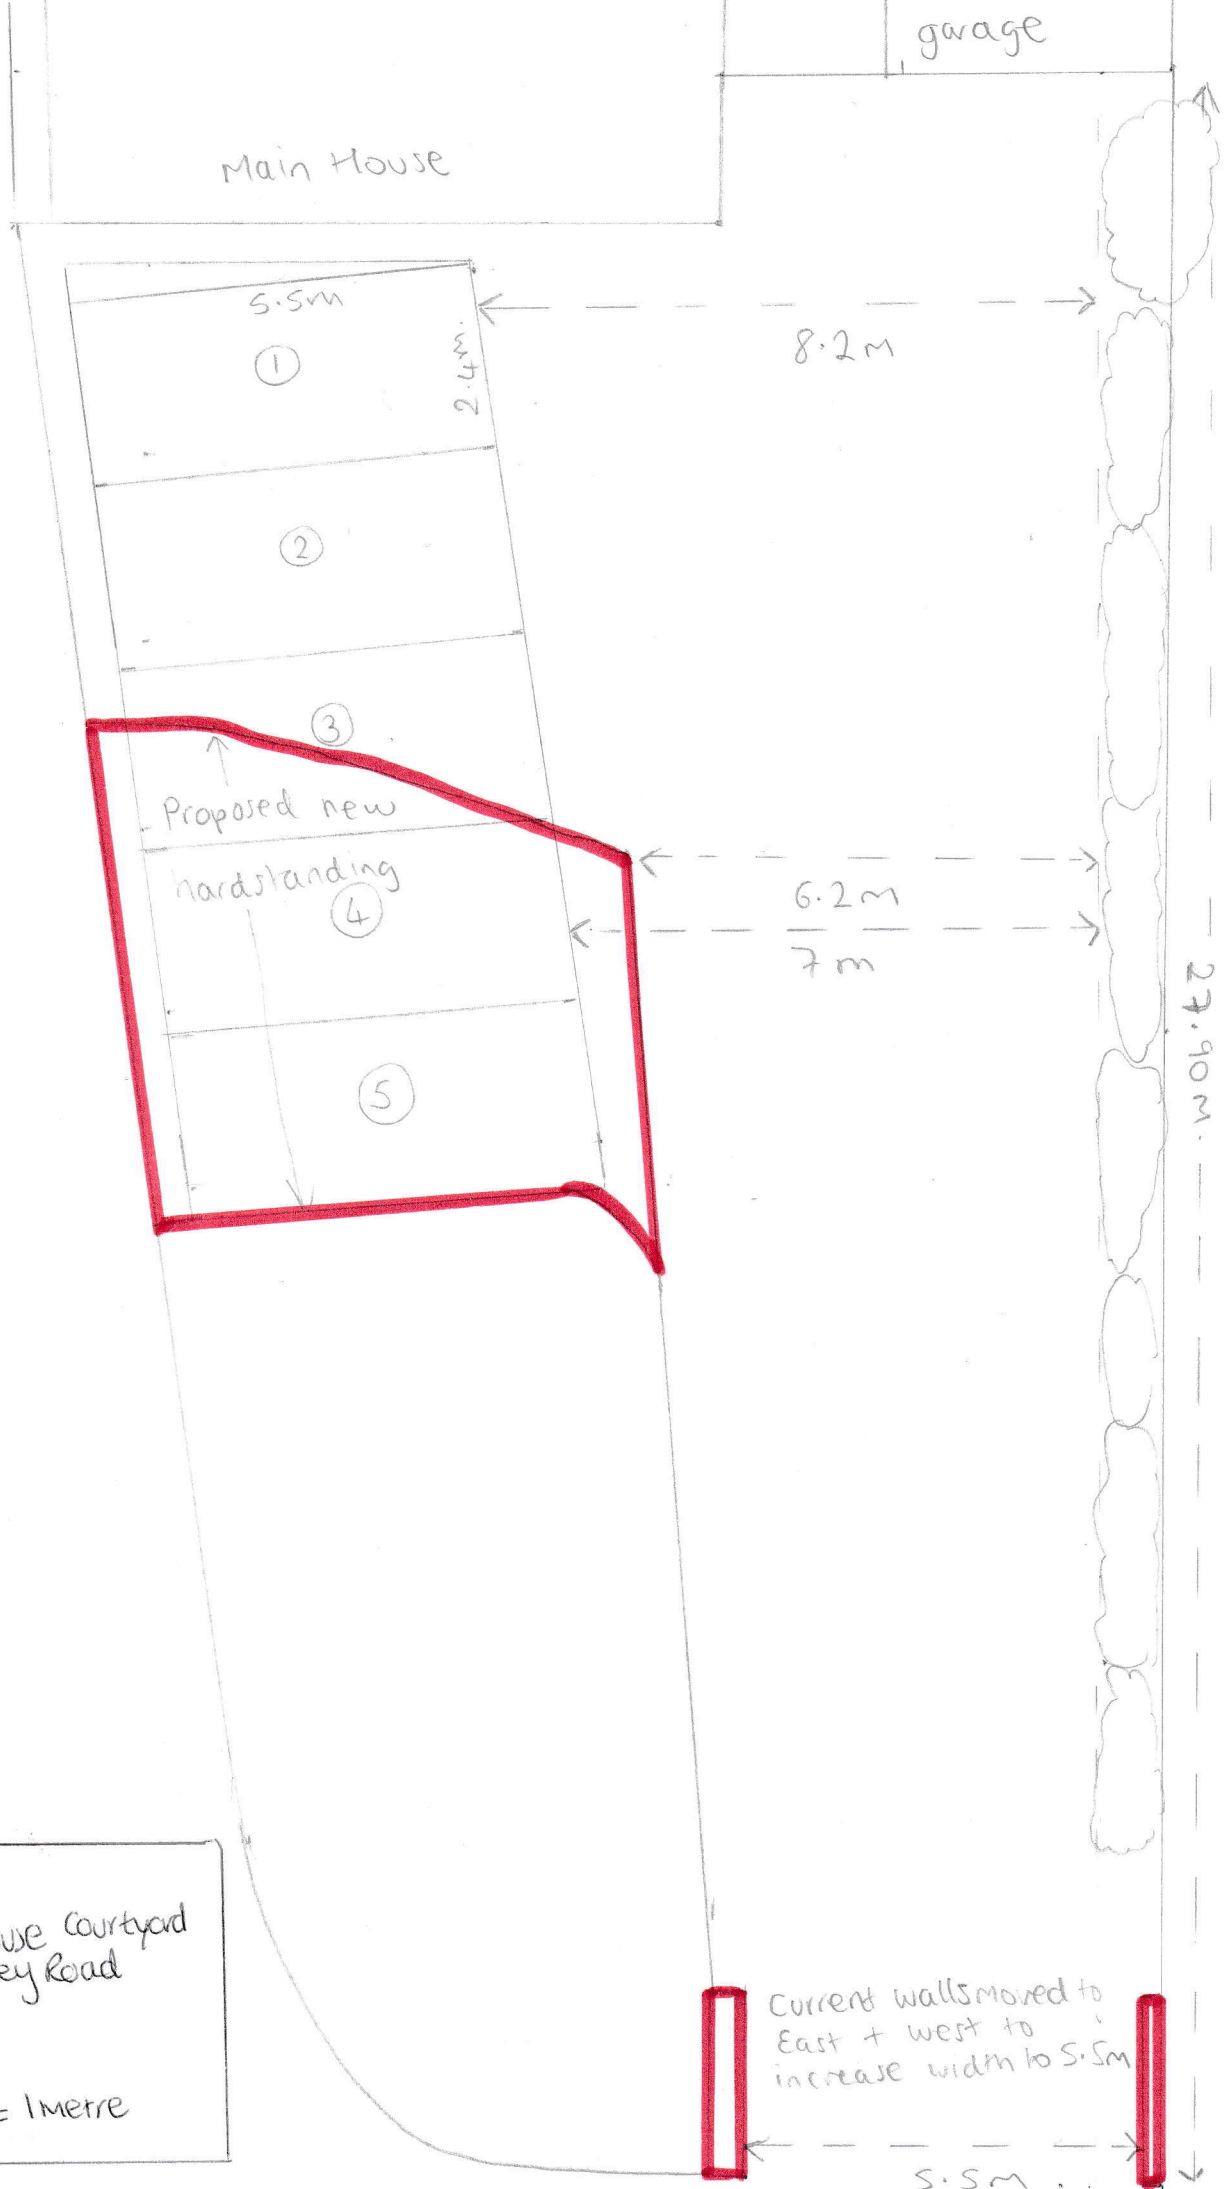

The cottage
Barwell House Courtyard
Hinckley Road
Scale
1cm = 1metre

Current walls moved to
East + west to
increase width to 5.5m