


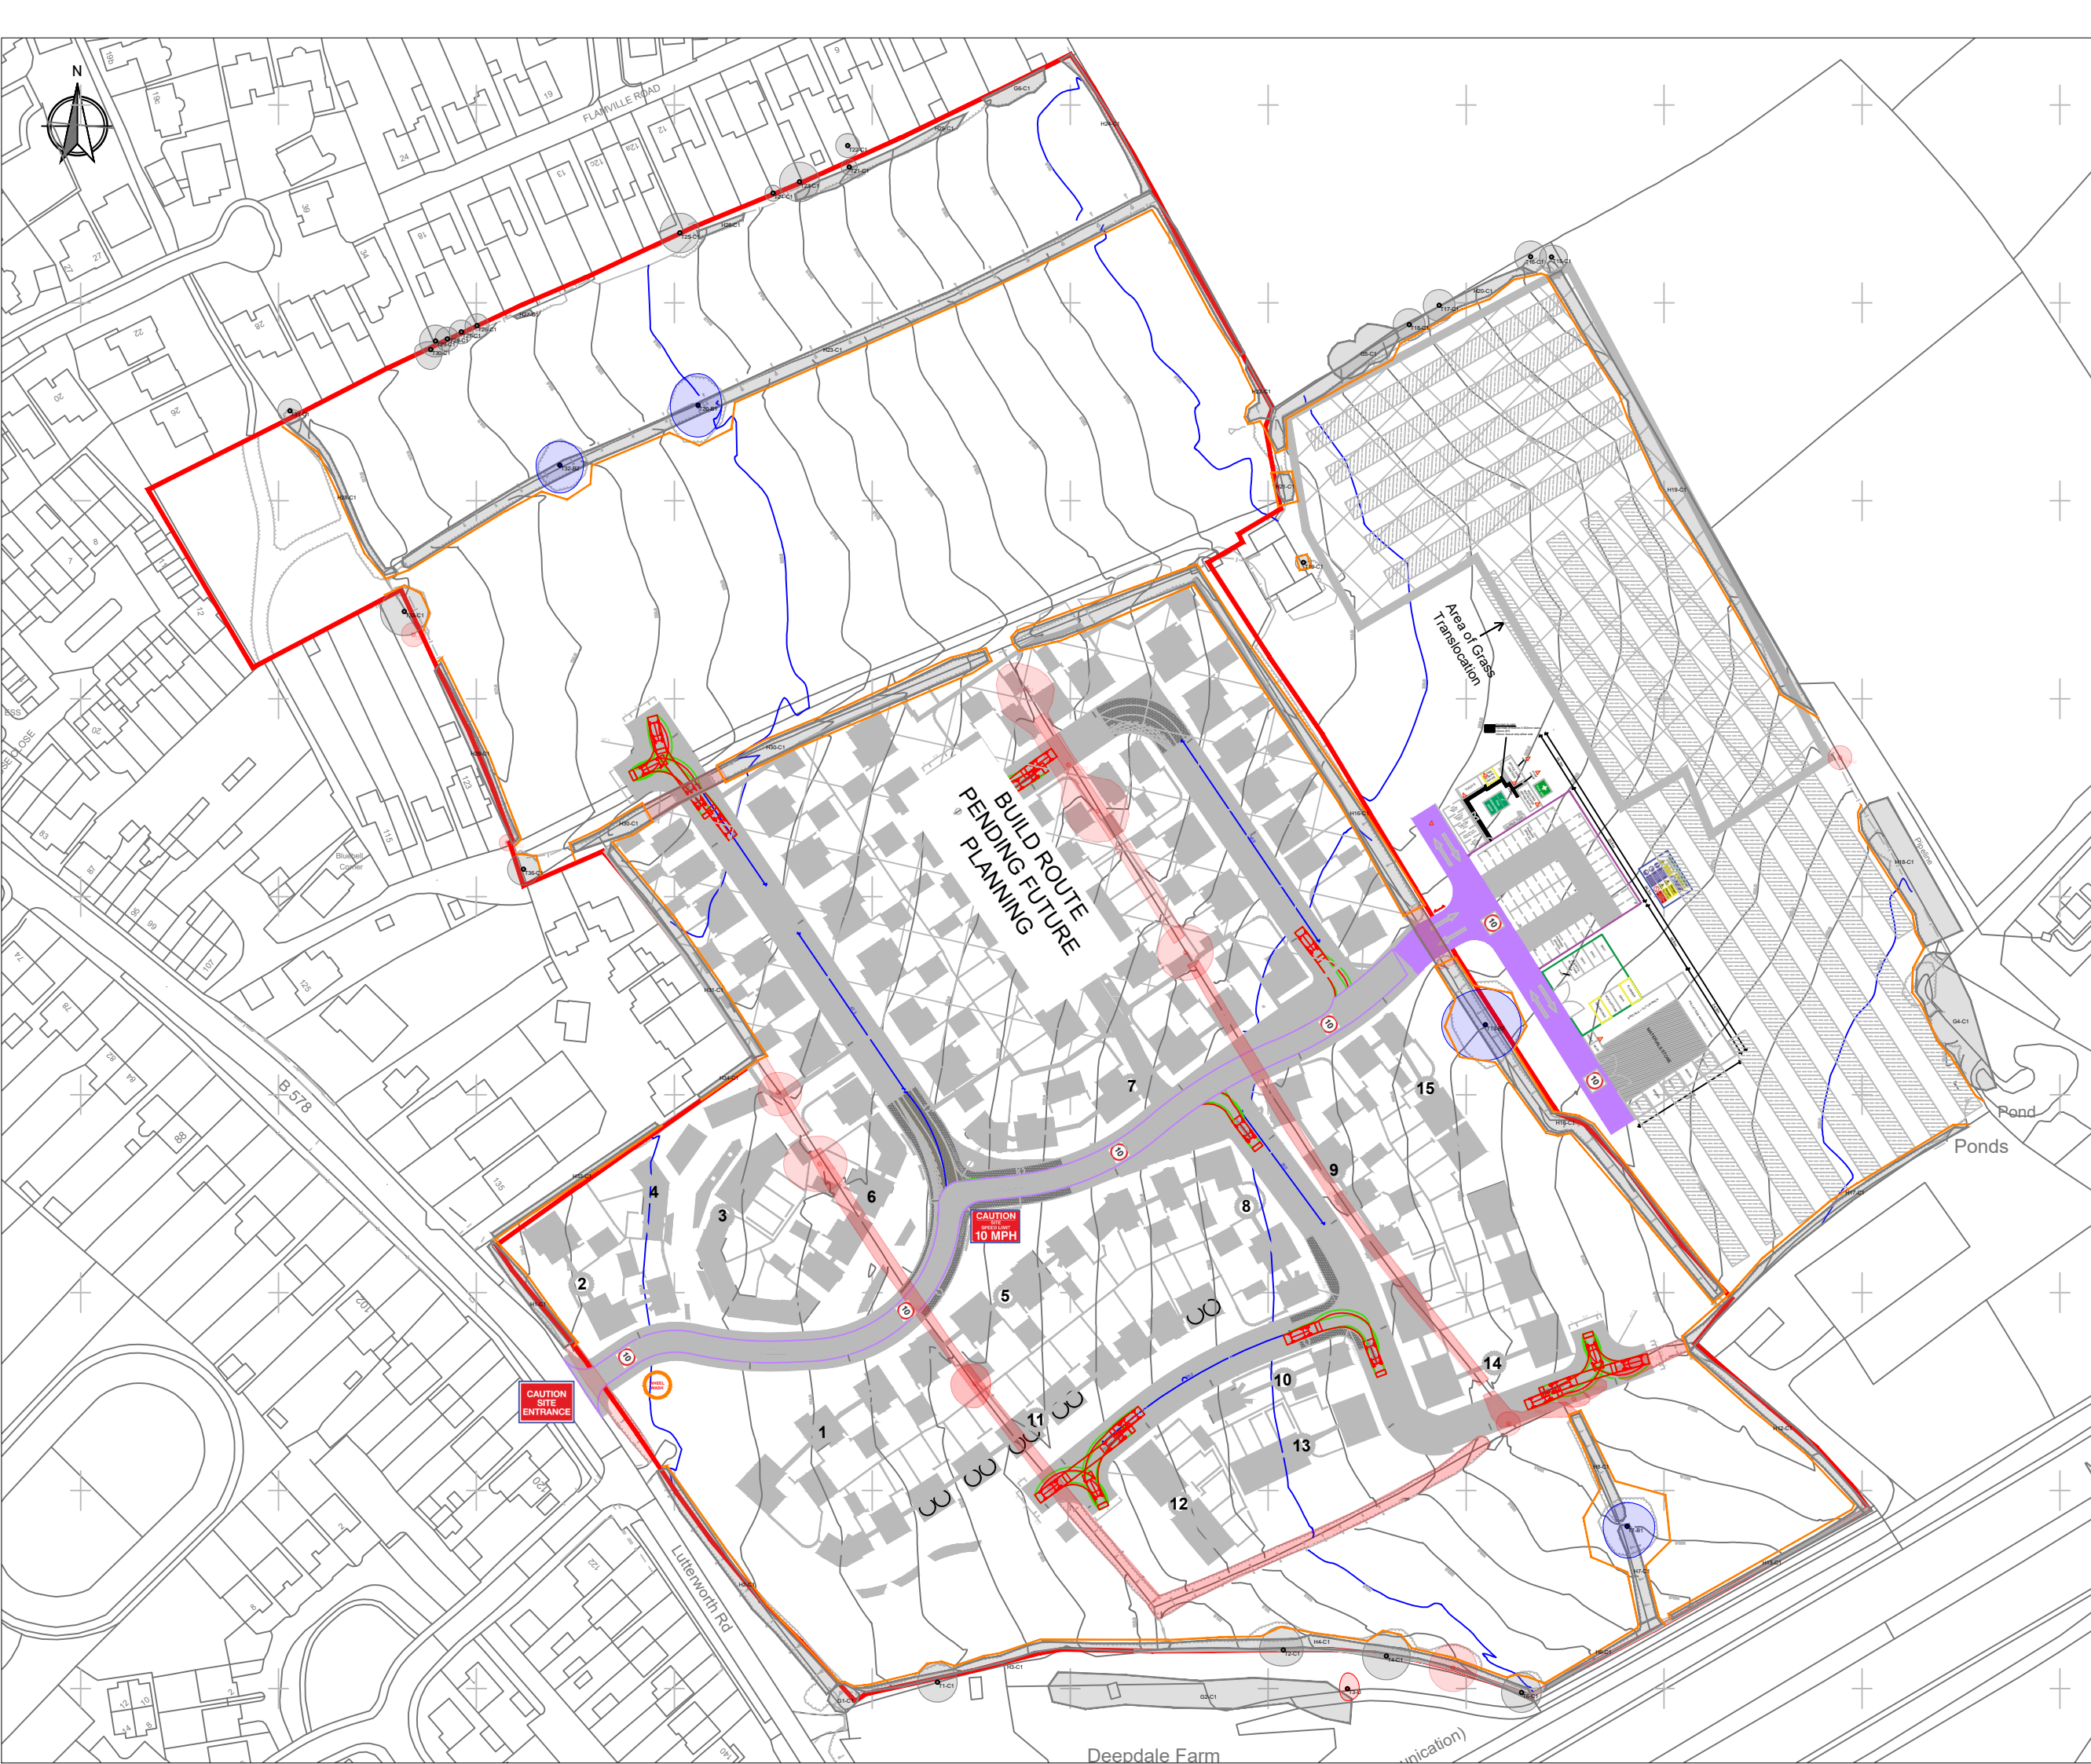

LEGEND:

- Category A - Trees of High Quality
TXA
- Category B - Trees of Moderate Quality
TXB
- Category C - Trees of Low Quality
TXC
- Trees to be Removed
TX
- Tree Trunk
- Tree Canopy Spread
- Tree Protection Fencing



Client : Davidsons Developments Ltd.		
Project: Lutterworth Road, Burbage		
Drawing Title : Tree Protection Plan		
Drg No. RSE_5861_TPP	Rev : V2	
Drm By : AA	Scale : 1:1500@A3	Date : 24/11/2023