


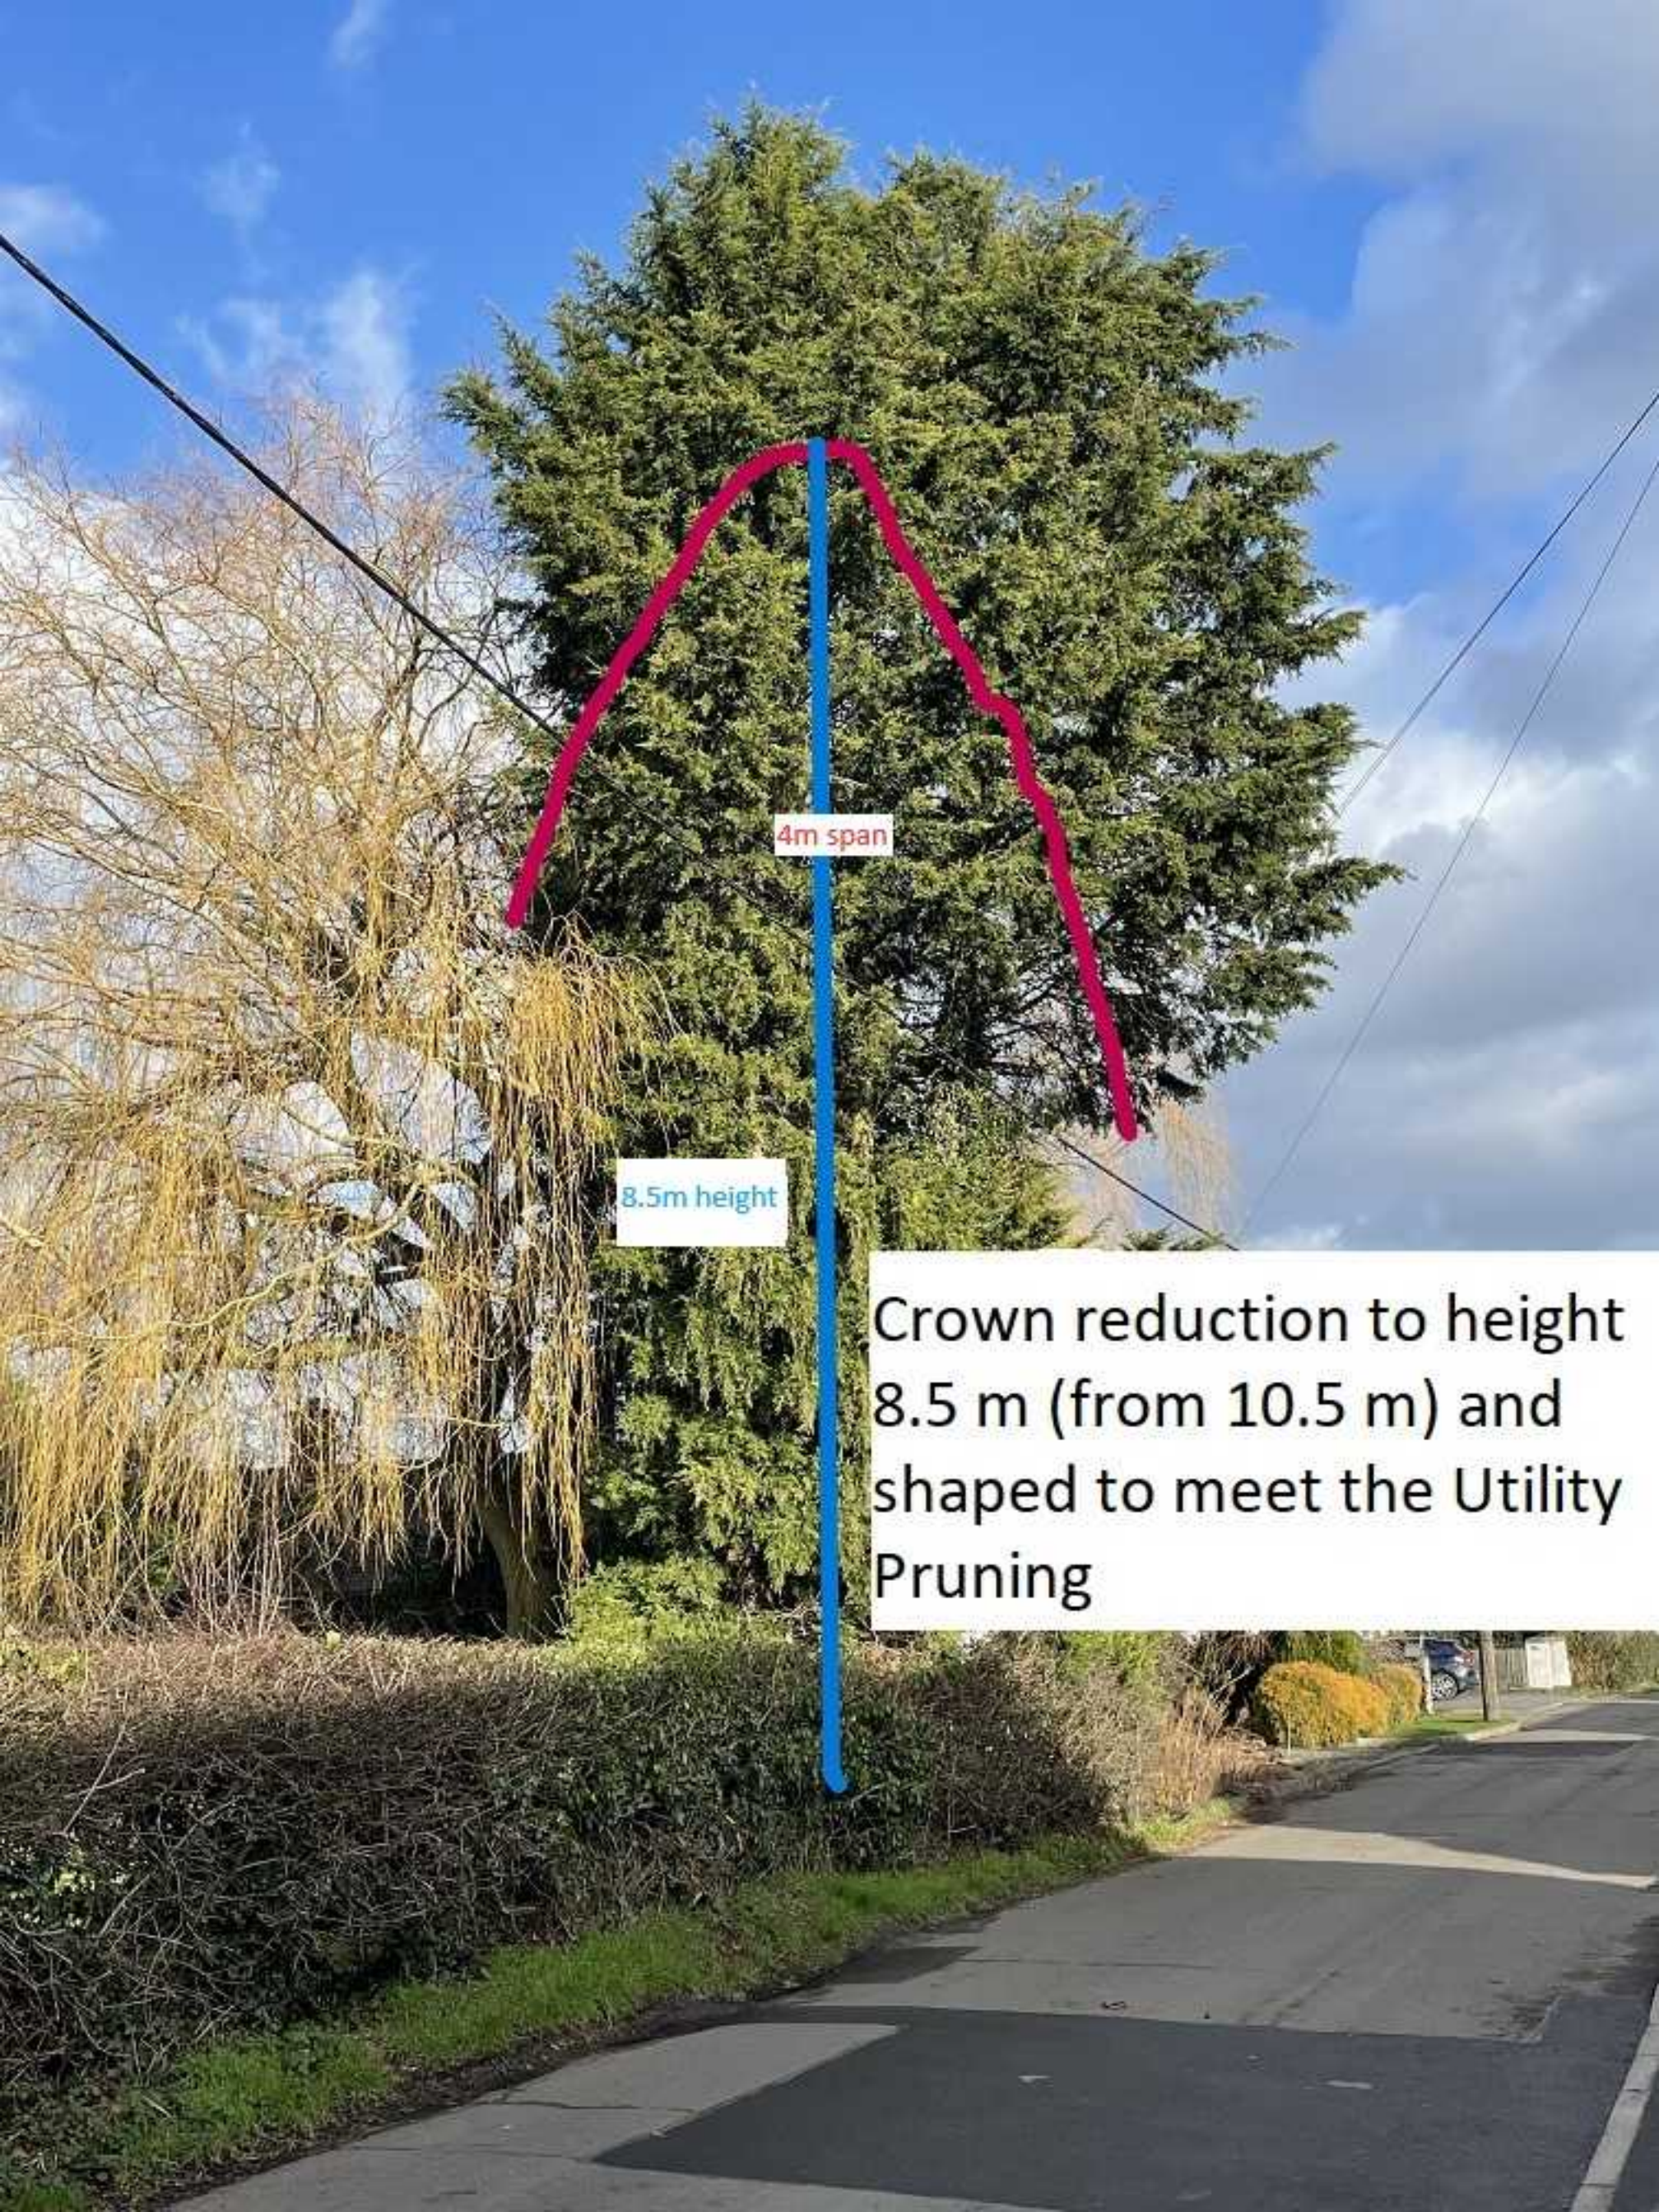

4m span

8.5m height

Crown reduction to height 8.5 m (from 10.5 m) and shaped to meet the Utility Pruning