

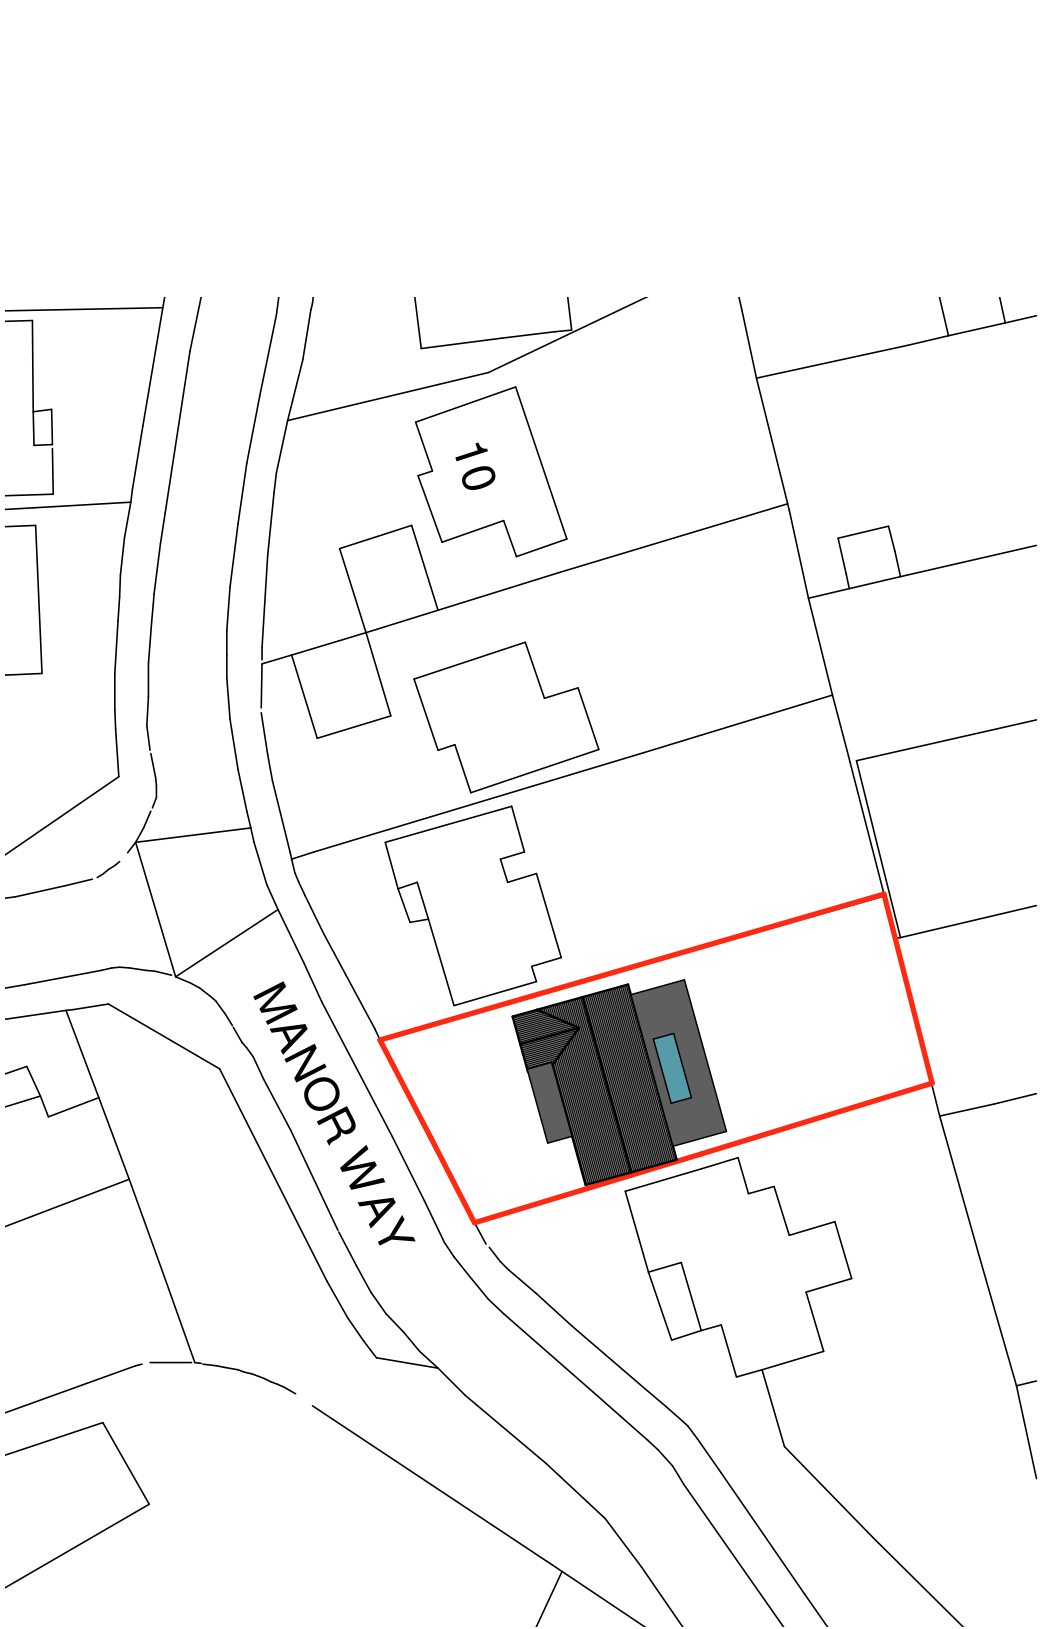


- Please Note:**
- This drawing may be printed and scaled FOR PLANNING PURPOSES.
 - All dimensions to be CHECKED ON SITE and any DISCREPANCY reported to Perfect Planning.
 - The site boundary shown is the best assumed from available data and does NOT represent legal ownership.
 - All dimensions in mm unless otherwise stated.

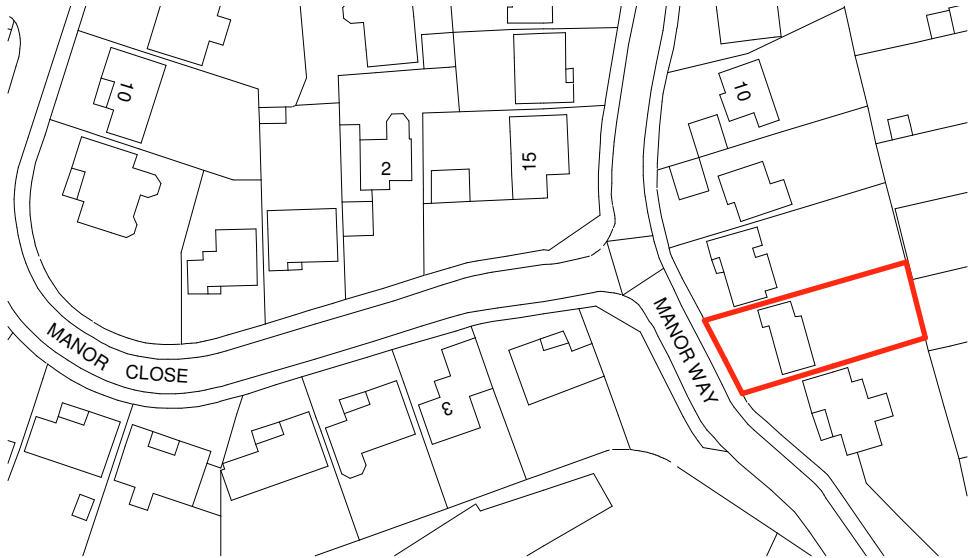

**Block Plan
1:500**

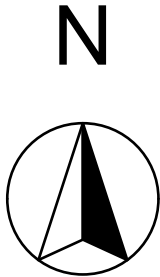


Ordnance Survey, (c) Crown Copyright 2021. All rights reserved. Licence number 100022432

**Location Plan
1:1250**



Scale Bar 1:500

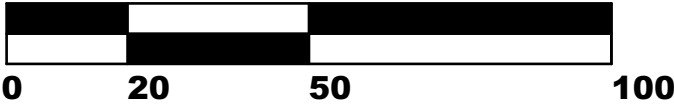

Scale Bar 1:1250

Revisions.



e: info@perfect-planning.co.uk
l: 01455 272943
t: +44 (0) 7904 224864
t: +44 (0) 7912 413144
w: www.perfect-planning.co.uk

Project:
Two storey side, single storey front and rear extension

4 Manor Way
Burbage
Hinckley
LE10 2NN
Client:
Elenor Bradley

Drawing Title:
Location and Block Plan

Drawing by: AL / IG / SA	Checked by: AL / IG
Date: 28-03-23	Scale: Various @A3
Drawing Number: 600-003	Revision: 0 / A / B / C / D