



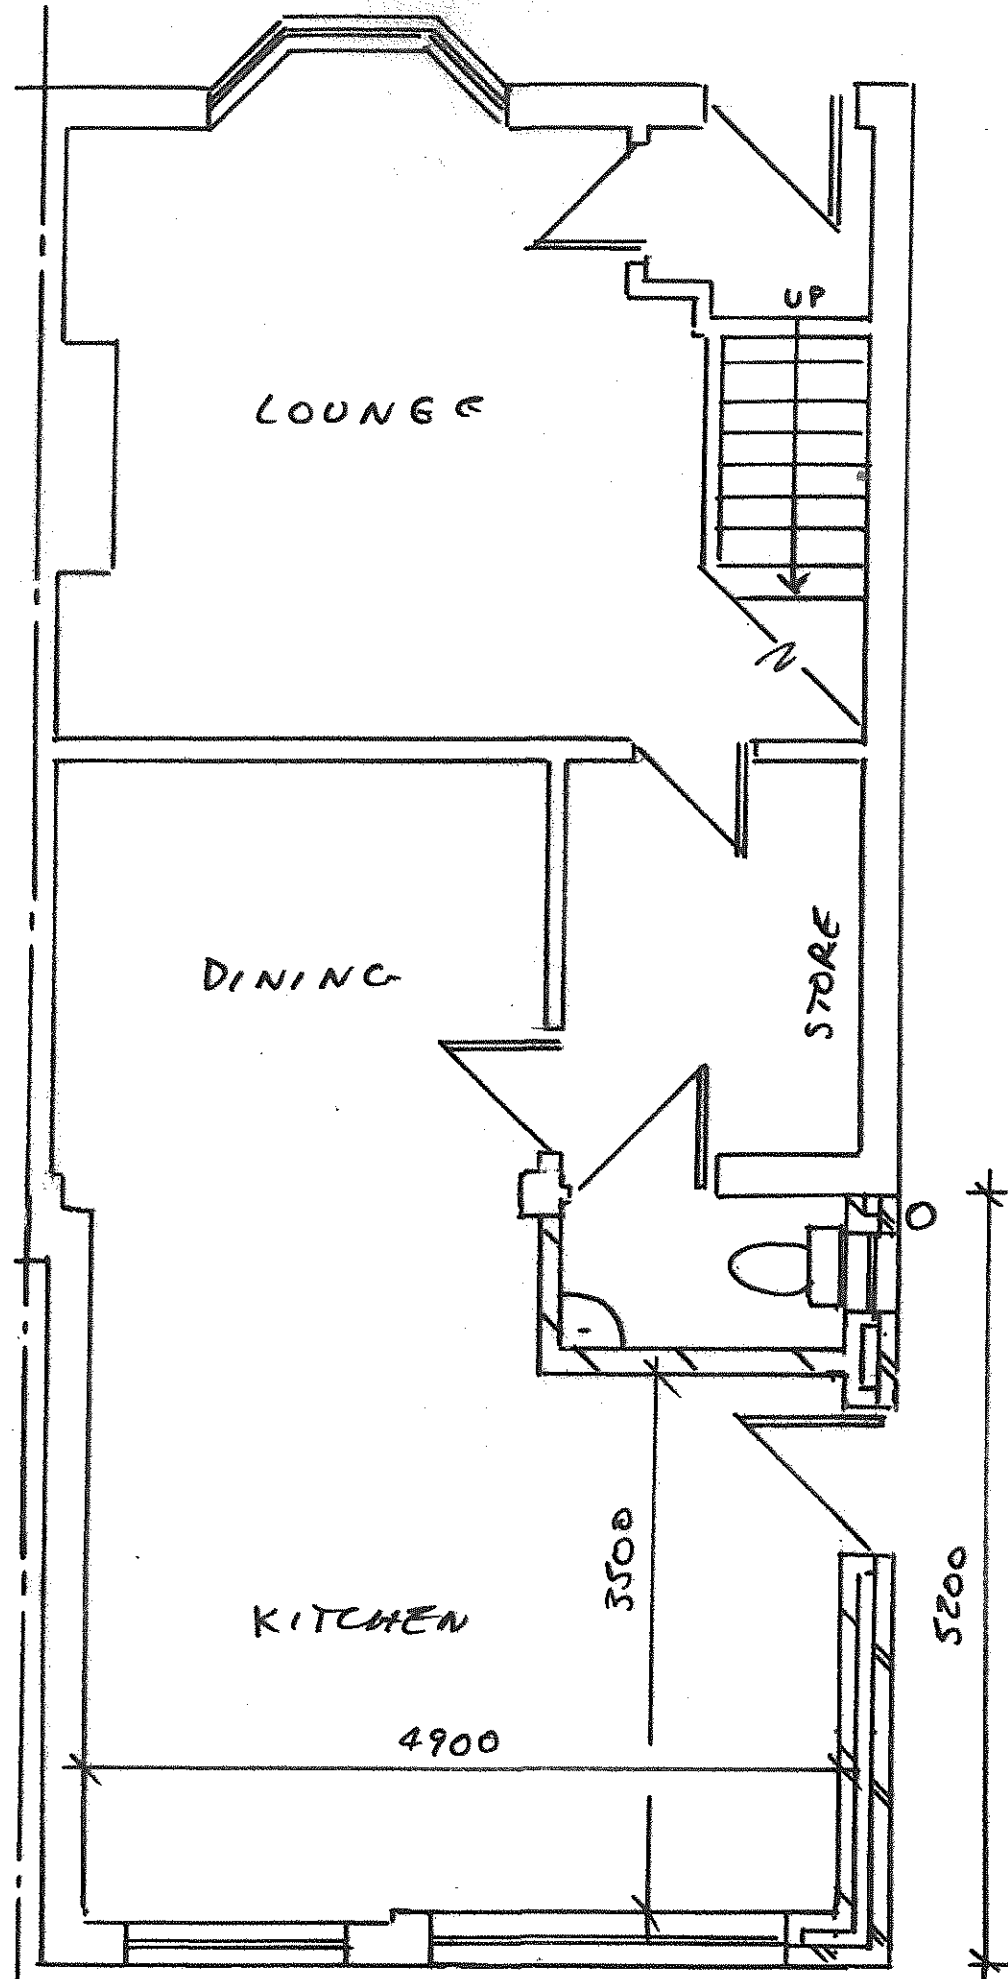

PROPOSED GROUND FLOOR 1:50

0 1 2 3 4 5m
DWG N°: SR/2024/002

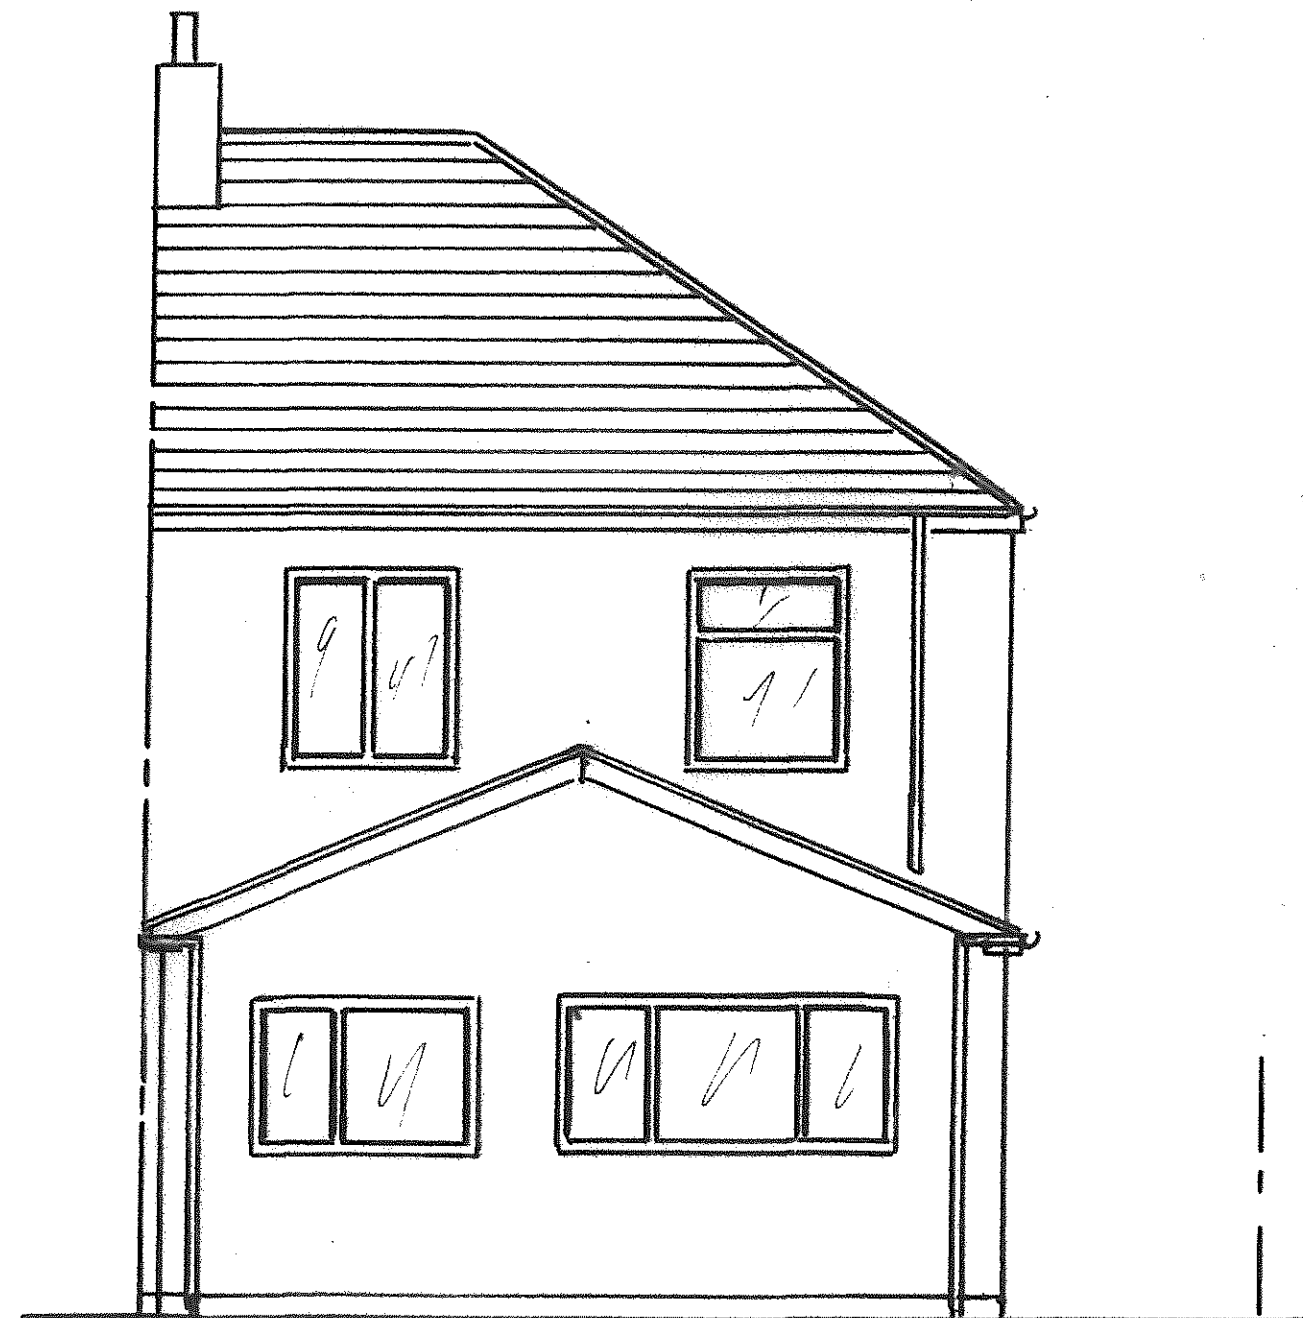

PROPOSED REAR ELEVATION 1:50