



0 1 2 3 4 5m
DWG NO: SR/2024/003

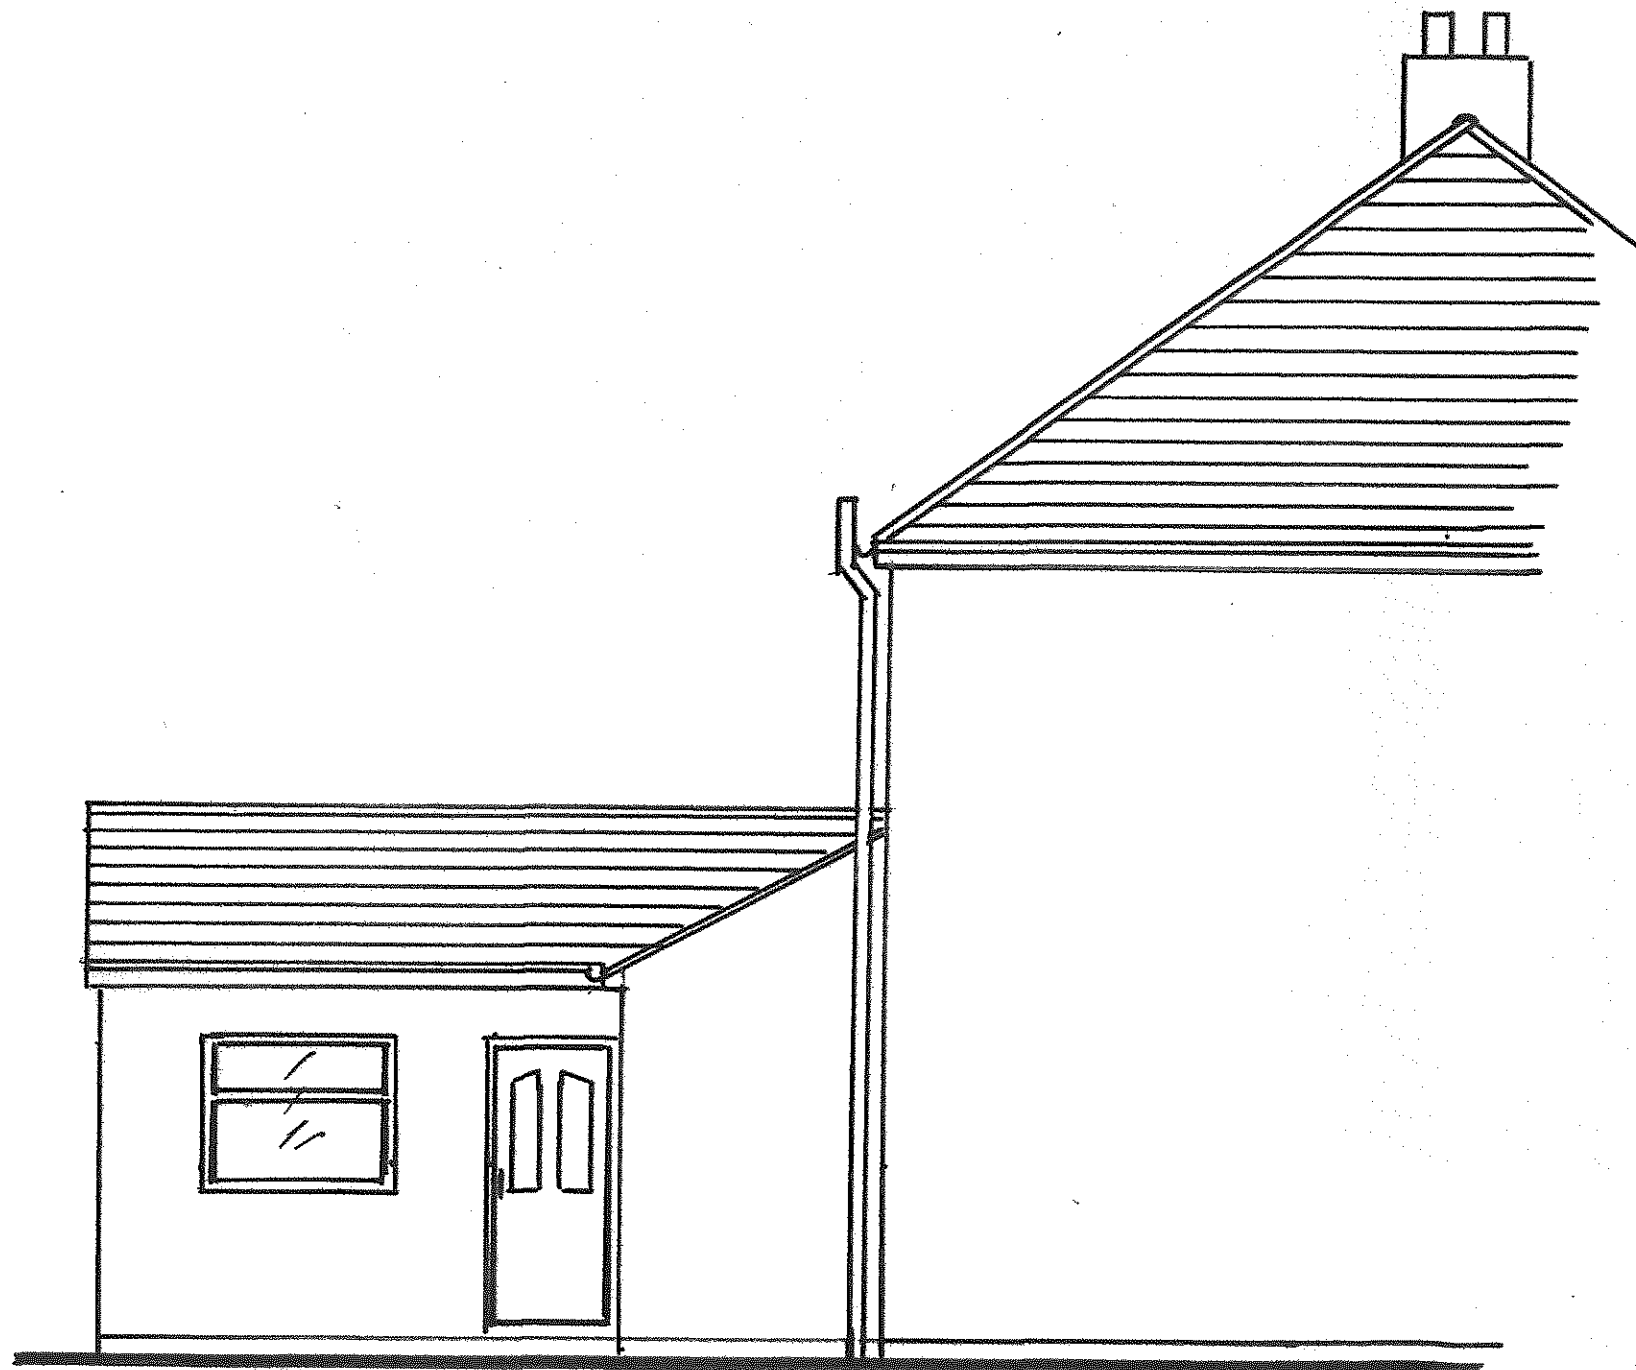

EXISTING SIDE ELEVATION 1:50

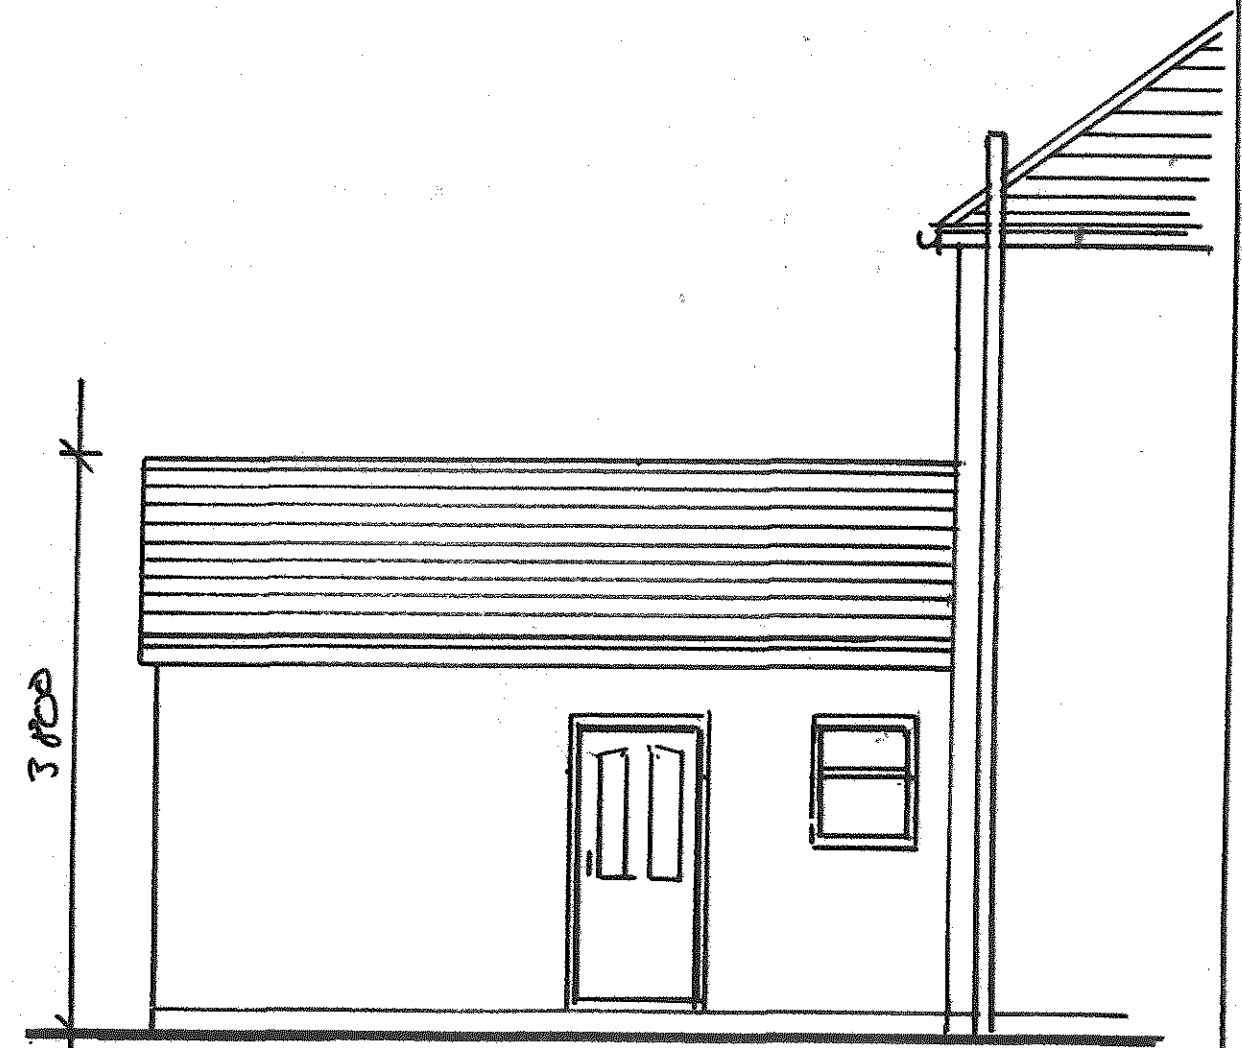

PROPOSED SIDE ELEVATION 1:50