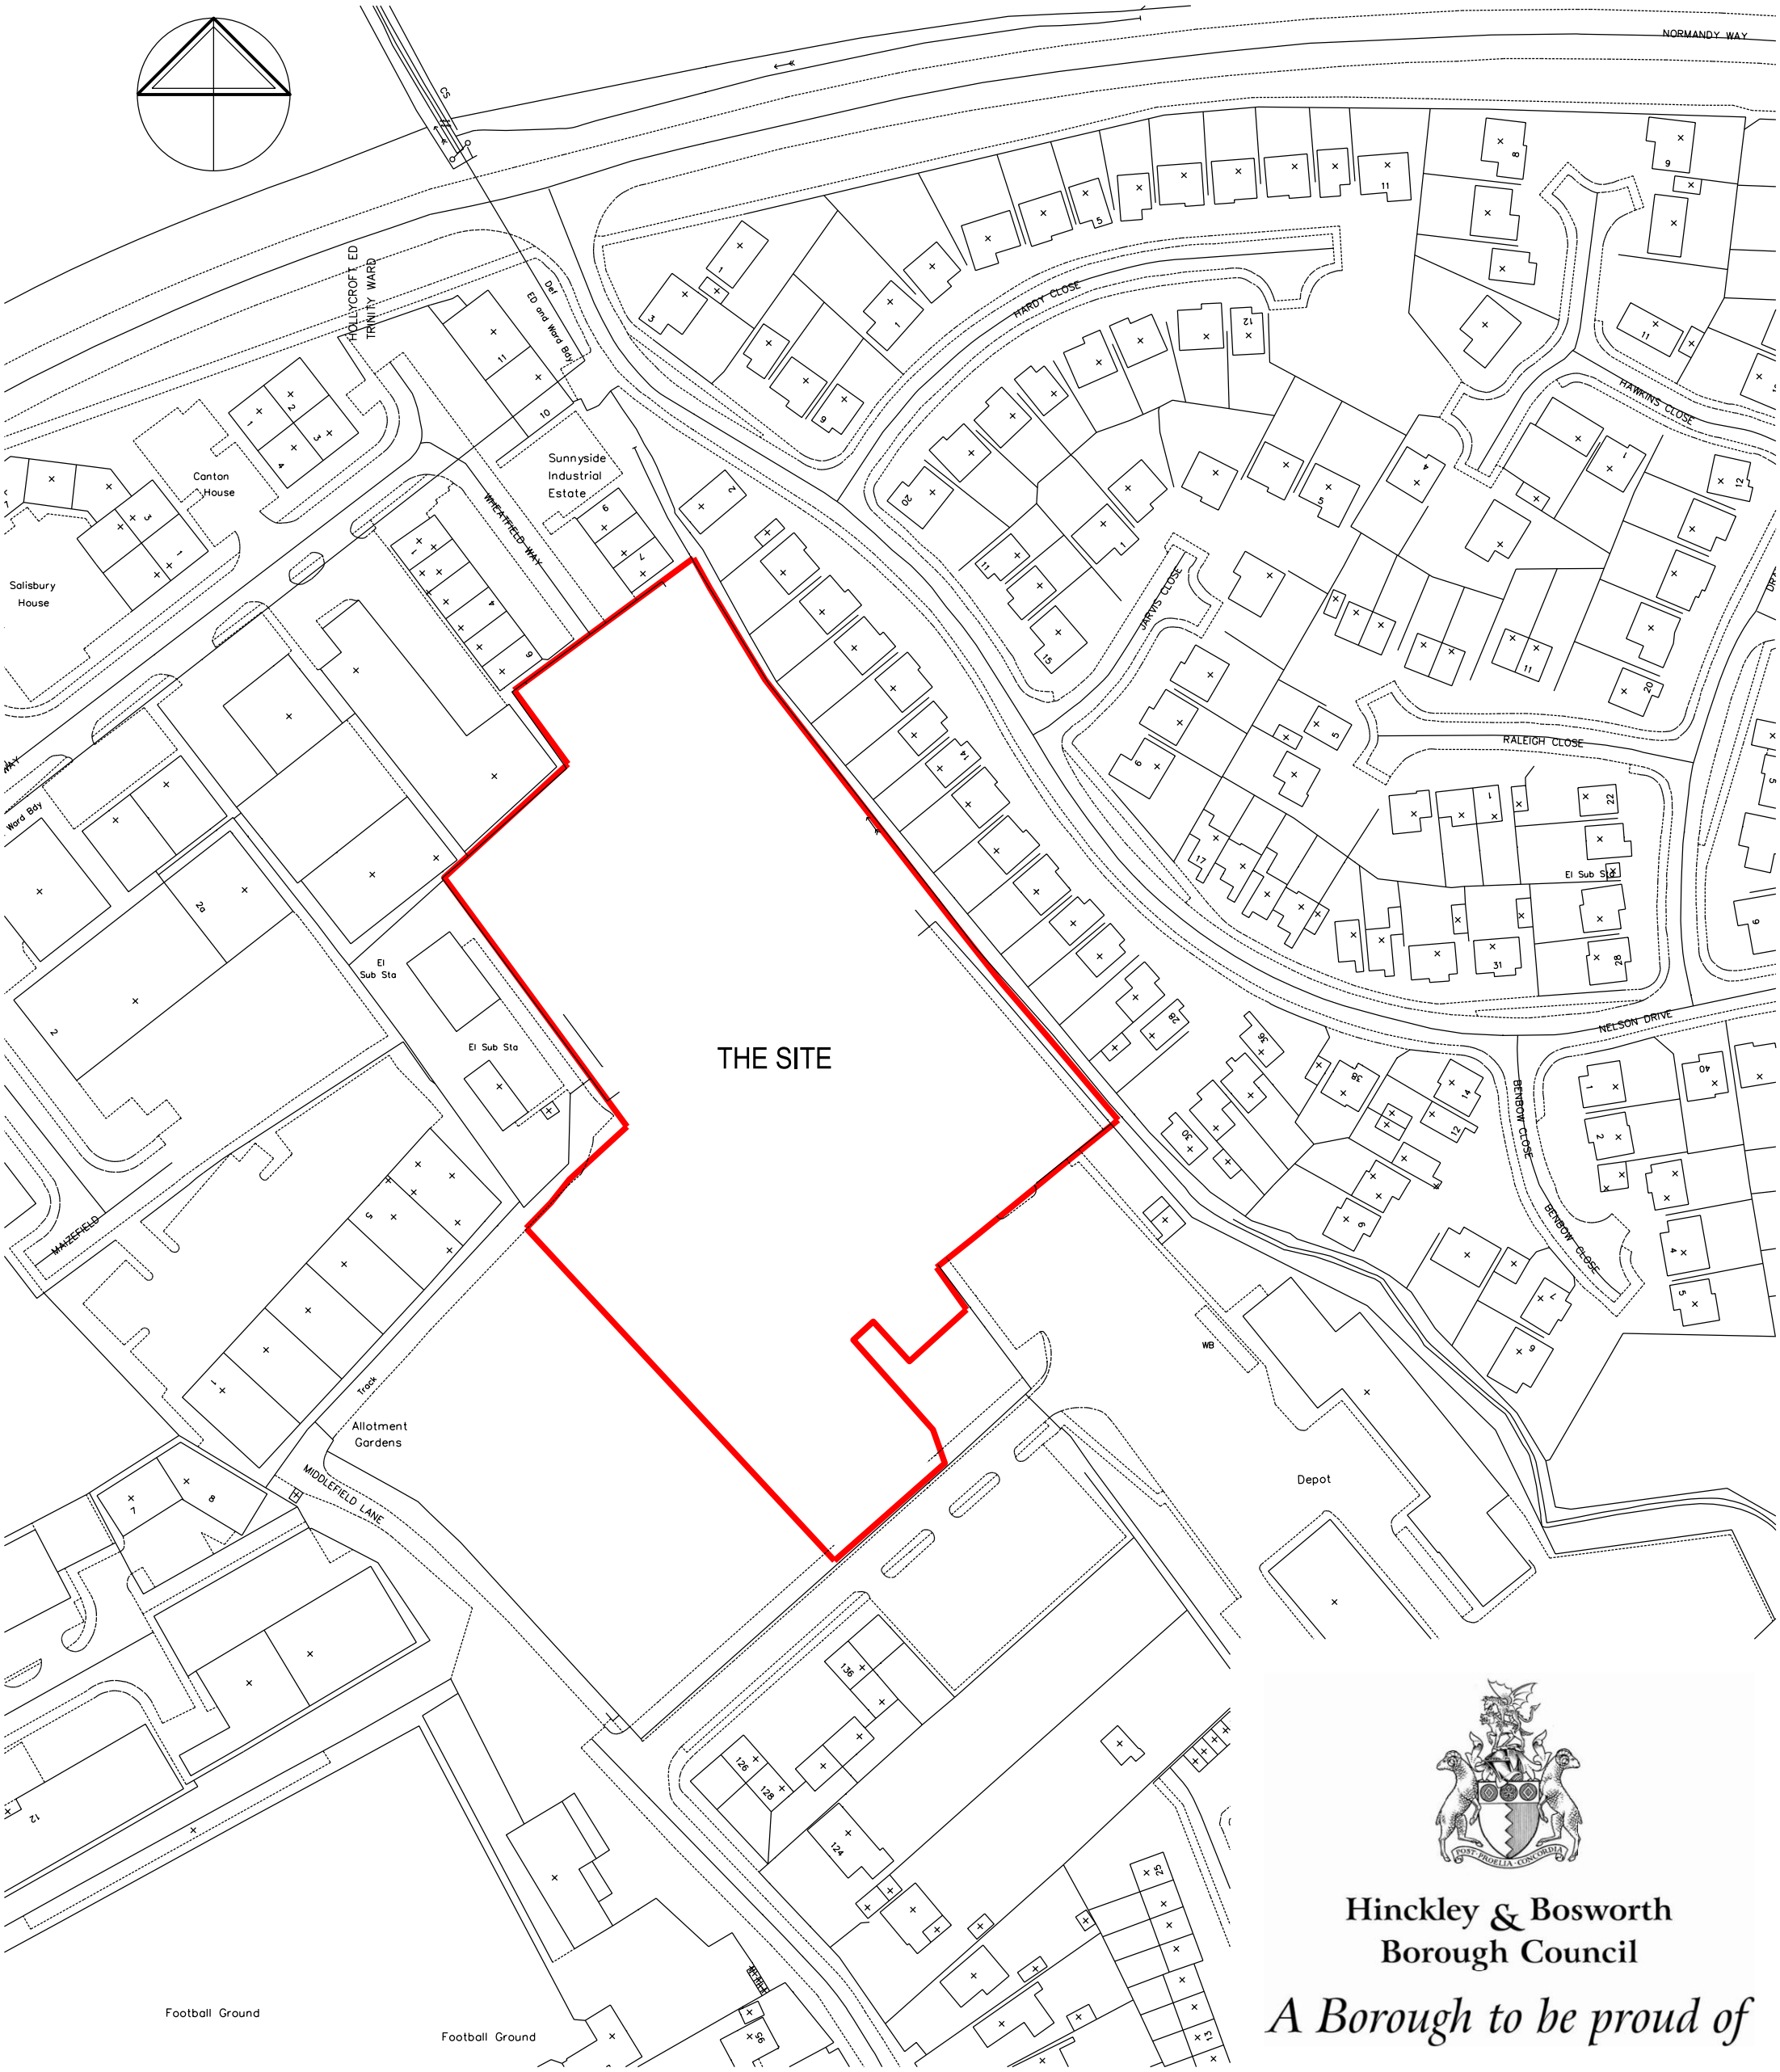

Hinckley & Bosworth Borough Council

A Borough to be proud of

Project Proposed Development, Sunnyside Park, Hinckley.

Client Hinckley & Bosworth BC

Title Location Plan.

ACCESS / DDA COMPLIANCE CHECK		DATE
RISK ASSESSMENT CHECK		
VERIFICATION STATUS	VERIFIED BY	DATE
Information	NAC	03/07

Date March '07 Drawing No. E9328(LP)01

Drawn SW Scale 1:1250 @ A3

REV	DESCRIPTION	CK'D	DATE

W^M SAUNDERS PARTNERSHIP LLP | WSP

ARCHITECTS
CONSULTING ENGINEERS
QUANTITY SURVEYORS
COST CONSULTANTS
INTERIOR DESIGNERS
PROJECT MANAGERS
BUILDING SURVEYORS
PLANNING SUPERVISORS

Sheppard Lockton House, Cafferata Way,
Newark on Trent, Notts. NG24 2TN
Tel: 01636 704 361
Fax: 01636 702 809

Also at: Leeds, Nottingham,
London, Cardiff.
e-mail: newark@wm-saunders.co.uk
website: www.wm-saunders.co.uk

Copyright. This drawing and any design thereon is the copyright of Wm Saunders Partnership LLP and must not be reproduced without their written consent.
Wm Saunders Partnership Limited Liability Partnership is registered in England and Wales with the Registration number OC 308323. The Registered Office is Sheppard Lockton House, Cafferata Way, Newark on Trent, Notts. NG24 2TN. Contractors must verify all dimensions at the site before commencing any work or making any shop drawings: no dimensions to be taken from drawing.
In accordance with CDM Regulation 13, residual hazards have been identified and are annotated thus: [!] Refer to the current Designers Risk Assessments for further details.