Jacknell Road, Jacknell Industrial Park Hinckley

Site Location Plan

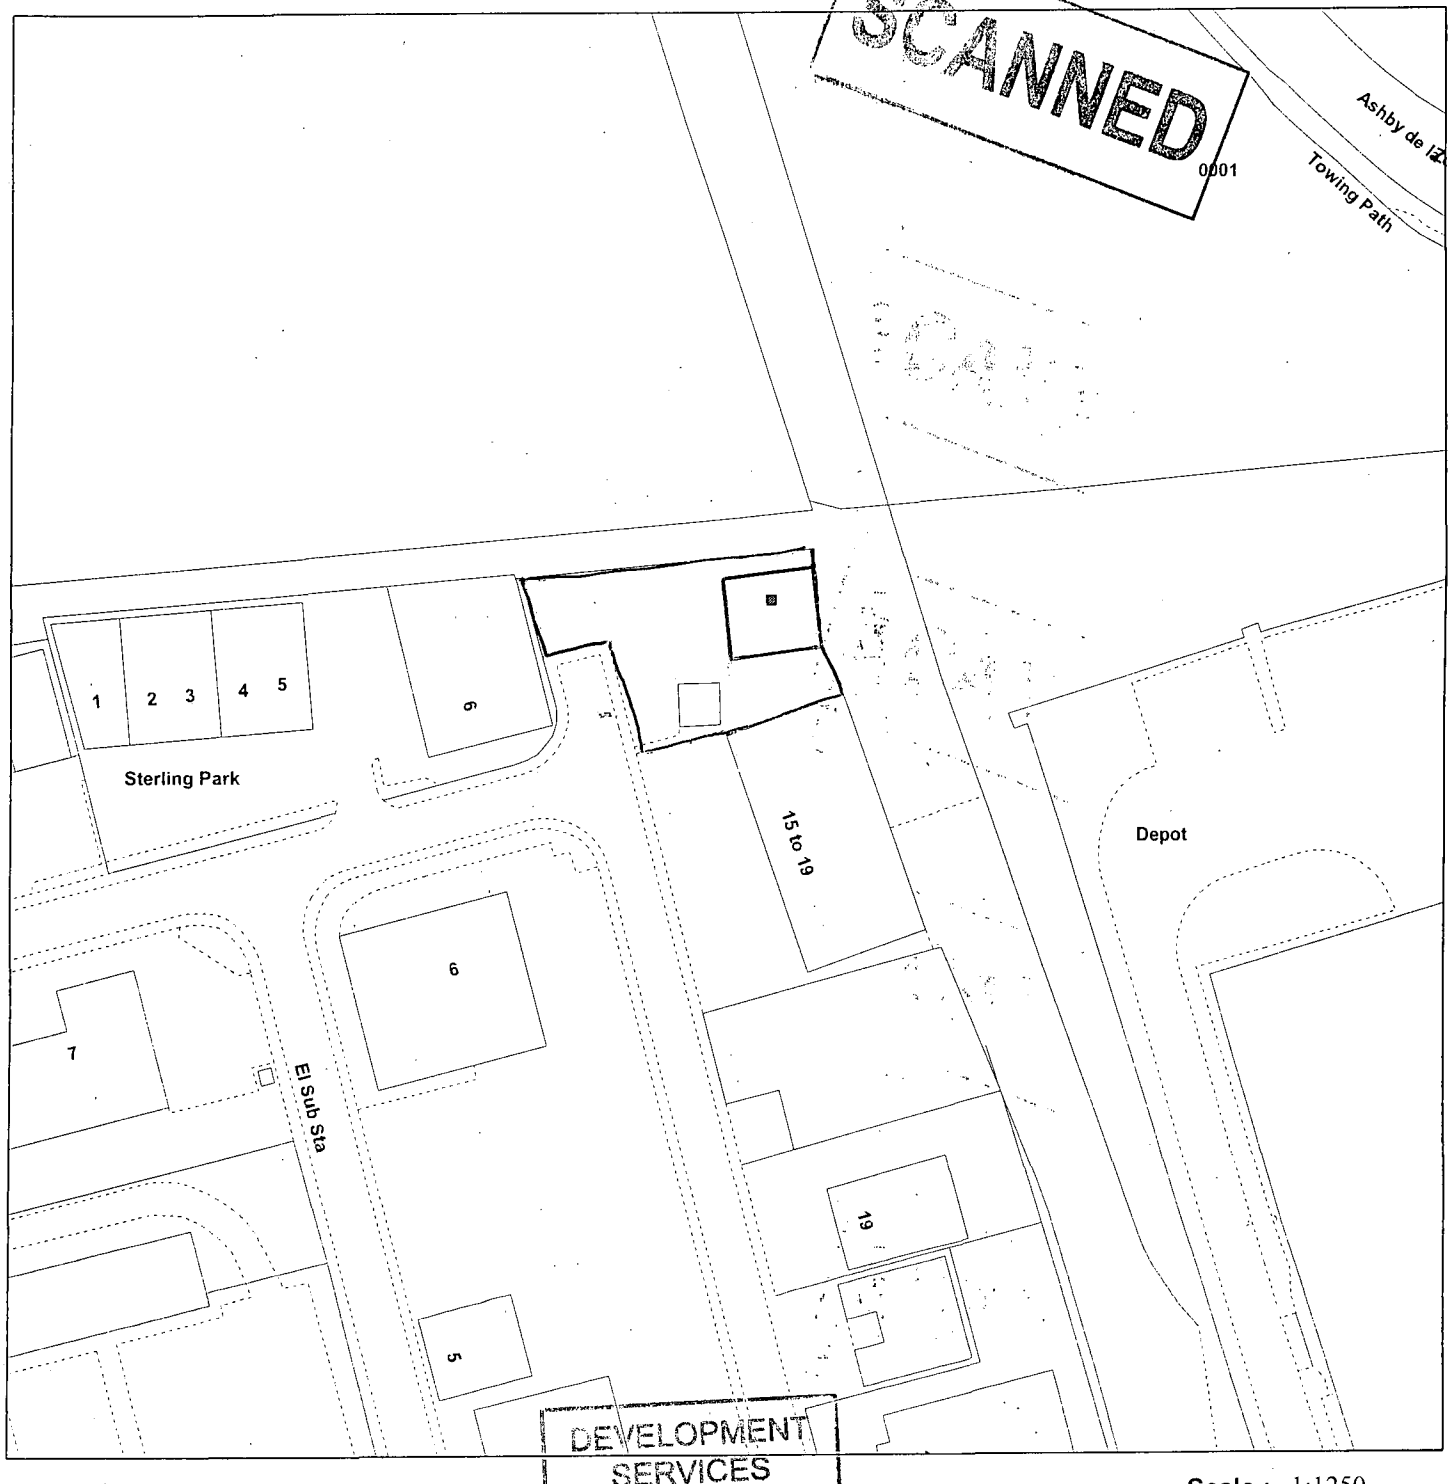

DEVELOPMENT SERVICES
2 0 NOV 2009
RECEIVED

Scale : 1:1250

Reproduced from the Ordnance Survey map with the permission of the Controller of Her Majesty's Stationery Office © Crown Copyright 2000.

Unauthorised reproduction infringes Crown Copyright and may lead to prosecution or civil proceedings.

Organisation	Hinckley and Bosworth Borough Council
Department	Planning
Comments	Do Not Copy
Date	09 November 2004