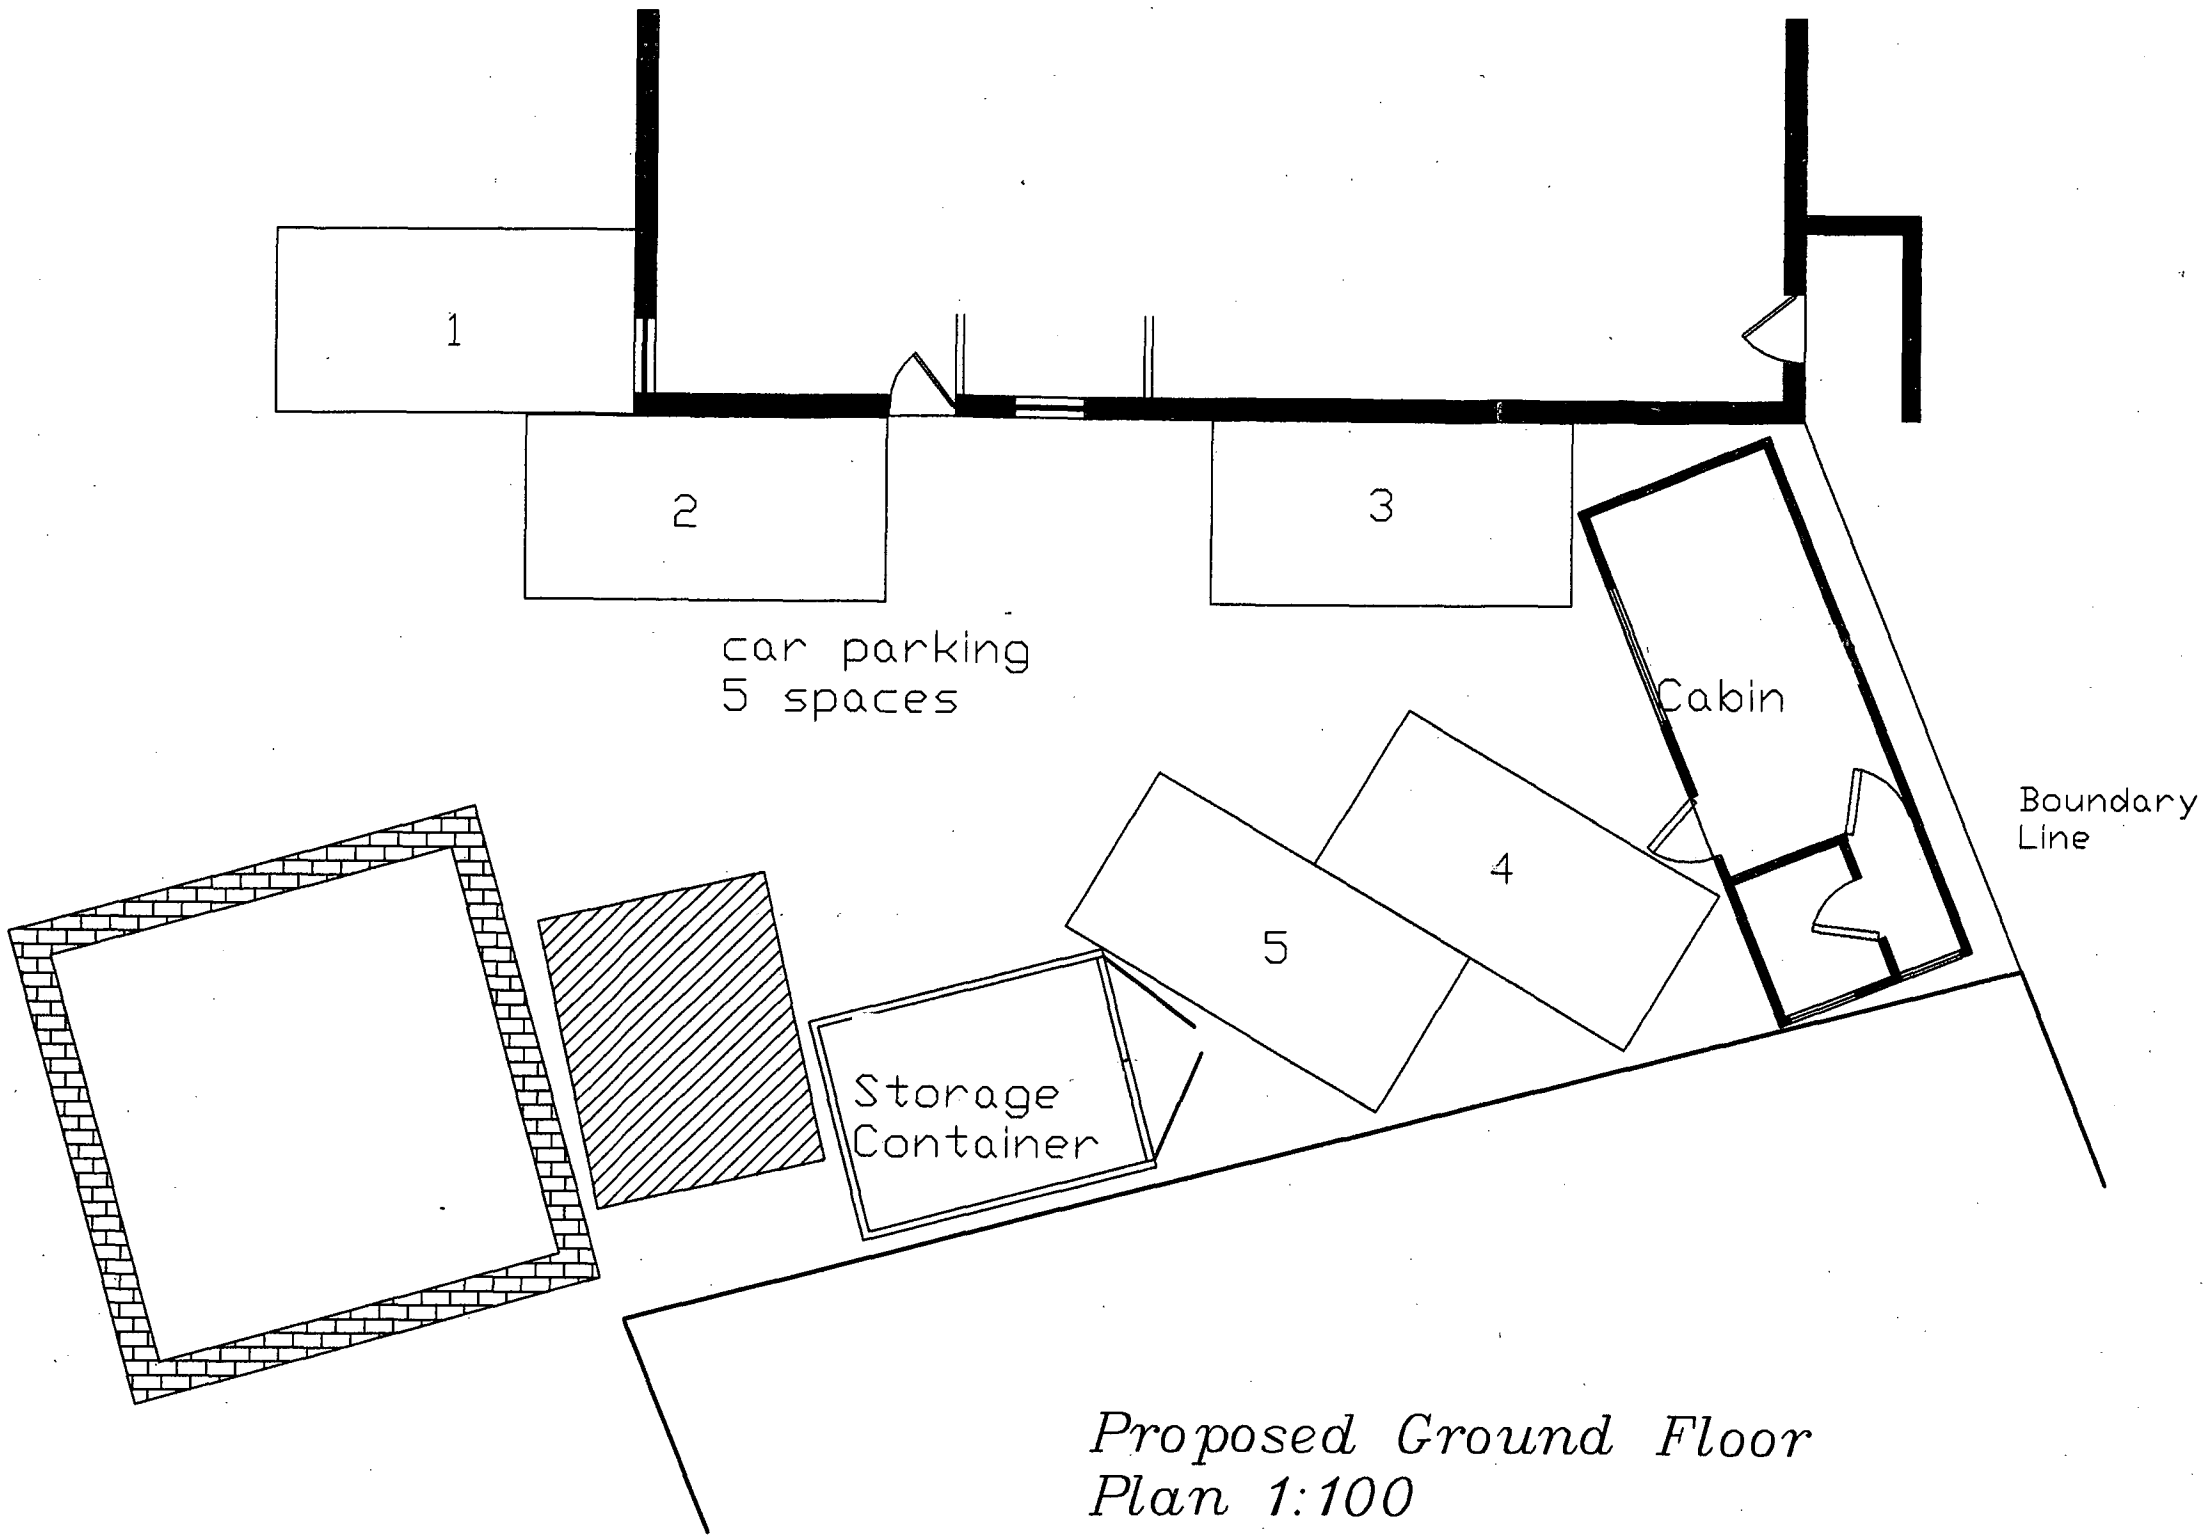

Proposed Ground Floor
Plan 1:100

DEVELOPMENT SERVICES
20 NOV 2003
RECEIVED

ARCHITECTURAL GRAPHICS LIMITED COMPANY NUMBER 4597169

188 ROSTON DRIVE, HINCKLEY. LEICESTERSHIRE.LE10 0US
TEL: 01455 890340 MOBILE:07841 901 171 FAX:01455 890340
EMAIL:helen@architecturalgraphics.ltd.uk

DRAWING TITLE: Proposed Plan	SCALE: 1:100	DATE: 12/11/08
CLIENT: Wide Horizon Coaches, 117 Jacknell Road, Hinckley, Leicestershire	DRAWN: H.E.J.	DWG. NO.: 002
	REV. NO.: 000	