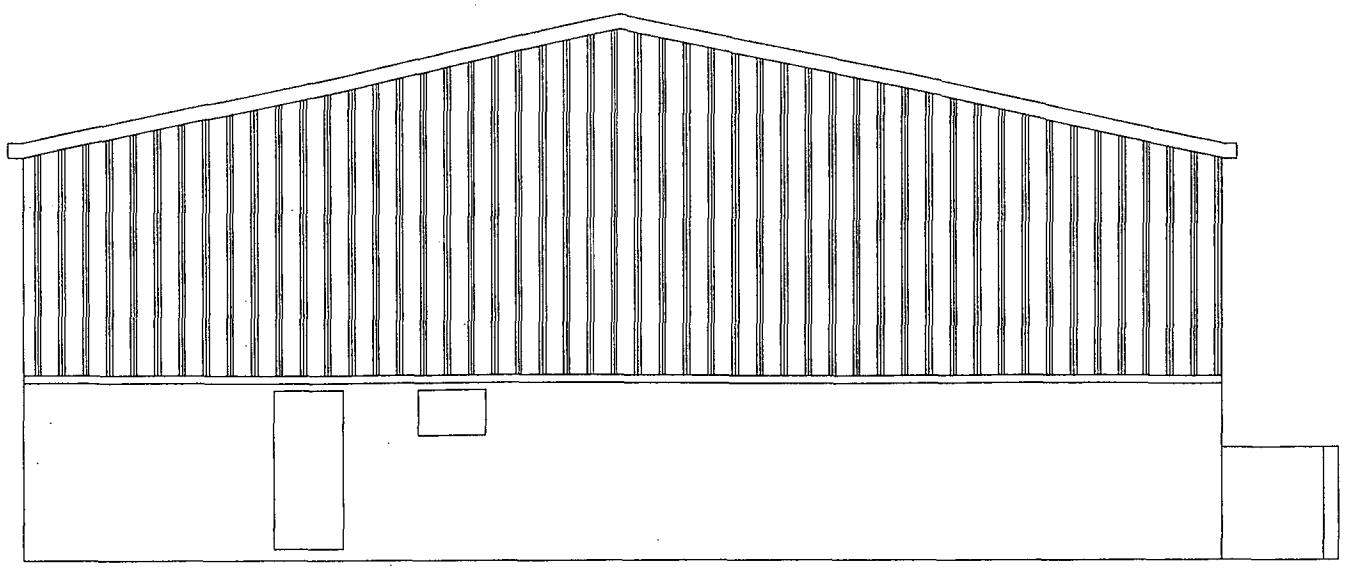

Existing Side Elevation

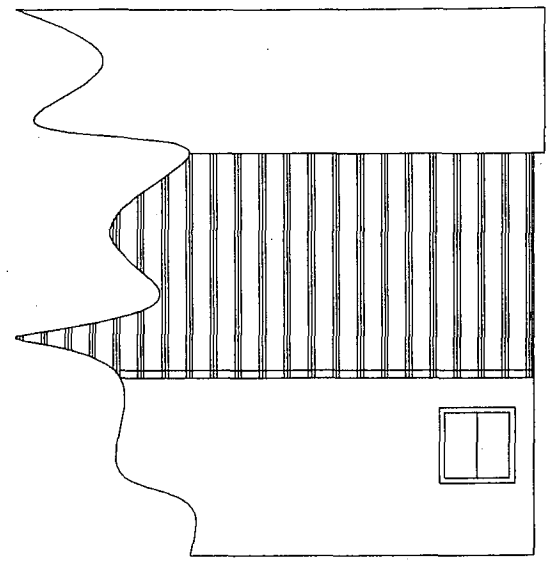

Existing Front Elevation

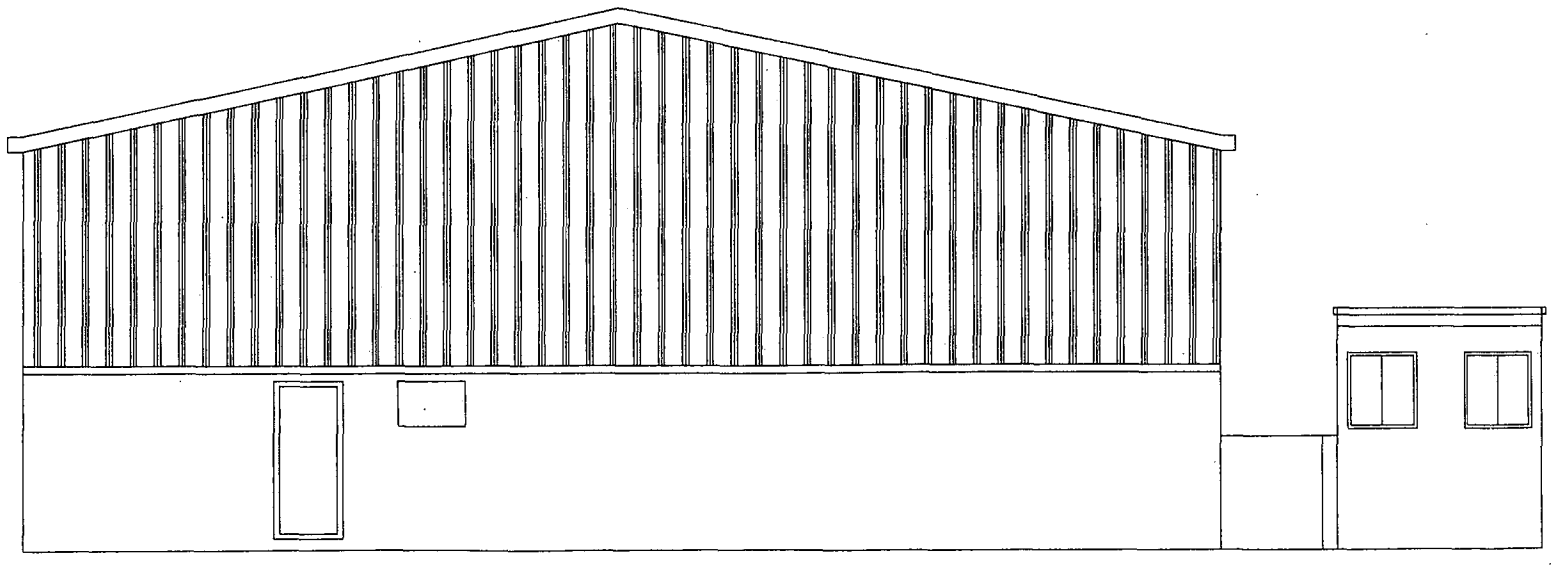

Proposed Side Elevation

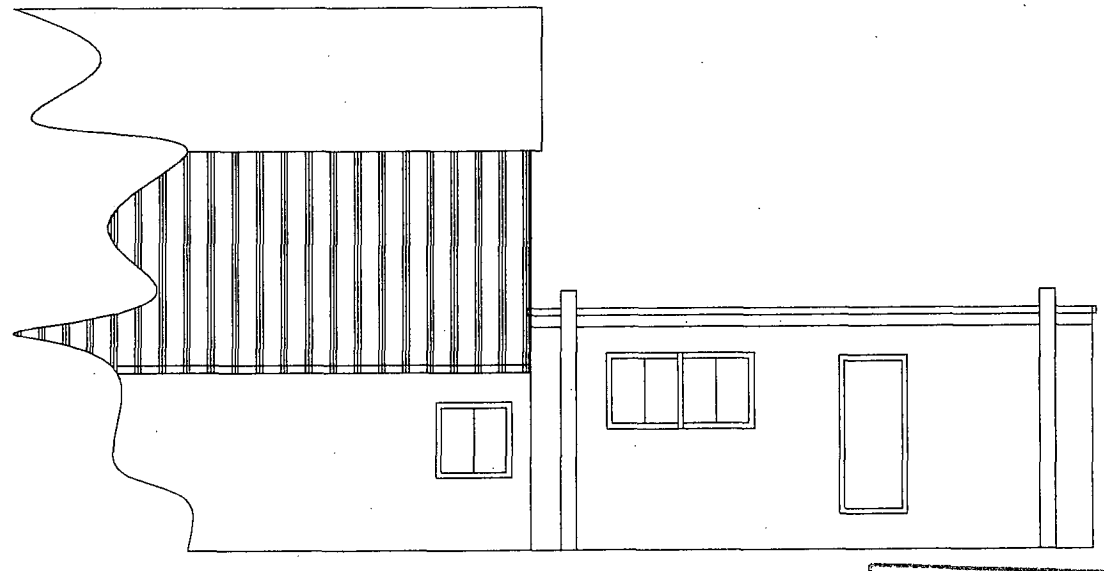

Proposed Front Elevation

DEVELOPMENT SERVICES
20 NOV 2009
RECEIVED

ARCHITECTURAL GRAPHICS LIMITED COMPANY NUMBER 4597169

188 ROSTON DRIVE, HINCKLEY. LEICESTERSHIRE.LE10 0US
TEL: 01455 890340 MOBILE:07841 901 171 FAX:01455 890340
EMAIL:helen@architecturalgraphics.ltd.uk

DRAWING TITLE: PROPOSED ELEVATIONS	SCALE: 1:100	DATE: 12/11/08
CLIENT: WIDE HORIZON COACHES, 14 JACKNELL ROAD,JACKNELL IND. PARK, HINCKLEY	DRAWN: H.E.J.	DWG. NO.: 004
	REV. NO.: 000	