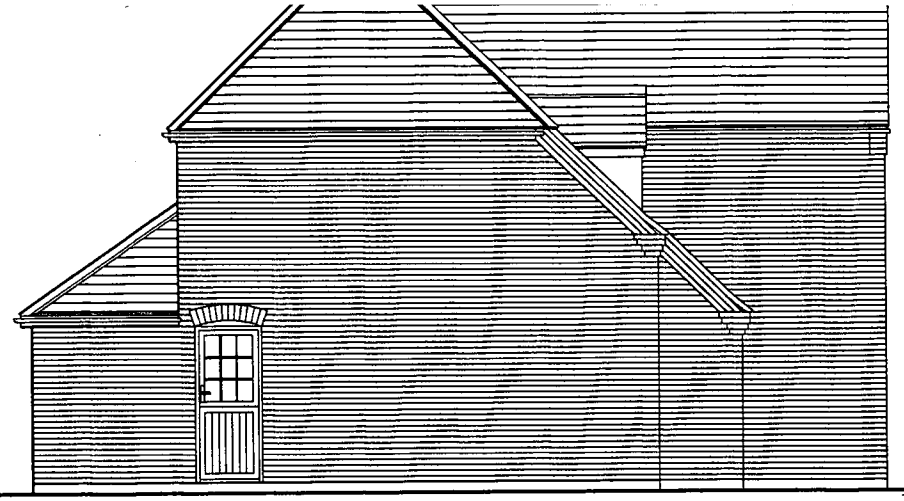

Side Elevation

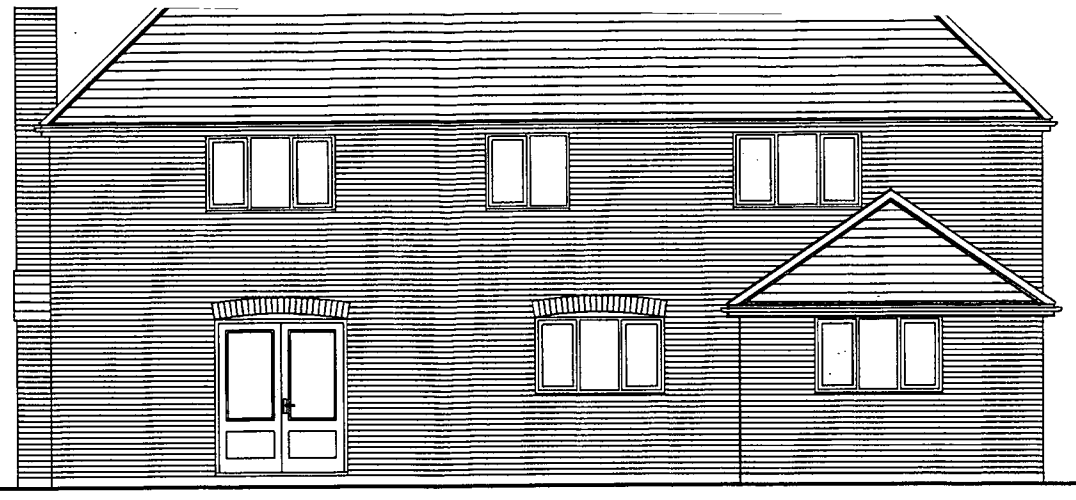

Rear Elevation

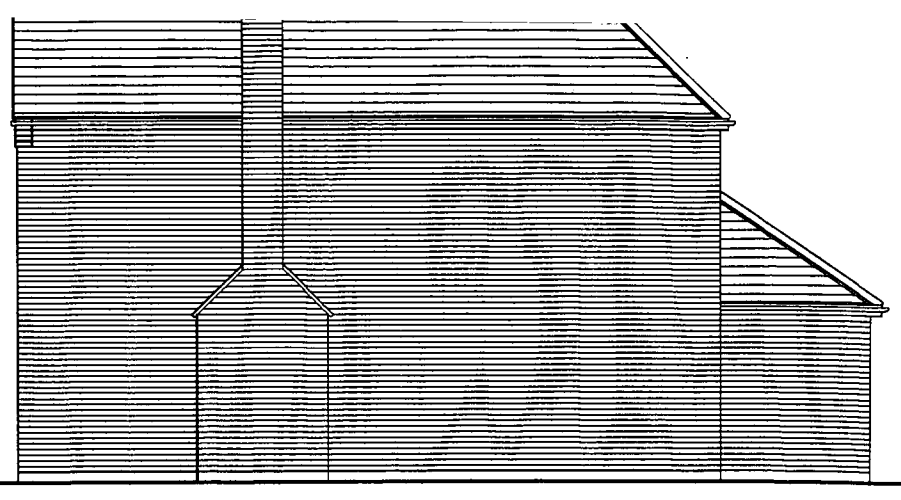

Side Elevation

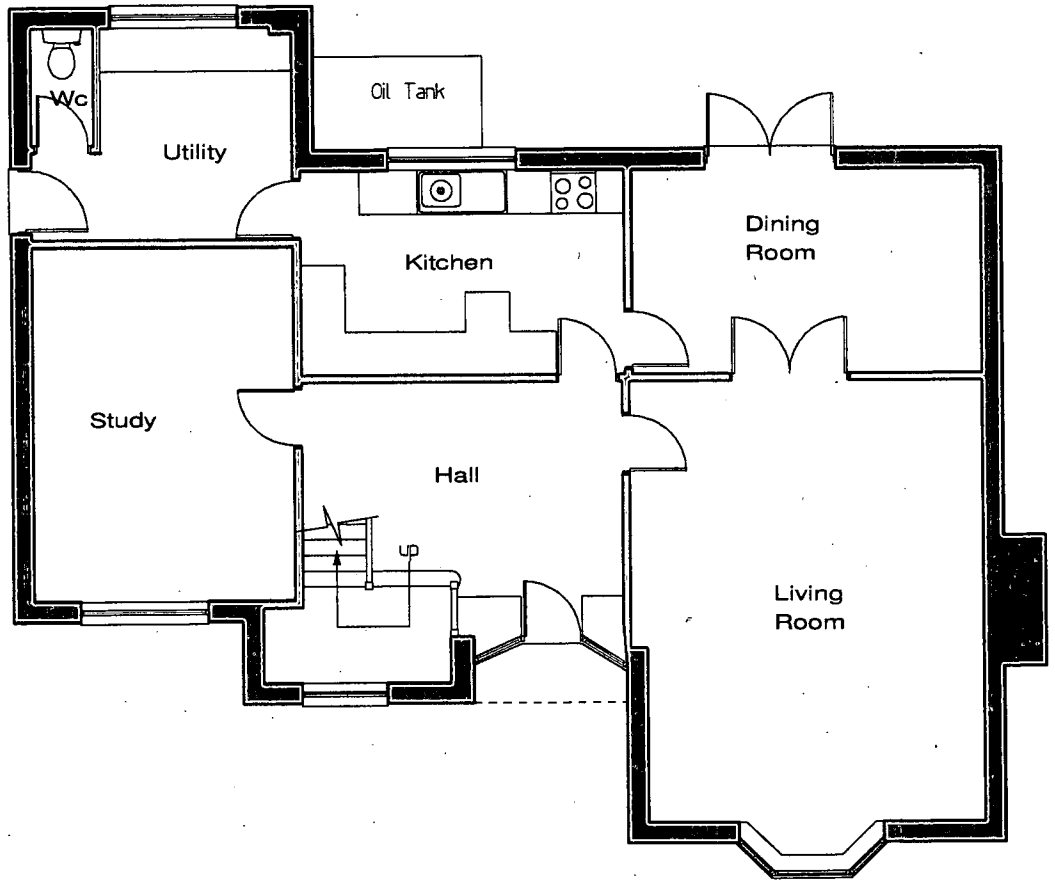

Ground Floor Plan

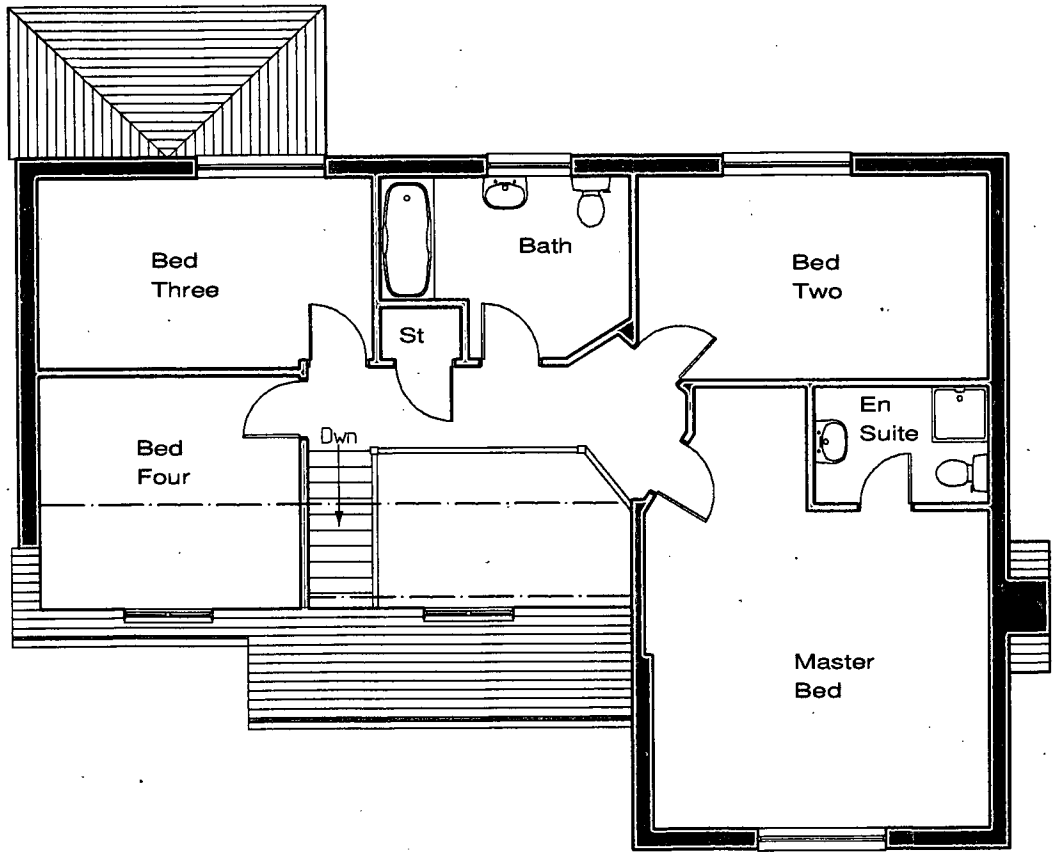

First Floor Plan

S A V A G E H A Y W A R D
A R C H I T E C T S
19 Station Rd Hinckley, Leicstershire, LE10 1AW, 01455 635665, FAX- 01455 618971

Client	Mr & Mrs Axtell		Drawing	Survey Drawing
Project	Extensions & Alterations Field House, Barton Rd Carlton	Auth JEH Scale 1 : 100	Date Sept 2008 Job No 08 / 105	Drawing No 01