


North External Elevation [1:50]

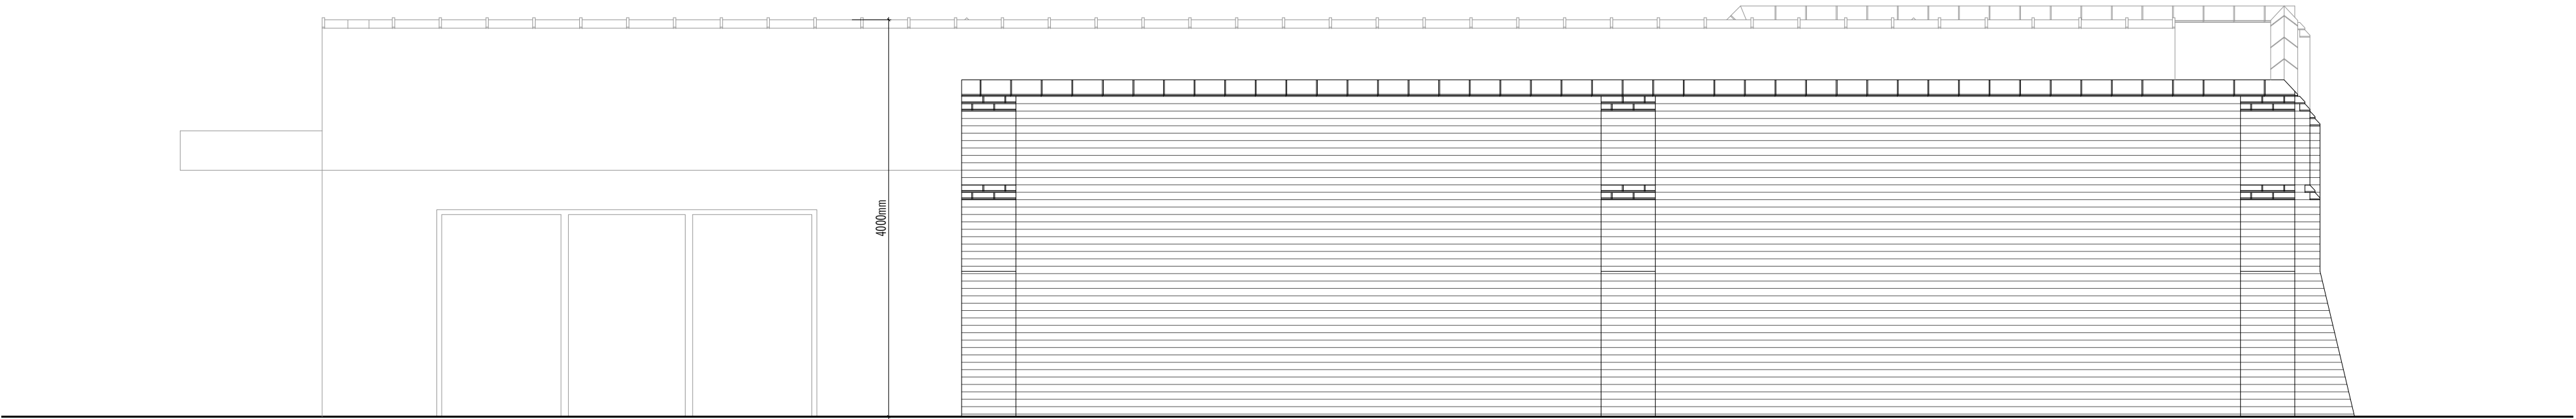

South External Elevation [1:50]

All dimensions are given for indicative purposes only.

All measurements should be checked on site prior to commencement and manufacturing.

If in doubt - ASK

This drawing remains the copyright property of Turner & Co Ltd and must not be reproduced without written consent

Rev	Date	Details	Drawn
Rev C	28.09.23	Scale Bar added	RT

Rev

Date

Details

Drawn

Client:

Mr & Mrs Warner

Project Title:

New Dwelling - Land adj The White House, Bosworth Road, Nuneaton

Drawing Title:

Proposed External Elevations

PLANNING DRAWING

TURNER & Co.

Turner & Co Ltd : Architectural Design : 1st Flr : Charly House, Duke Street : Tutbury : Burton upon Trent : DE13 9NE
01283 813368 : www.tcotld.net : enquiries@tcotld.net

Scale:	Date:	Drawn:	Checked:
###	28.09.23	RT	RT
Reference:	Drawing Nr:	Revision:	
WH211022	P005	Rev C	