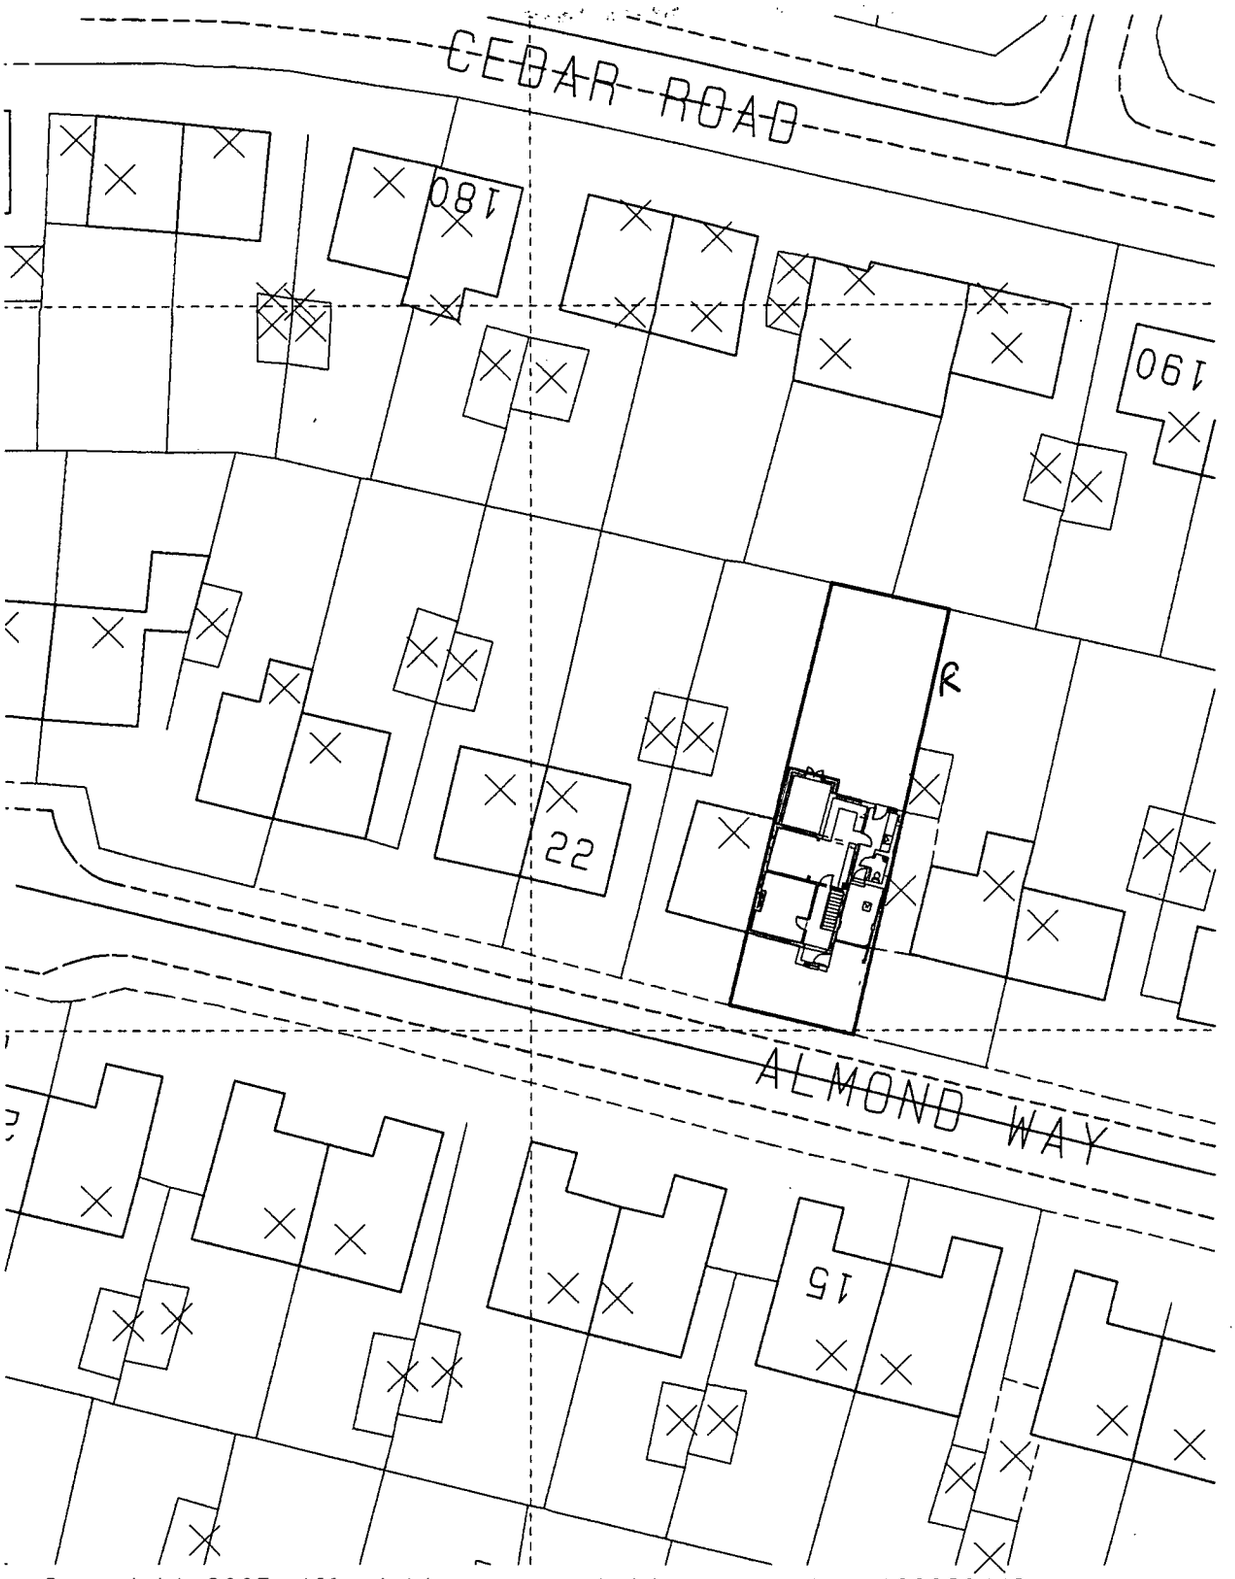


'n Copyright 2007. All rights reserved. Licence number 100020449


S A V A G E H A Y W A R D

A R C H I T E C T S

19 Station Rd Hinckley, Leicstershire, LE10 1AW, 01455 635665, FAX- 01455 618971

Client	Mr Gerard & Mrs Jackson		Drawing Block Plan	
Project	Extensions & Alterations 18 Almond Way Earl Shilton	Auth JEH	Date Oct 2007	Drawing No 07
		Scale 1 :500	Job No 07 / 172	

THIS DRAWING IS THE COPYRIGHT OF SAVAGE HAYWARD REPRODUCTION IN ANY FORM OF WHOLE OR PART IS FORBIDDEN WITHOUT PRIOR WRITTEN PERMISSION OF THE COPYRIGHT HOLDER DO NOT SCALE FROM DRAWING AND ONLY FIGURE DIMENSIONS ARE TO BE USED

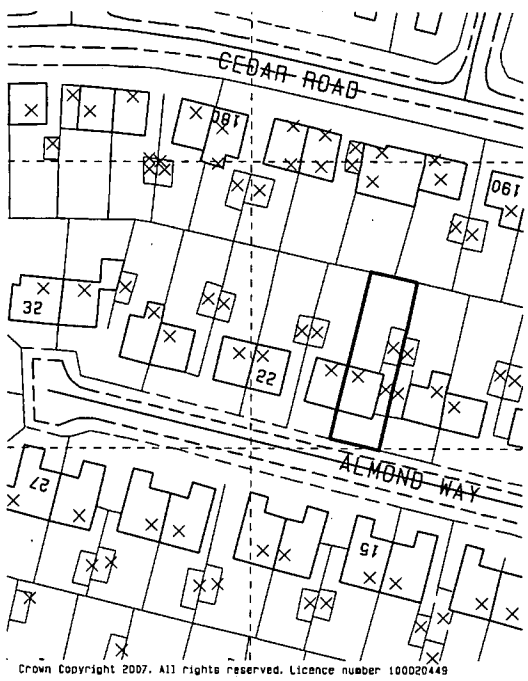

Crown Copyright 2007. All rights reserved. Licence number 100020449

S A V A G E [redacted] H A Y W A R D

A R C H I T E C T S

19 Station Rd Hinckley, Leicstershire, LE10 1AW, 01455 635665, FAX- 01455 618971

Client	Mr Gerard & Mrs Jackson		Drawing OS Plan	
Project	Extensions & Alterations 18 Almond Way Earl Shilton	Auth JEH	Date Oct 2007	Drawing No 01
		Scale 1 : 1250	Job No 07 / 172	

THIS DRAWING IS THE COPYRIGHT OF SAVAGE HAYWARD REPRODUCTION IN ANY FORM OF WHOLE OR PART IS FORBIDDEN WITHOUT PRIOR WRITTEN PERMISSION OF THE COPYRIGHT HOLDER DO NOT SCALE FROM DRAWING AND ONLY FIGURE DIMENSIONS ARE TO BE USED