

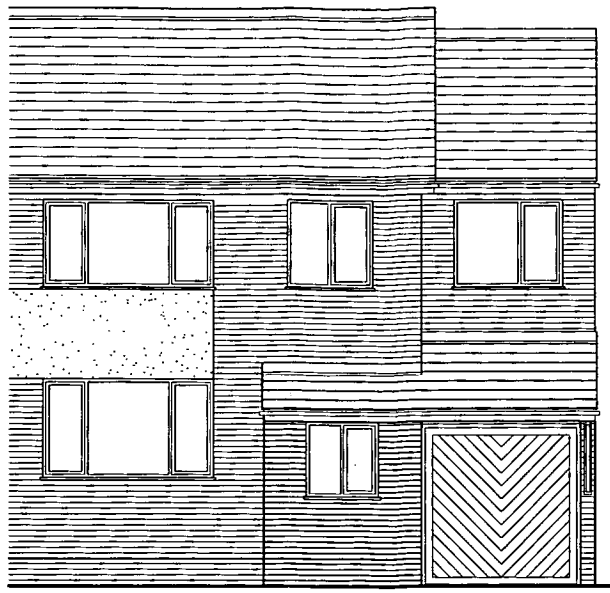



Almond Way Elevation

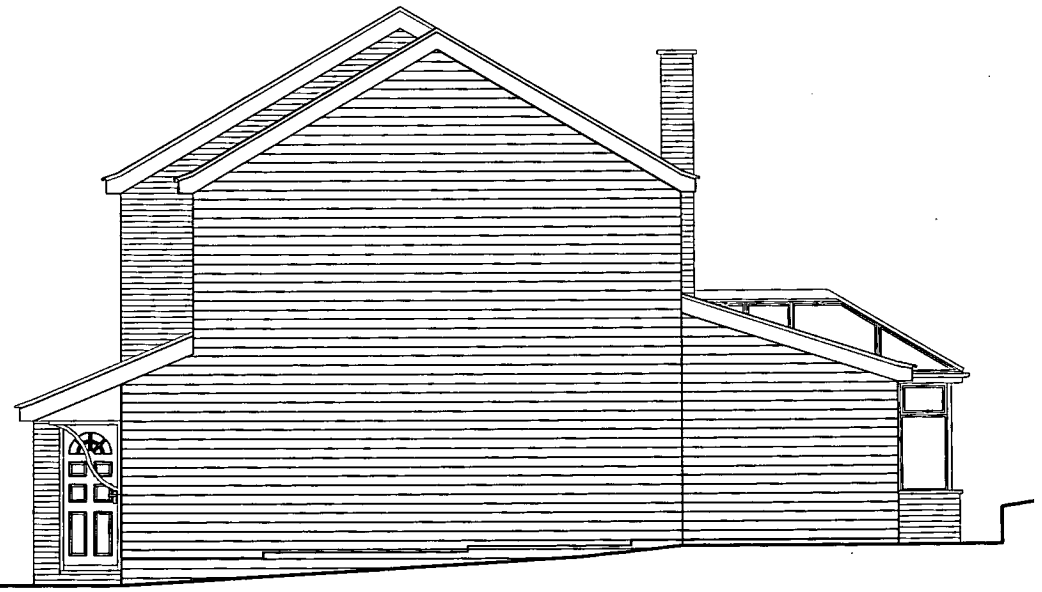

Side Elevation

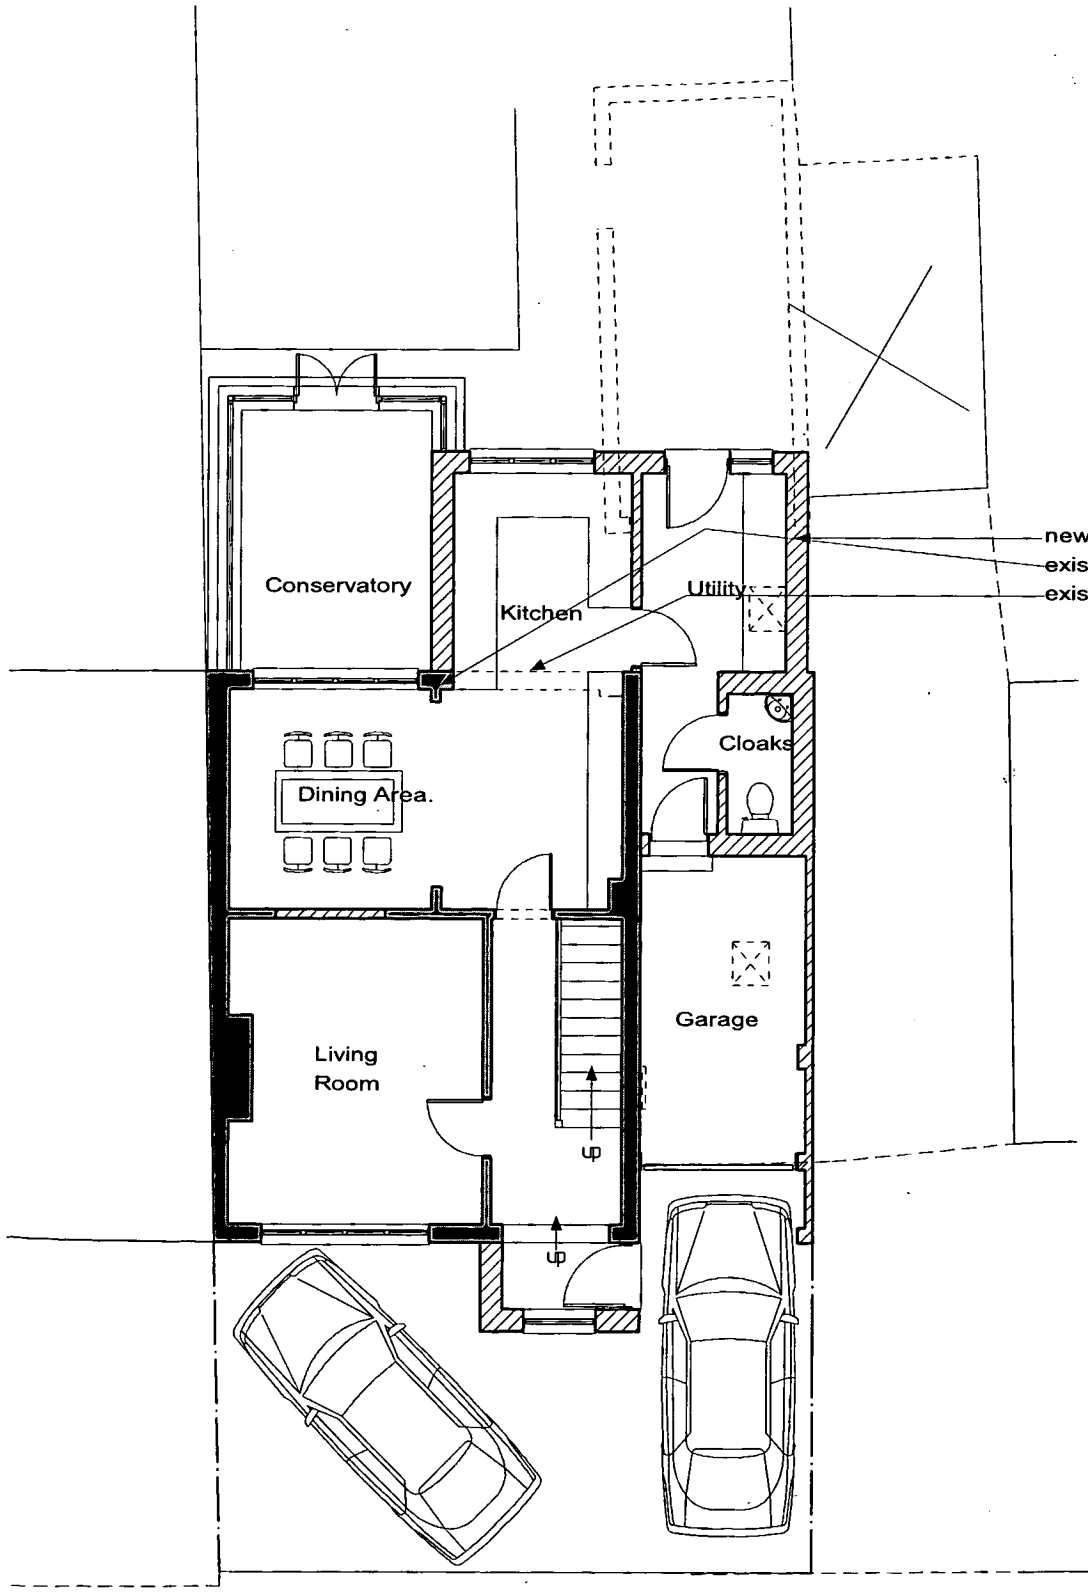


Ground Floor Plan

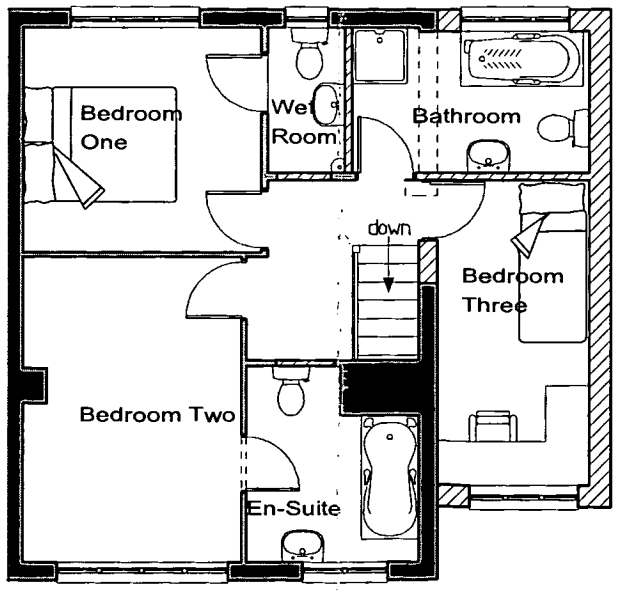


First Floor Plan




Rear Elevation


S A V A G E H A Y W A R D
A R C H I T E C T S
19 Station Rd Hinckley, Leicstershire, LE10 1AW, 01455 635665, FAX- 01455 618971

| | | | |
|---|---|---|---|
| Client | Mr Gerard & Ms Jackson | Drawing | Planning Drawing |
| Project | Extensions & Alterations<br>18 Almond Way<br>Earl Shilton | Auth LJW<br>Scale 1 : 100 | Date Oct 2007<br>Job No 07 / 172 |
| | | | Drawing No 06 |


THIS DRAWING IS THE COPYRIGHT OF SAVAGE HAYWARD REPRODUCTION IN ANY FORM OF WHOLE OR PART IS FORBIDDEN WITHOUT PRIOR WRITTEN PERMISSION OF THE COPYRIGHT HOLDER DO NOT SCALE FROM DRAWING AND ONLY FIGURE DIMENSIONS ARE TO BE USED

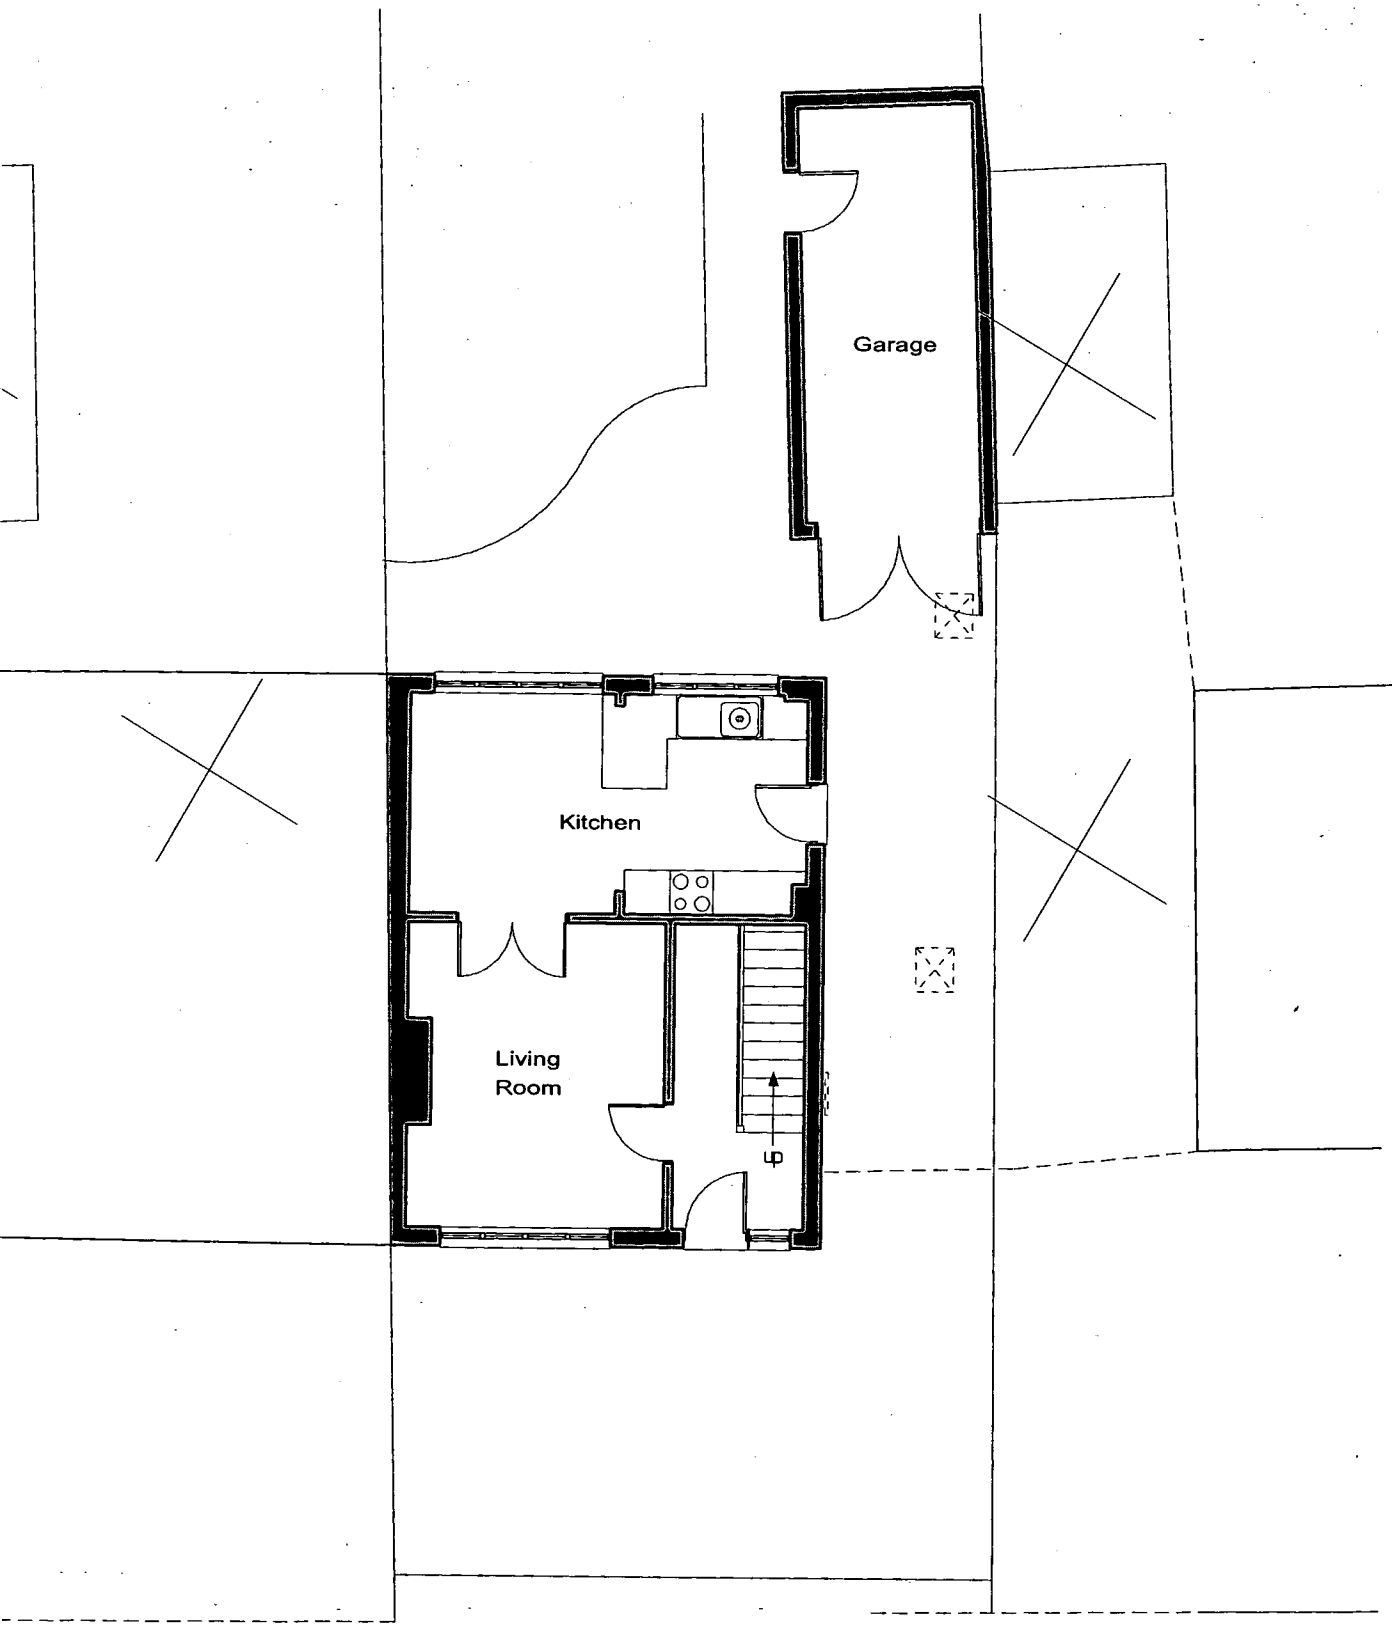



Ground Floor Plan

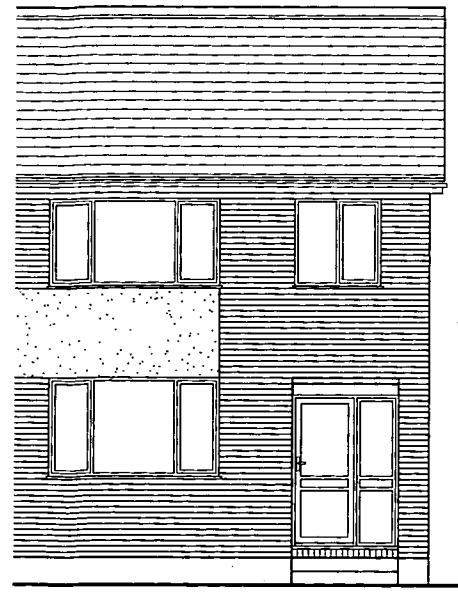


Almond Way Elevation

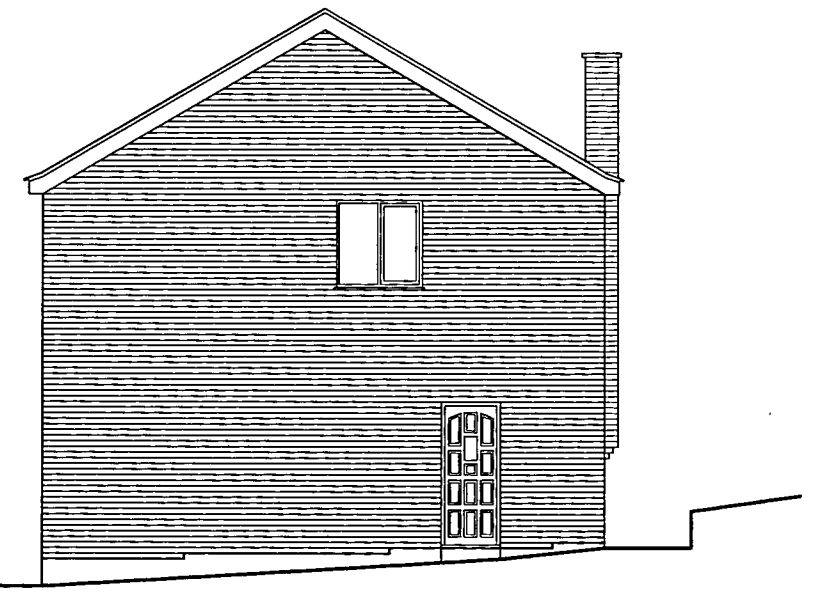

Side Elevation

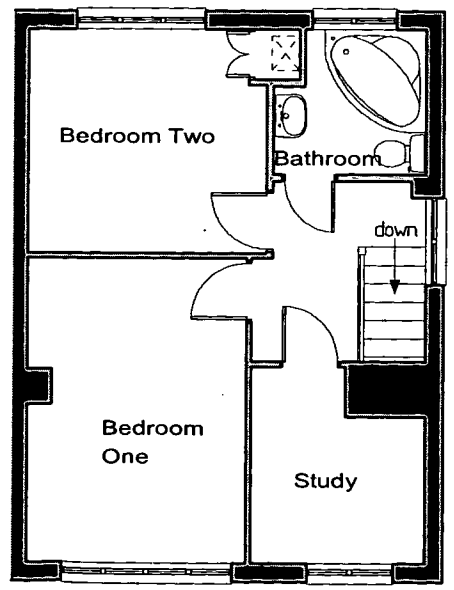


First Floor Plan

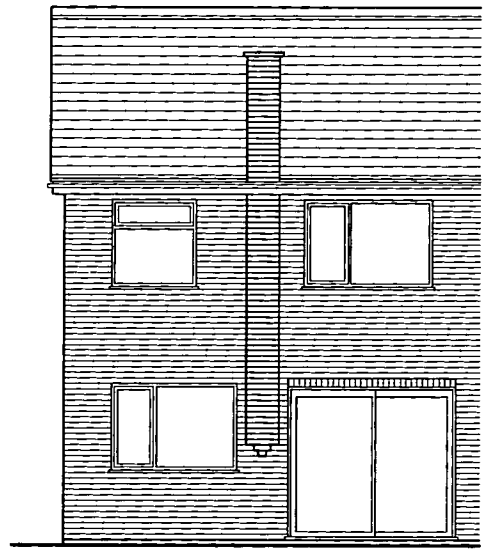

Rear Elevation

S A V A G E H A Y W A R D
A R C H I T E C T S
19 Station Rd Hinckley, Leicstershire, LE10 1AW, 01455 635665, FAX- 01455 618971

| | | | | |
|---|---|---|---|---|
| Client | Mr Gerard & Ms Jackson | Drawing | Survey Drawing | |
| Project | Extensions & Alterations<br>18 Almond Way<br>Earl Shilton | Auth JEH | Date Oct 2007 | Drawing No 02 |
| | | Scale 1 : 100 | Job No 07 / 172 | |

THIS DRAWING IS THE COPYRIGHT OF SAVAGE HAYWARD REPRODUCTION IN ANY FORM OF WHOLE OR PART IS FORBIDDEN WITHOUT PRIOR WRITTEN PERMISSION OF THE COPYRIGHT HOLDER DO NOT SCALE FROM DRAWING AND ONLY FIGURE DIMENSIONS ARE TO BE USED