


Street Elevation - Proposed Boundary Wall
(typical formation shown)

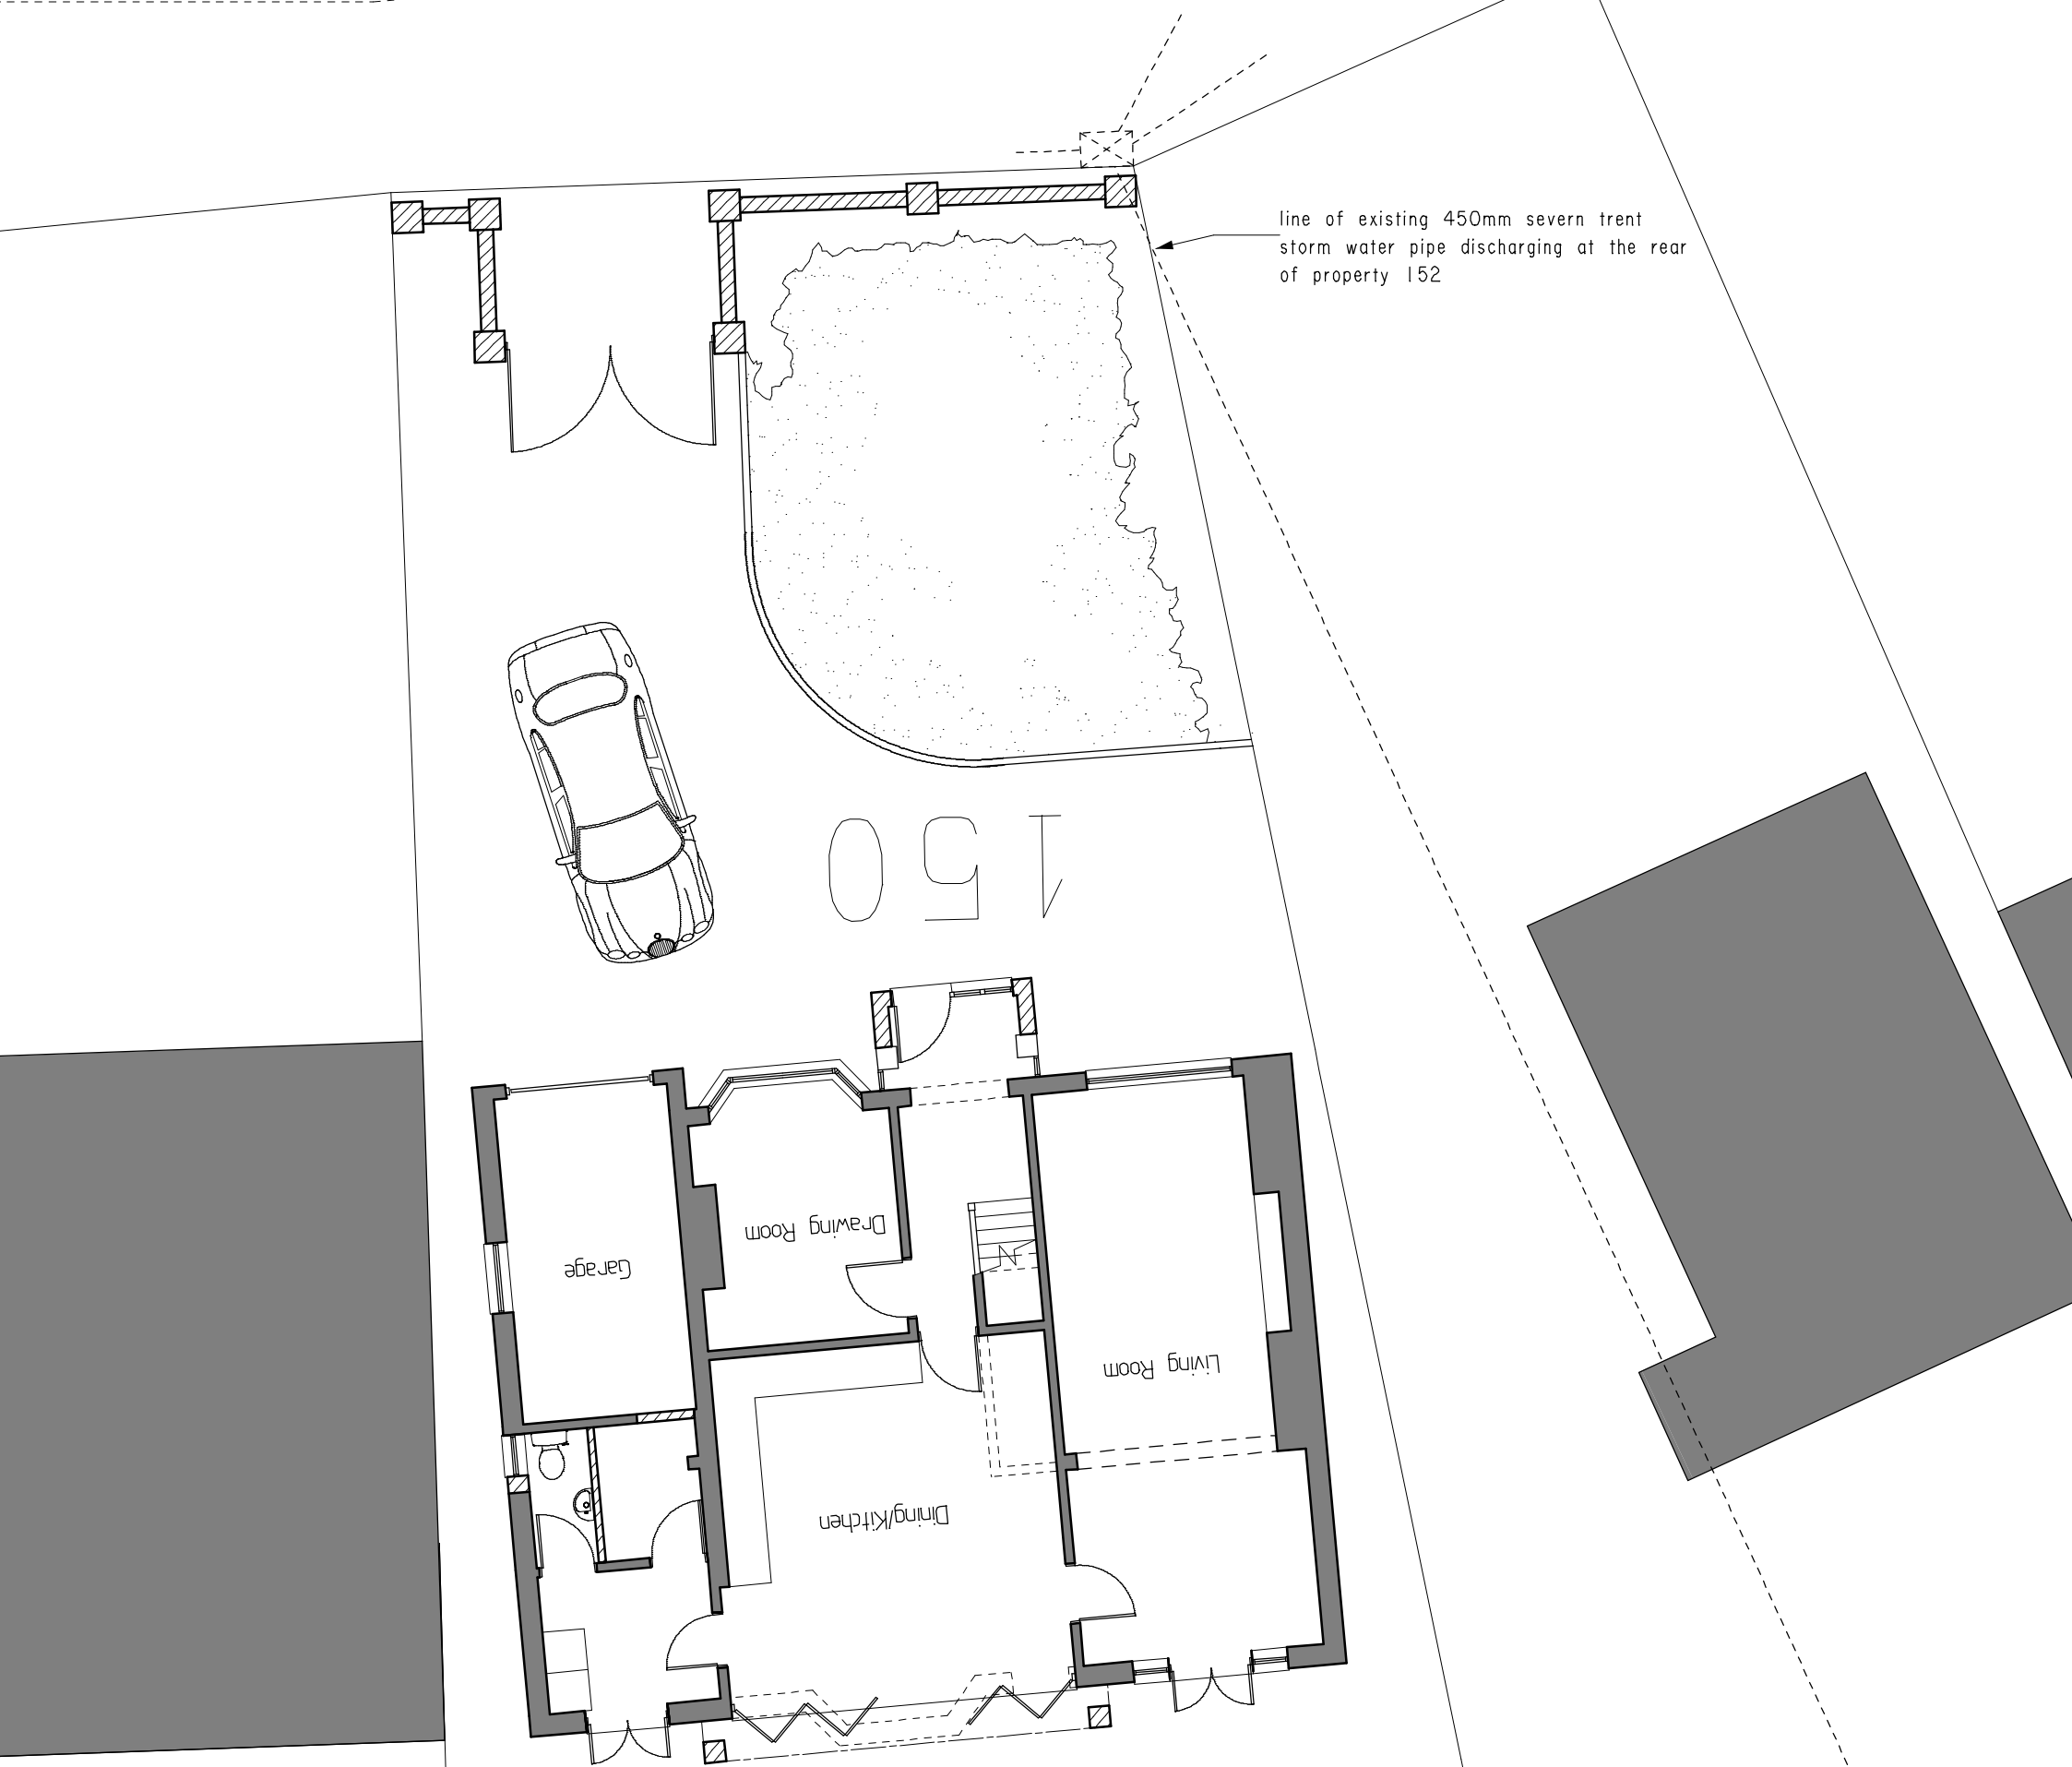

SAVAGE HAYWARD

ARCHITECTS

19 Station Rd Hinckley, Leicstershire, LE10 1AW, 01455 635665, FAX- 01455 618971

Client	Mr M Neale		Drawing	Block Plan
Project	Proposed Extensions & Alterations, 150 Sapcote Road, Burbage.	Auth JEH	Date July 2008	Drawing No 02
		Scale 1 : 100	Job No 08 / 81	

THIS DRAWING IS THE COPYRIGHT OF SAVAGE HAYWARD REPRODUCTION IN ANY FORM OF WHOLE OR PART IS FORBIDDEN WITHOUT PRIOR WRITTEN PERMISSION OF THE COPYRIGHT HOLDER DO NOT SCALE FROM DRAWING AND ONLY FIGURE DIMENSIONS ARE TO BE USED