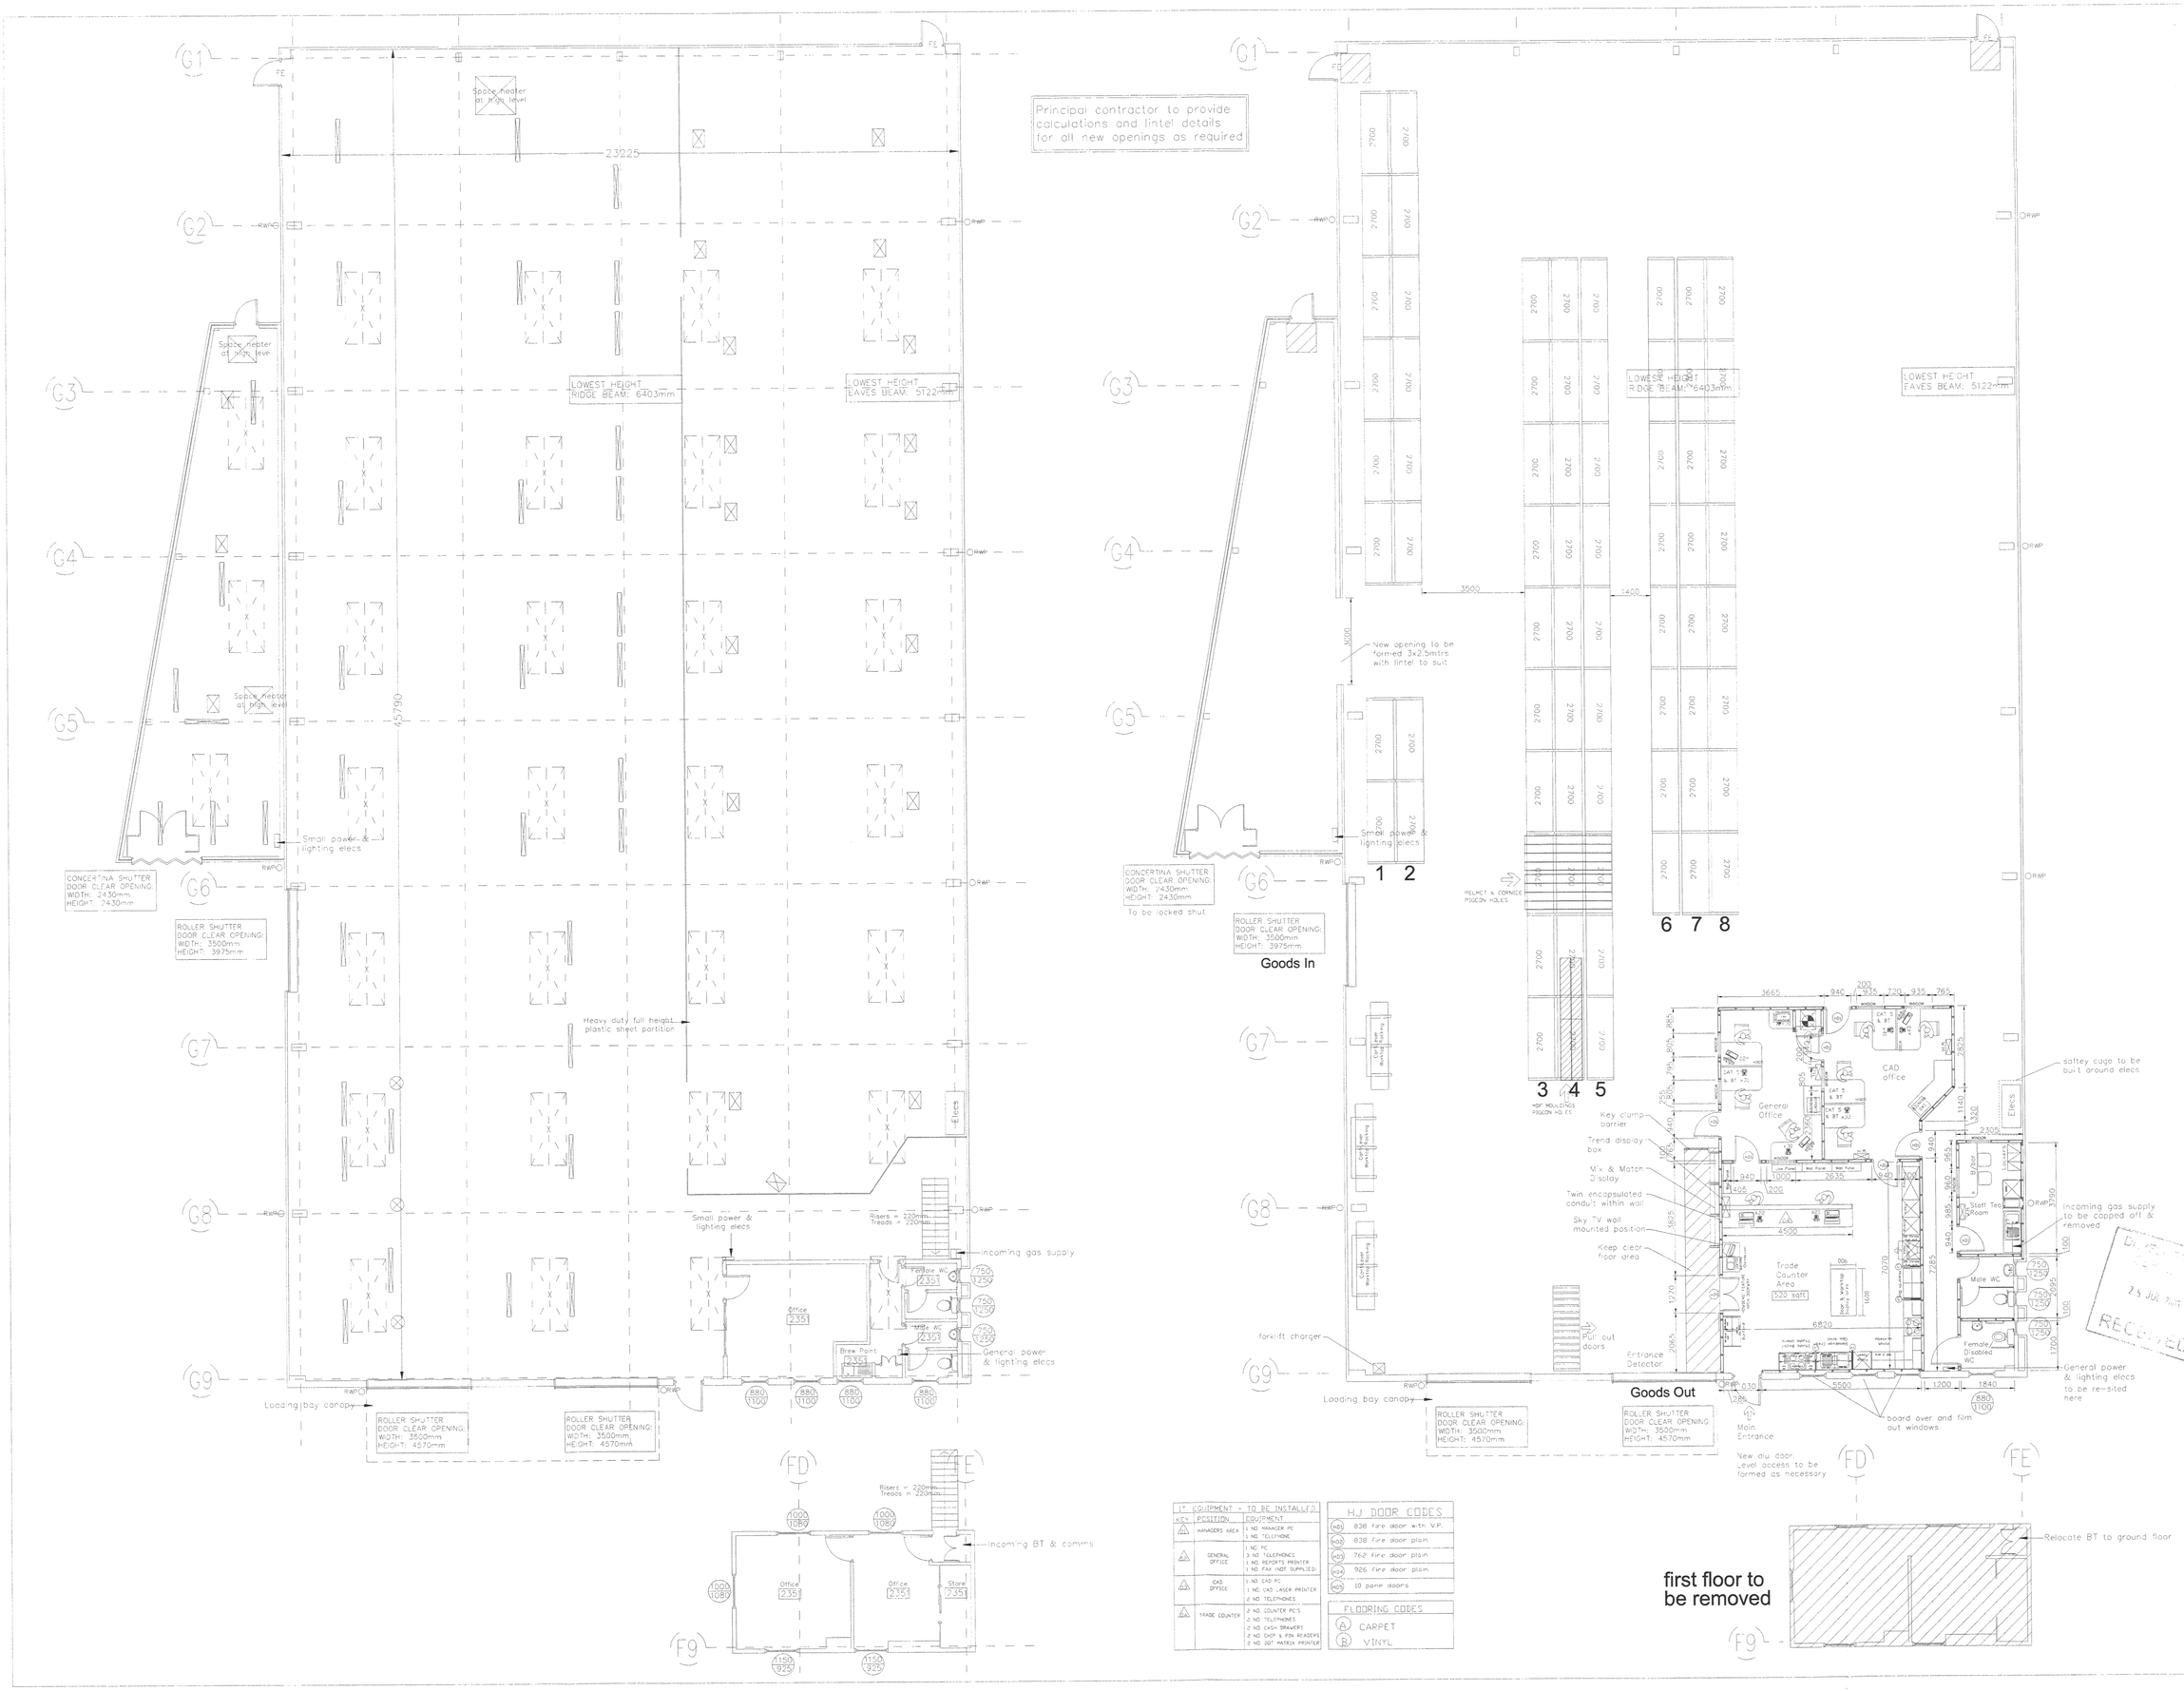

1st EQUIPMENT - TO BE INSTALLED		
KEY	POSITION	EQUIPMENT
A1	MANAGERS AREA	1 NO. MANAGER PC 1 NO. TELEPHONE
A2	GENERAL OFFICE	1 NO. PC 3 NO. TELEPHONES 1 NO. REPORTS PRINTER 1 NO. FAX (NOT SUPPLIED)
A3	CAD OFFICE	1 NO. CAD PC 1 NO. CAD LASER PRINTER 2 NO. TELEPHONES
A4	TRADE COUNTER	2 NO. COUNTER PC'S 2 NO. TELEPHONES 2 NO. CASH DRAWERS 2 NO. CHIP & PIN READERS 2 NO. DOT MATRIX PRINTER

HJ DOOR CODES	
HD1	838 fire door with V.P.
HD2	838 fire door plain
HD3	762 fire door plain
HD4	926 fire door plain
HD5	10 pane doors

FLOORING CODES	
A	CARPET
B	VINYL

Do NOT Scale from this Drawing. All measurements to be checked on Site.

Showroom Gross Area

Showroom Nett Area

Sublet Area

Warehouse Area

Grand Total Area

REVISIONS

Rev	Date	Notes
	11JUL08	DRAWING CREATED

DEVELOPMENT CONTROL 25 JUL 2008 RECEIVED

HOWDEN JOINERY CO

Howden Joinery Proper
The Pavilion
Croxley Business Park
Blackmoor Lane, Watfo
Hertfordshire. WD18 8C
Telephone: 01923 6988
Facsimile: 01923 6988

Location

HJ HINCKLE

HARROWBROOK INDUSTRIAL
FARADAY ROAD
HINCKLEY
LEICESTERSHIRE LE10

Drawing

FLOOR PLAN

Project & Drawing Number

DD46

Date: 18-Jul-08

Scale: 1:100@A1