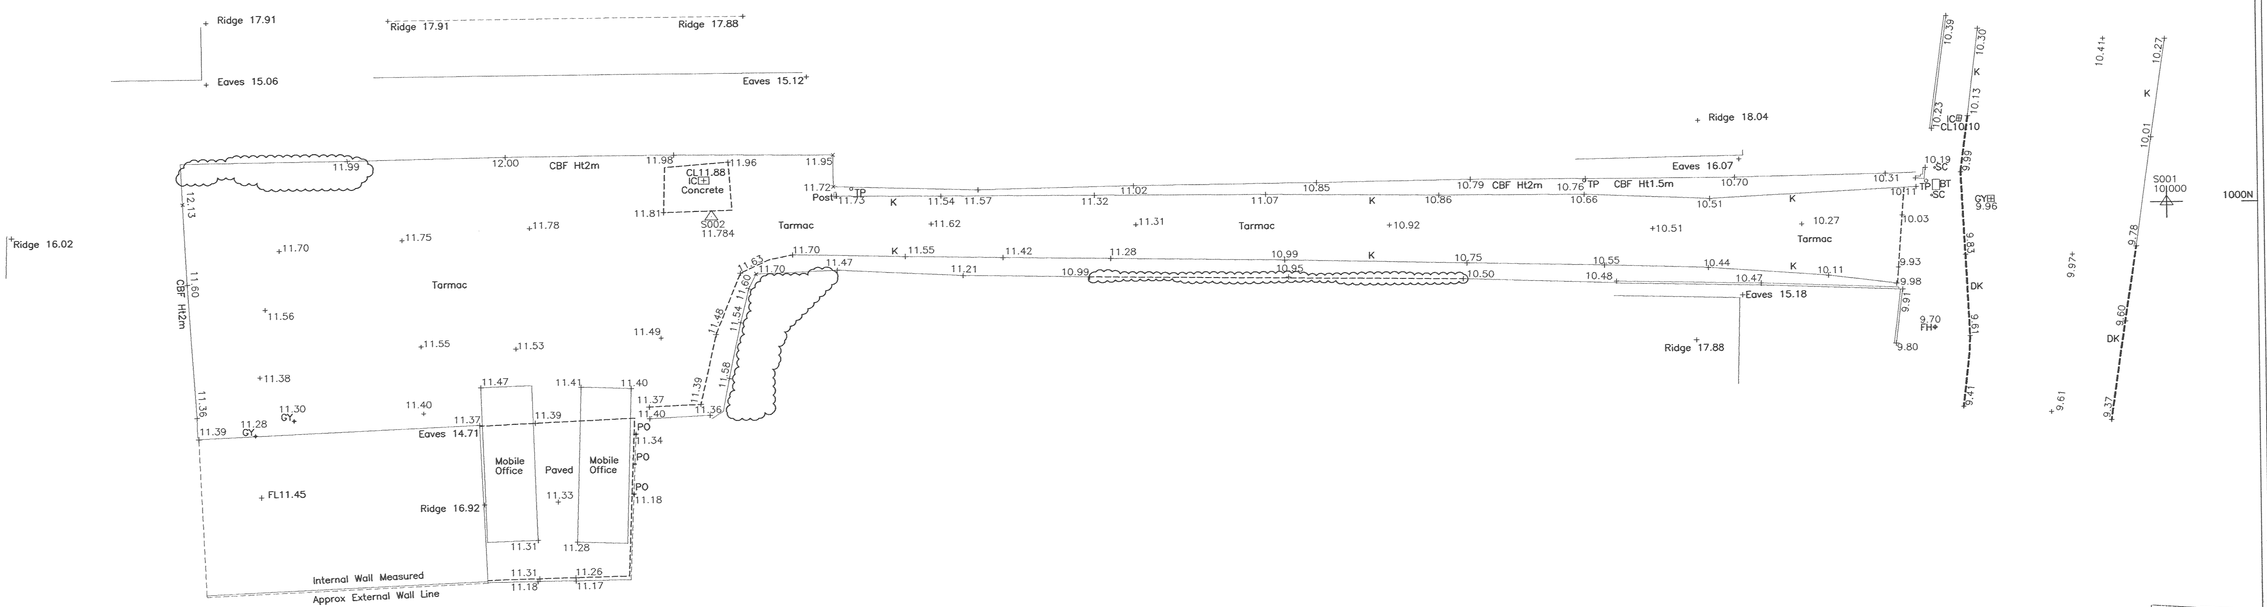

0m 10m 20m

Scale

ABBREVIATIONS	
A/C	AIR CONDITIONING
AH	ARCH HEIGHT
BT	BRITISH TELECOMMUNICATIONS
C	WINDOW CILL HEIGHT
Cab	CABINET
CBF	CLOSE BOARDED FENCE
CL	COVER LEVEL
DP	DISCHARGE PIPE
DC	DIAMOND CABLE COVER
DK	DROP KERB
F/P	FOOTPATH
G	GULLY
GV	GAS VALVE
IC	INSPECTION CHAMBER
K	KERB
LP	LAMP POST
MH	MANHOLE
PCL	POST & CHAIN LINK FENCE
RWP	RAIN WATER PIPE
SA	SECURITY ALARM
SBM	SITE BENCH MARK
SH	SPRING HEIGHT
TP	TELEGRAPH POLE
WP	WASTE PIPE

LEGEND

DRAWING ISSUE STATUS

Issue	Details	By	Date
A	Original Survey	ATR	12/05/08

SHEET LAYOUT

DEVELOPMENT SERVICES
30 JUL 2008
RECEIVED

THIS SURVEY HAS BEEN CARRIED OUT TO AN ACCURACY CONSISTENT WITH A PRESENTATION SCALE OF 1:200 INTERROGATED DIMENSIONS WILL BE WITHIN THE TOLERANCE ASSOCIATED WITH THIS AND SMALLER SCALES ONLY.

ALL LEVELS RELATE TO AN OSBM AN ARBITARY DATUM OF 10.00m – ROAD NAIL STN1

ALL CRITICAL DIMENSIONS SHOULD BE VERIFIED ON SITE PRIOR TO ANY DESIGN OR CONSTRUCTION WORKS.

HSSP Architects
44 Ashfordby Road
Melton Mowbray
Leicestershire
LE13 0HR

Land off Ashby Road
Hinckley
Leicestershire

Topographical Survey

SURVEYED AND DRAWN BY
RAMOWSKI CLARKE LIMITED
6 Dovecote Drive
Wollaton
Nottingham
NG8 2NB
Tel: (0115) 9289091
Fax: (0115) 9280201
email: mail@ramowski-clarke.com

SCALE	1:200
DATE OF ISSUE	MAY 2008
RCL JOB No.	925
CHECKED	ATR
DRAWING No.	925-02-a
ISSUE	A