
Martin S Dennis
Architectural Technician
10 Wesley Close
Sapcote LE9 4HS
01455 272275

Proposed Window Alteration
6 Cottage Lane
Desford


scale 1:50 & 1:100
date 17/5/10
drg no. M1205/1

For Mr Nigel Heathcote

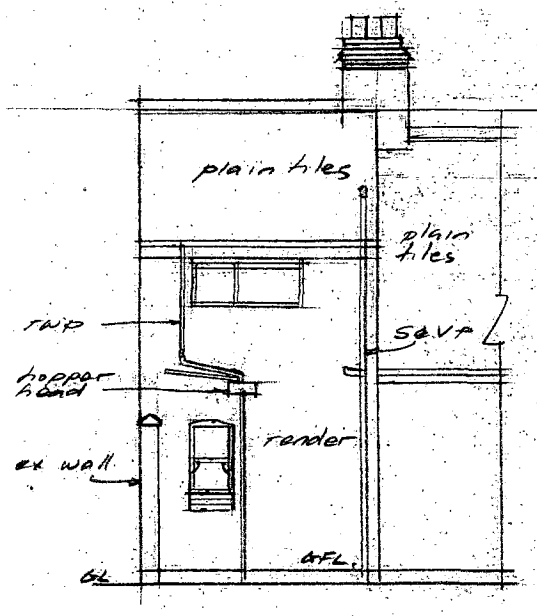


Existing Elevation

'g' = safety glazing to BS 6206

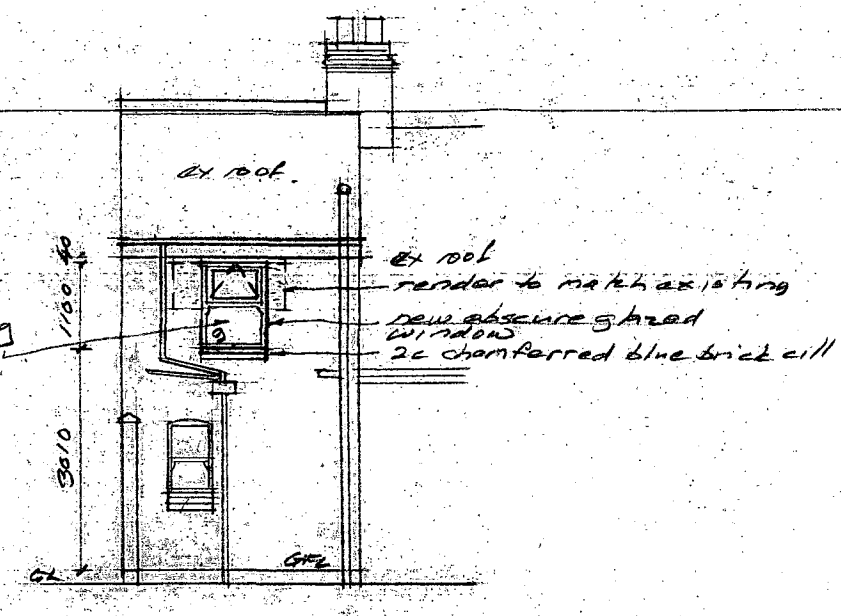


Proposed Elevation

DEVELOPMENT SERVICES
21 MAY 2010
RECEIVED

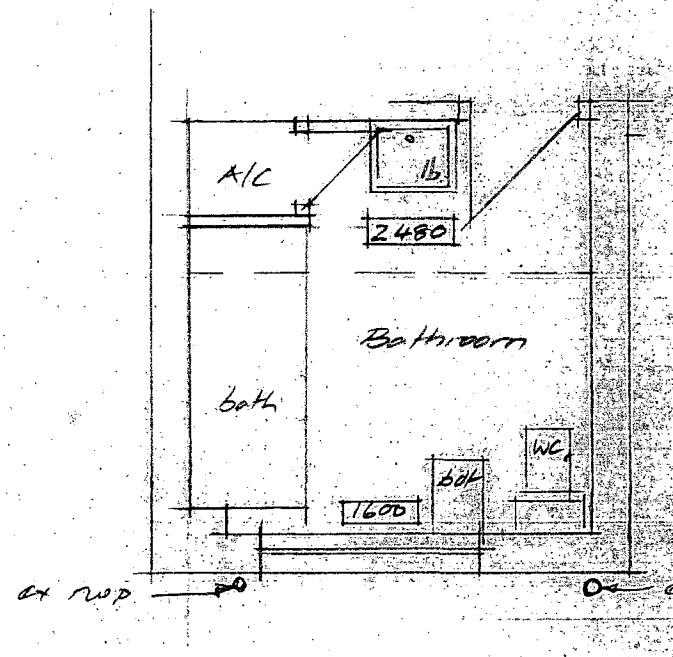

Existing Plan

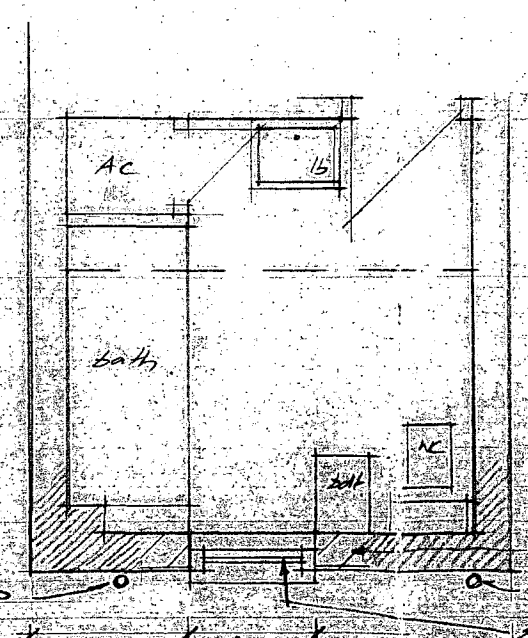

Proposed Plan

block work (inner), 12mm plaster & skim internally

remove existing window, modify opening as shown, insert new double glazed white painted timber casement with 2c chamfered blue brick cill to mate good with white painted smooth render to match existing ex lintel over to remain