

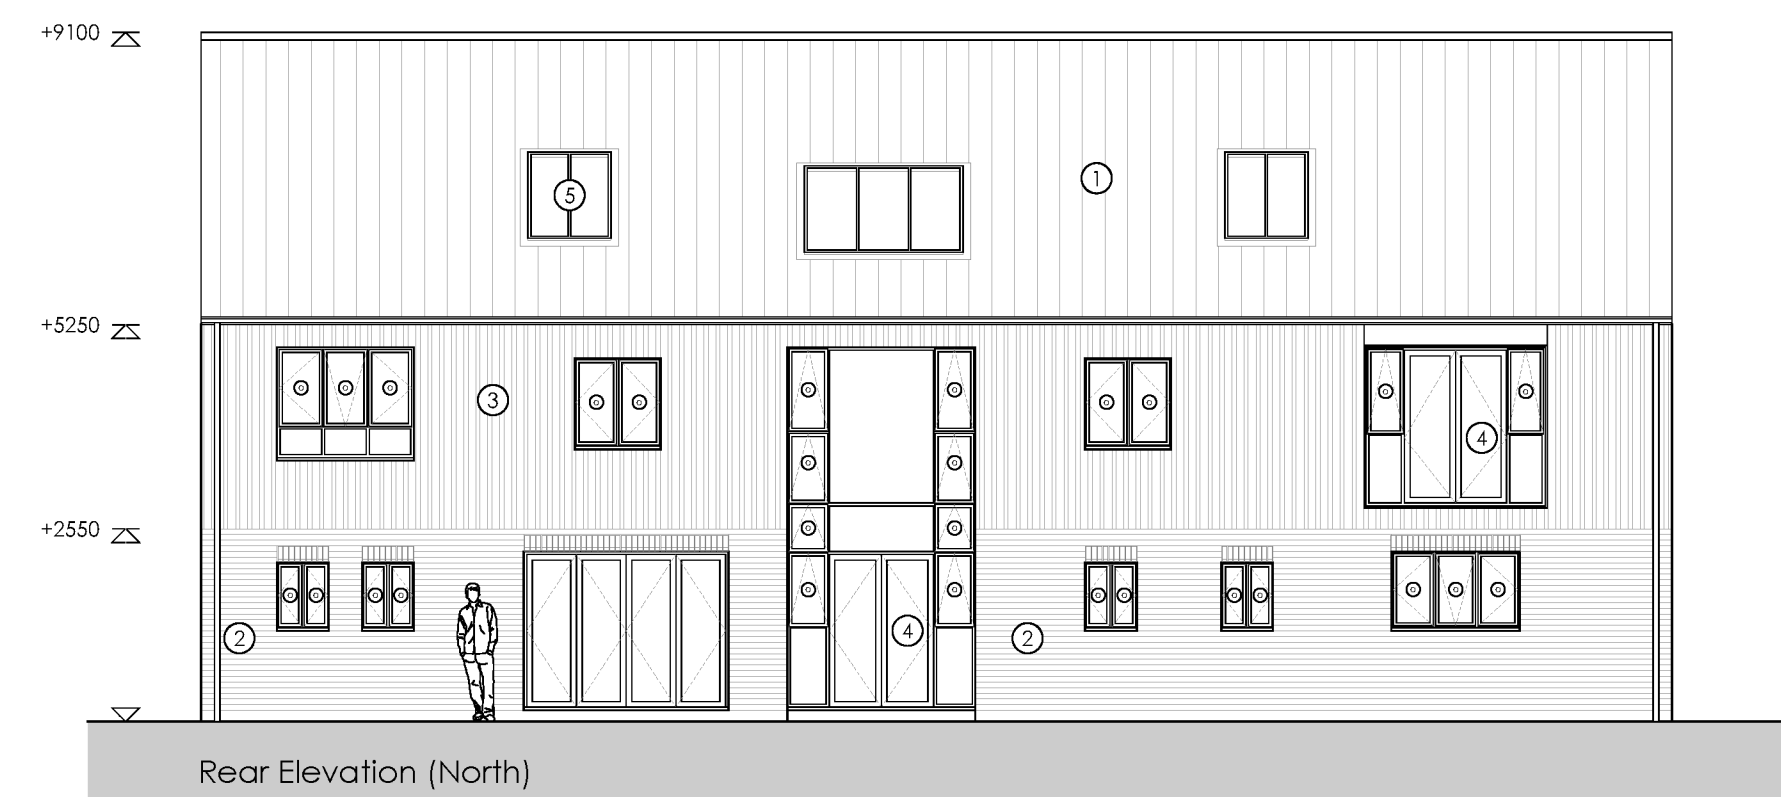
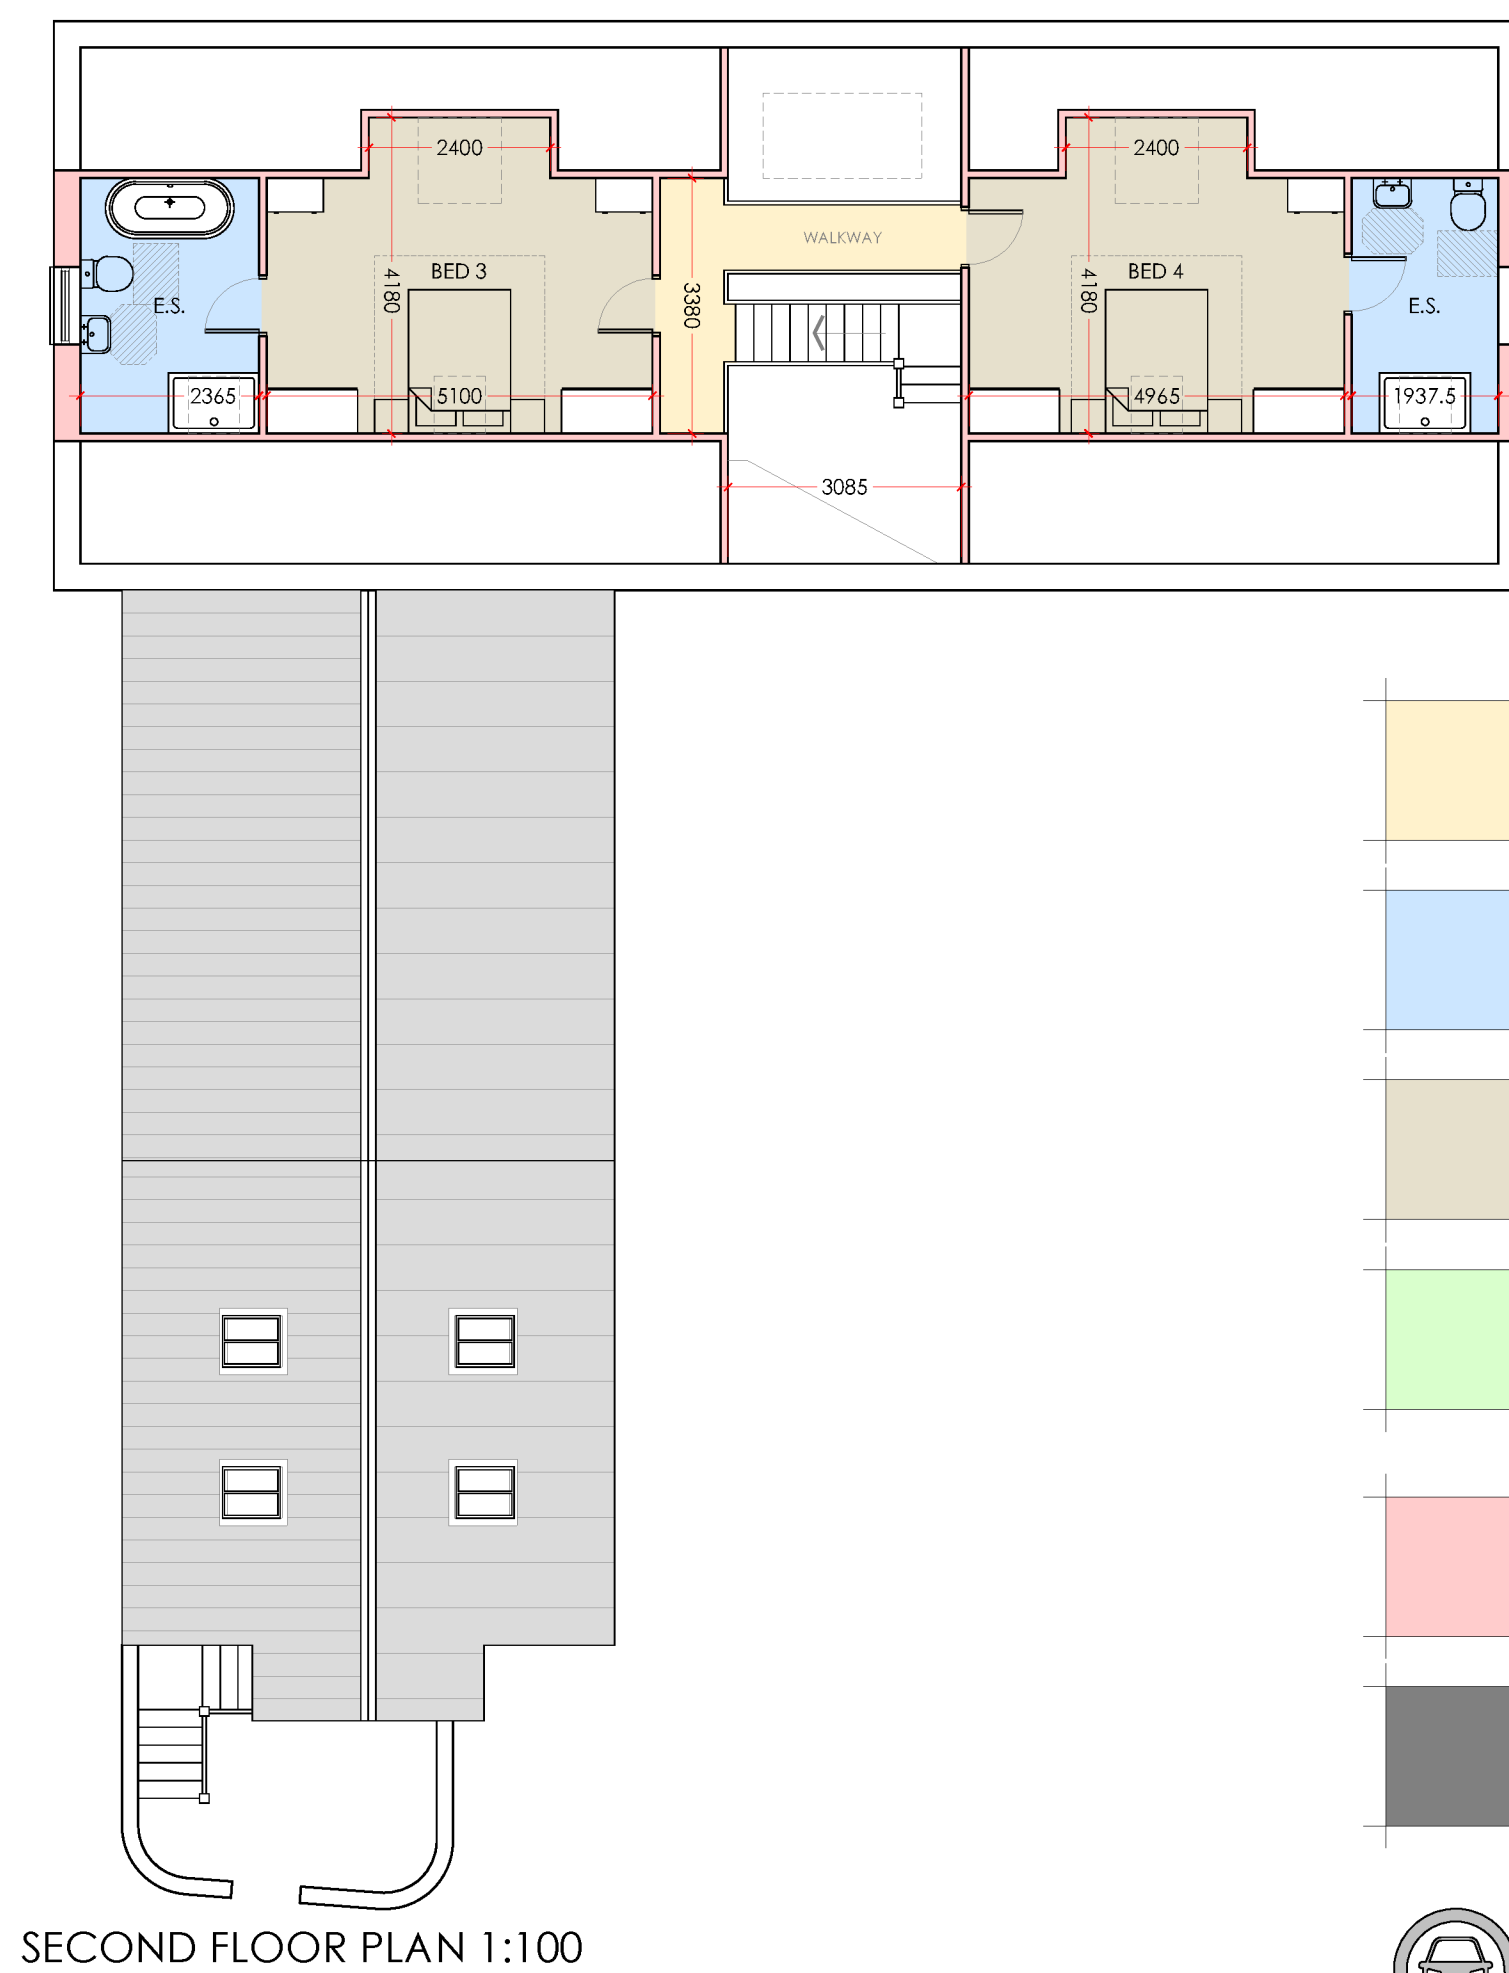


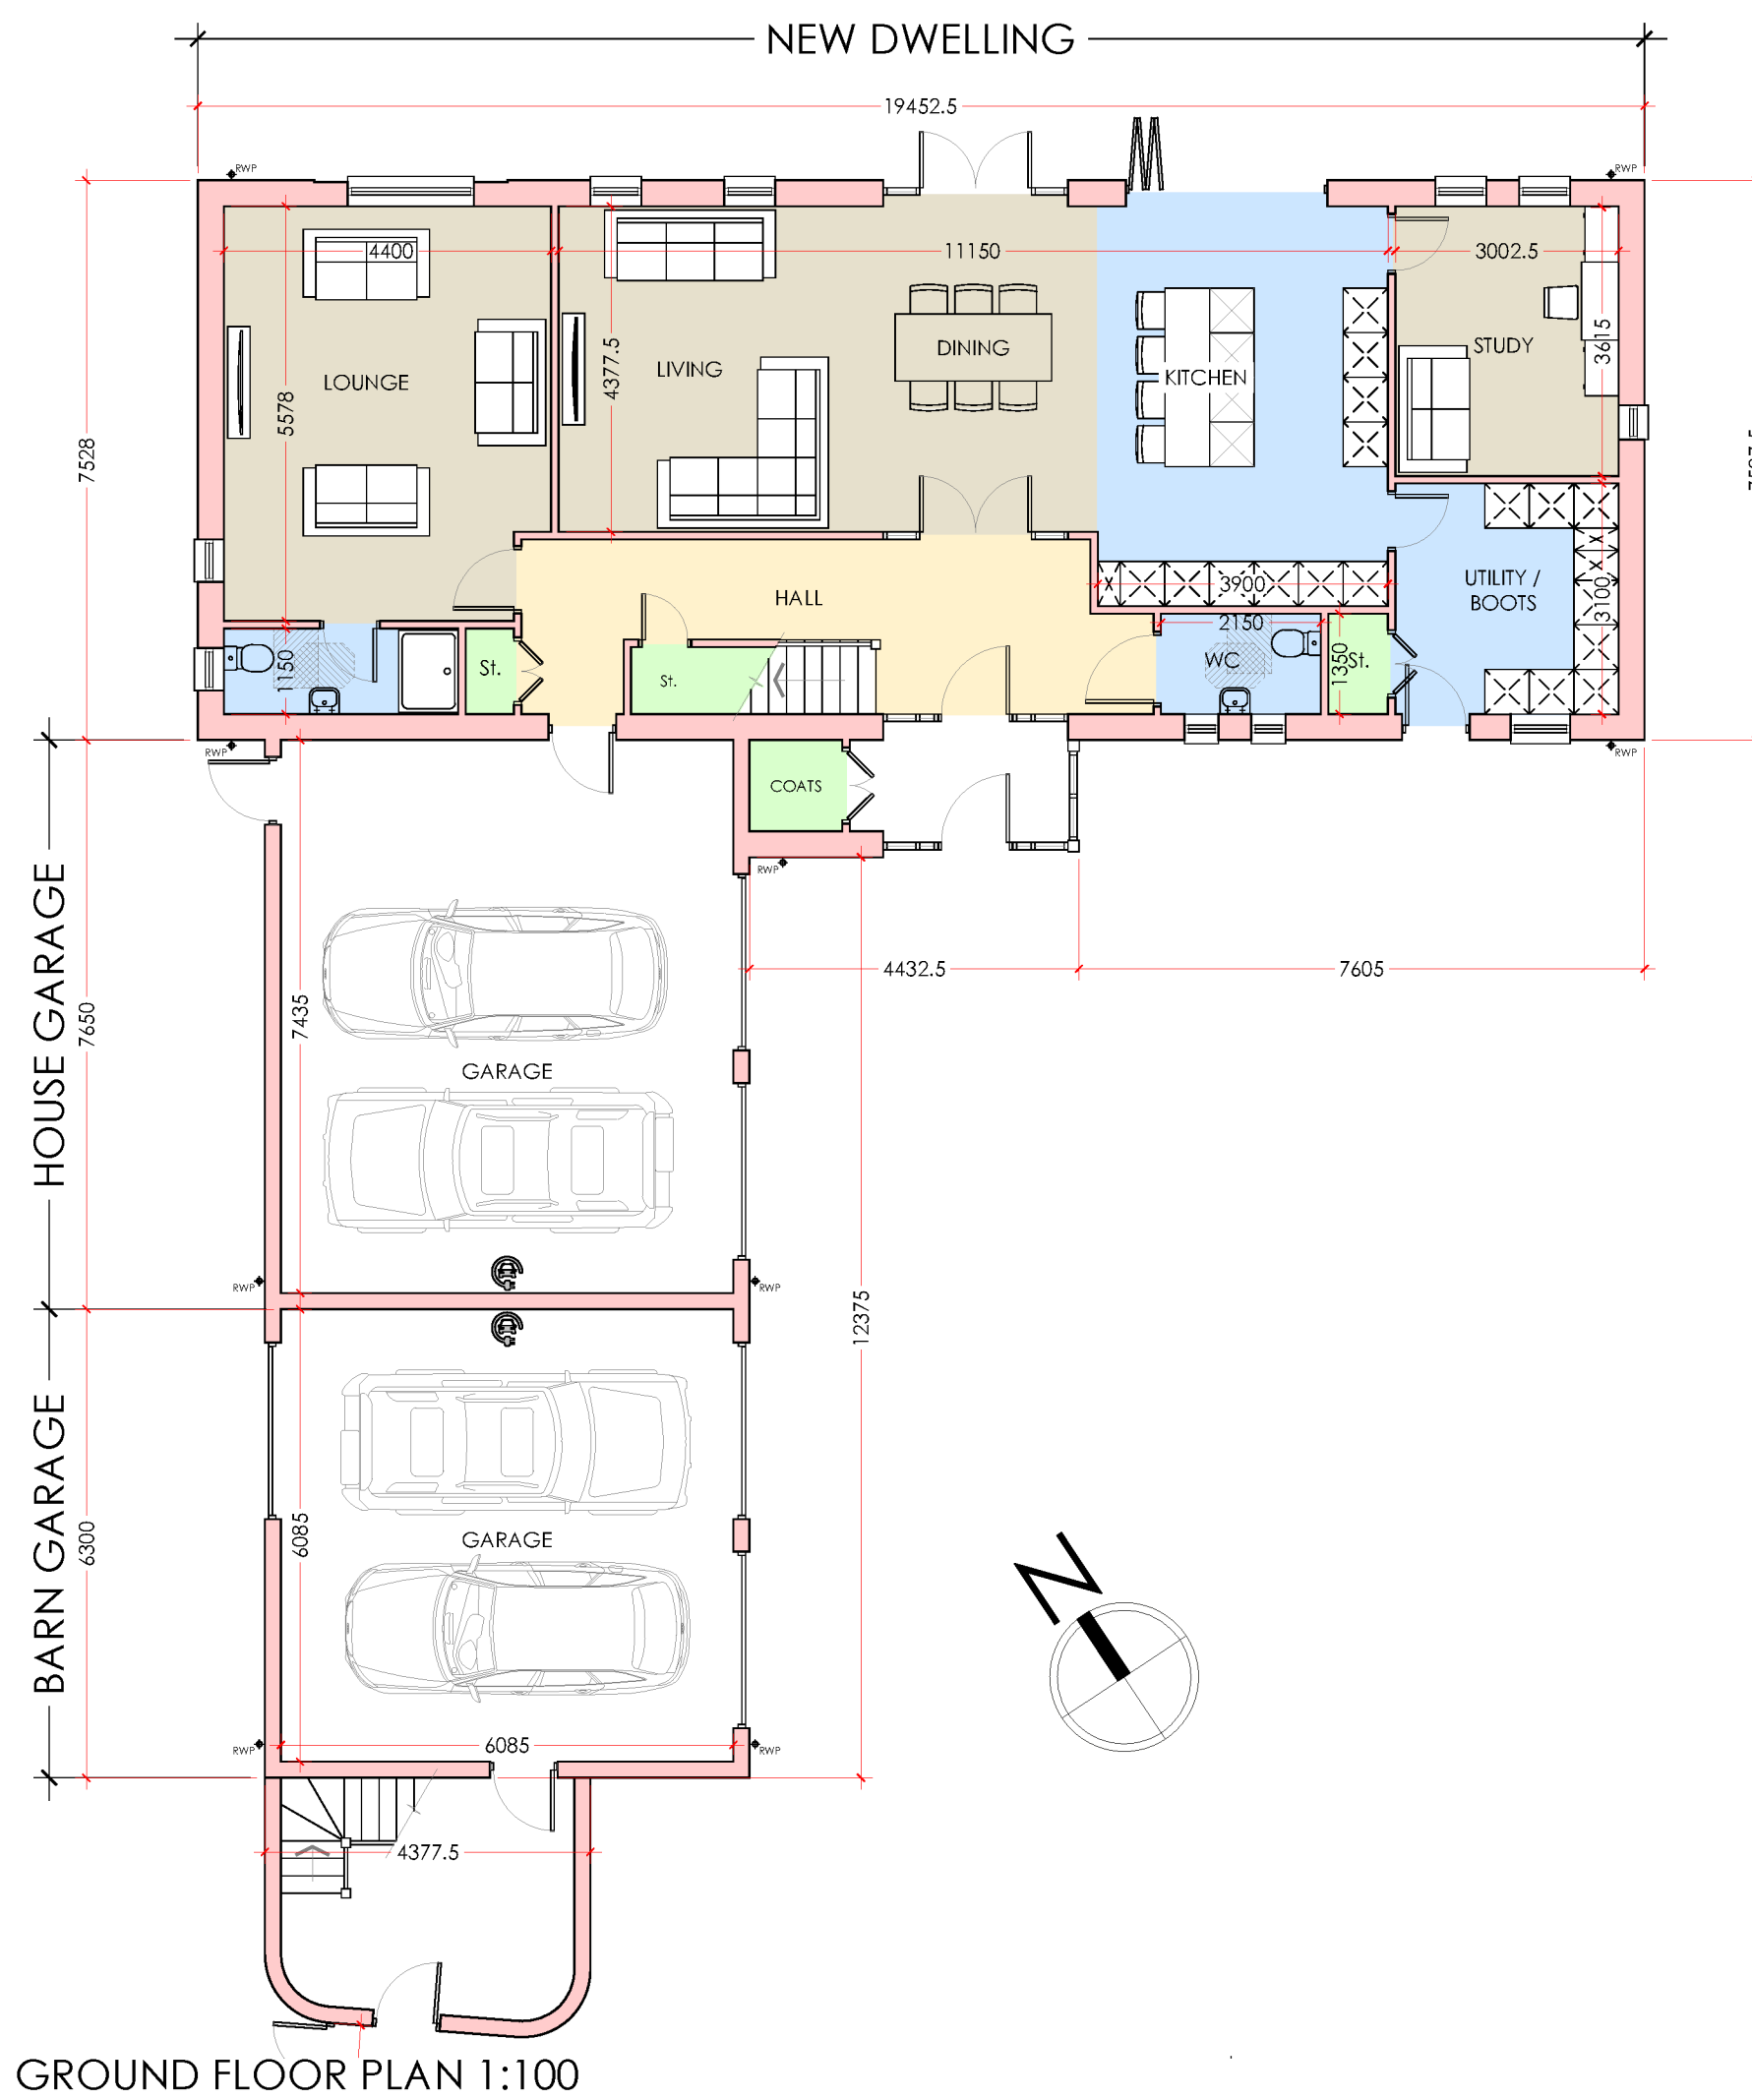

Materials Key
(see also dwg ref.): (#)

1. Dark grey roof slate
2. Red facing brickwork
3. Silvered timber cladding
4. Grey Timber / Metal windows & doors
5. Conservation style rooflights

COPYRIGHT NOTICE:
This drawing is the copyright of the Architects and may not be reproduced or used except by written permission.
© Crown copyright and database right 2014. Ordnance Survey Licence number 100047314.
Note:
This drawing is to be used in conjunction with all relevant drawings and specifications.
Do not scale from this drawing. Use paper dimensions only. All levels and dimensions to be checked on site. All levels and dimensions shall be taken from the finished ground level unless otherwise stated.
Copyright reserved. This drawing may only be used for the client and location specified in the title block. It may not be copied or distributed to any other person without prior written consent from HSSP architects.
Not to any scale commencing on this, the engineer is to be contacted regarding the current status, revision or regulatory approval of this drawing.
All work to be to the satisfaction of the client or local authority not withstanding anything shown or indicated on these drawings. All measurements and dimensions to be the basis of the work. The respective site and of local authorities and other relevant bodies shall be the basis of the work.
This drawing is to be used in conjunction with all relevant drawings and specifications.

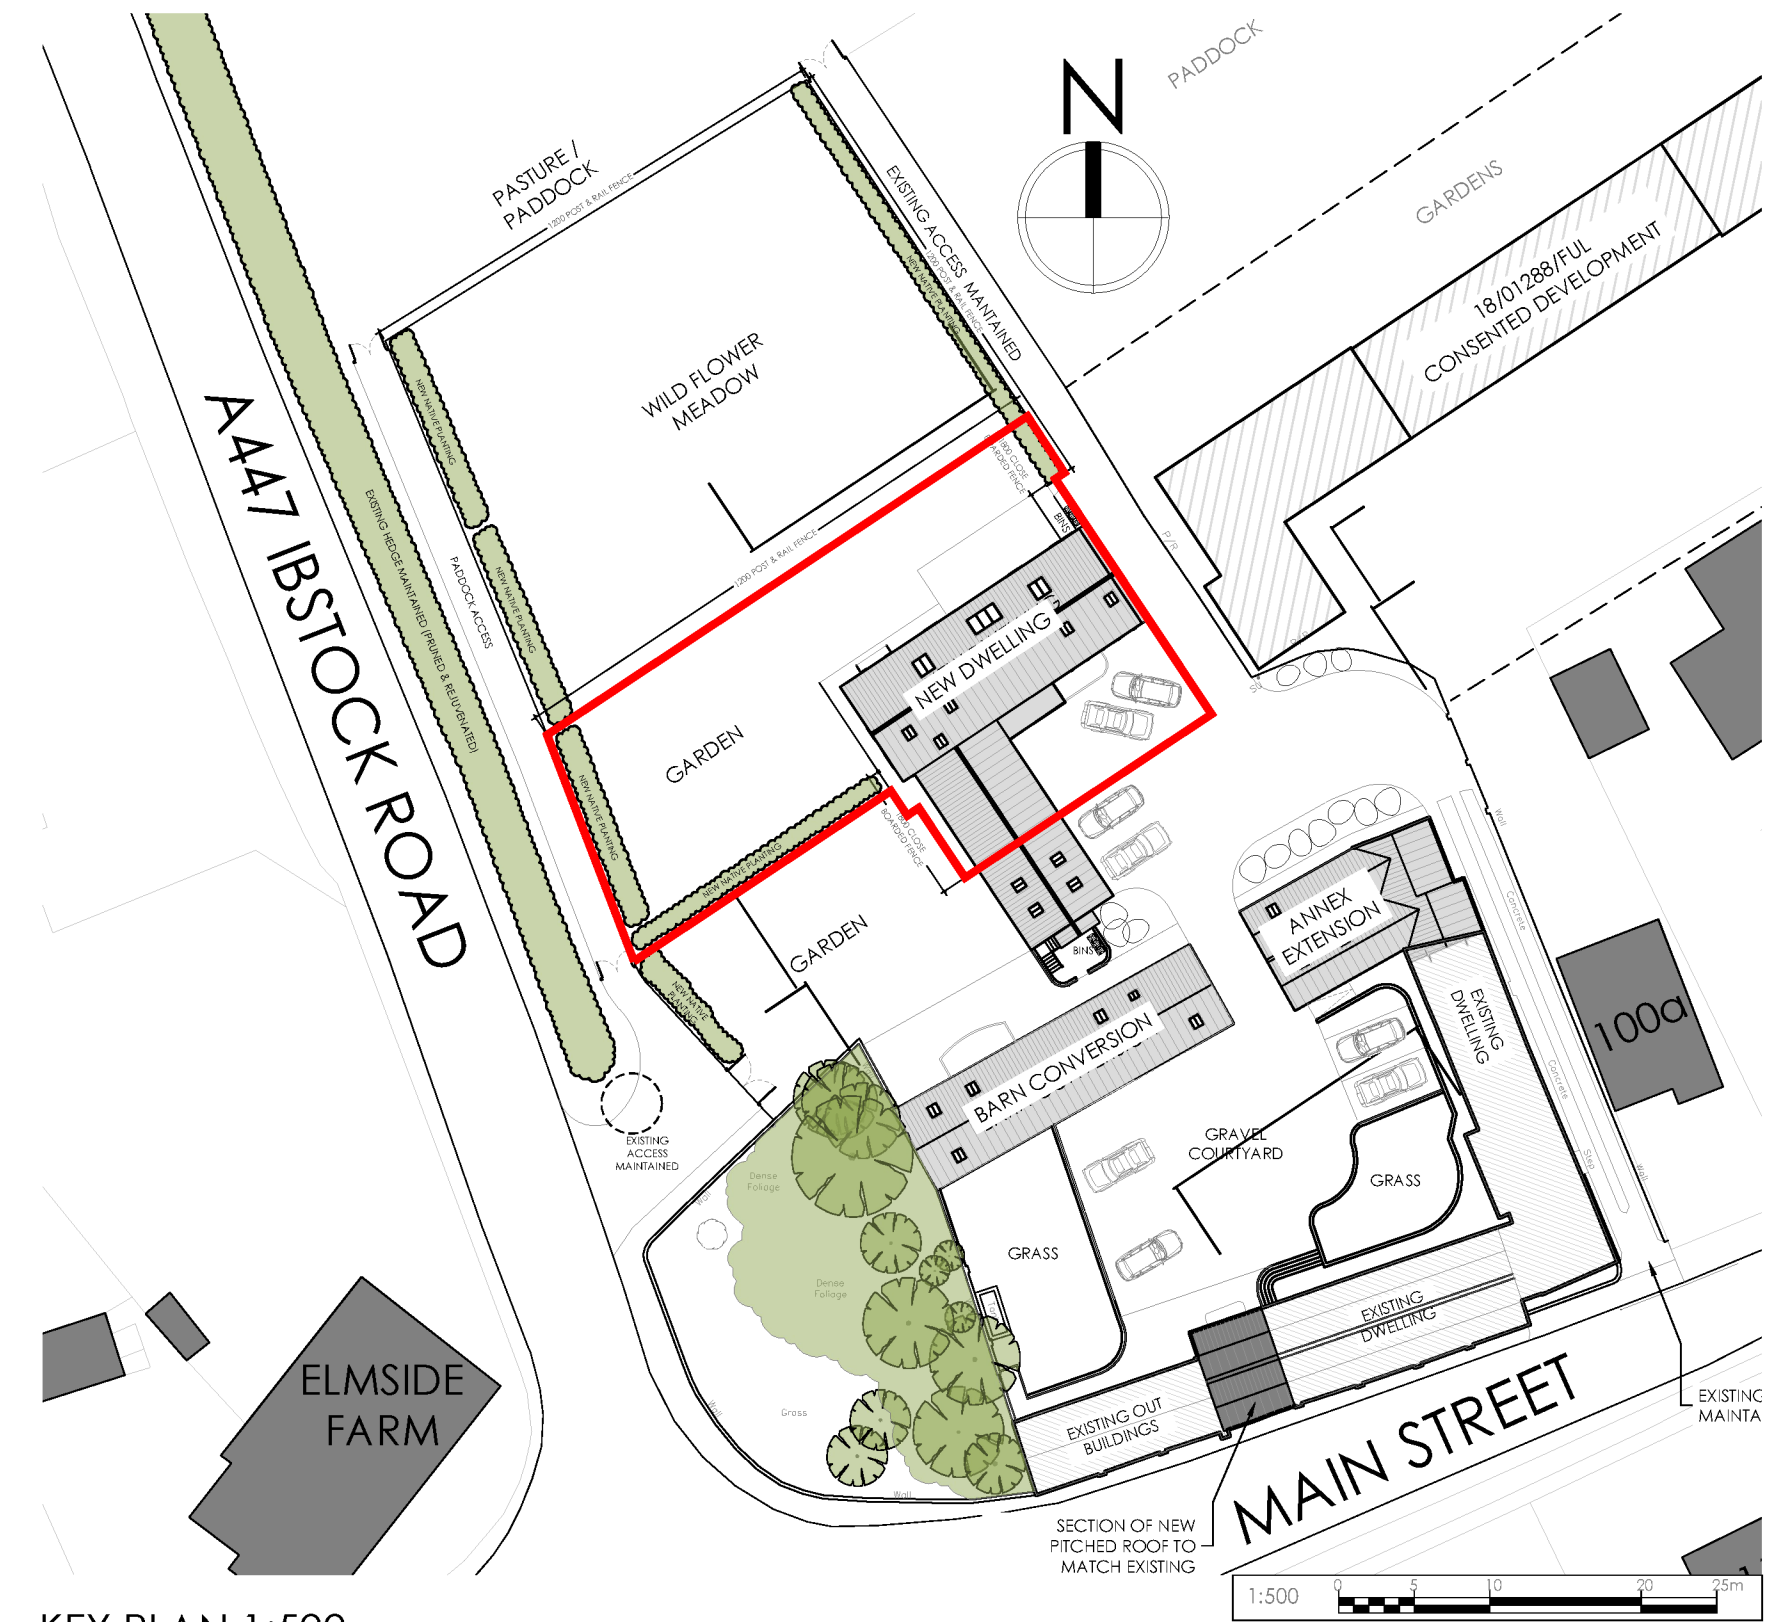

- Circulation space/stairs
- Kitchens & bathrooms
- Habitable rooms/bedrooms
- Storage rooms/cupboards
- New wall hatch
- Existing wall hatch

Fast charge socket.
7kw Mode 3 with
type 2 connector'.

Revision Notes:
Drawing Status:

PLANNING

hssp architects

Pera Business Park, Nottingham Road
Melton Mowbray, LE13 0PB

Telephone: 01664 563 288 Fax: 01664 563 360
E-Mail: info@hssparchitects.co.uk Web: www.hssparchitects.co.uk

Project:
Barn Conversion, Annex Extension
& New Dwelling
The Barns, Main St.
Nailstone

Title:
Proposed Plans & Ele's - New Dwelling

Scale: 1:100 1:500	Drawn: MFB	Checked: RC	Date: 05.05.23
Drawing No. 8748 03 10	Revision:		

HSSP A1