



CONTAINER DESIGN DETAIL, GATE & SIGNAGE

EXISTING (storage)

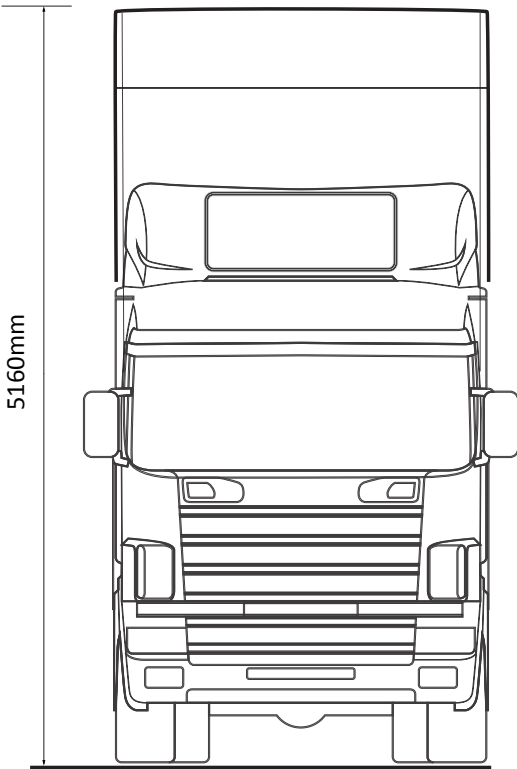


Double decker trailers/trucks

CONTAINERS (proposed)

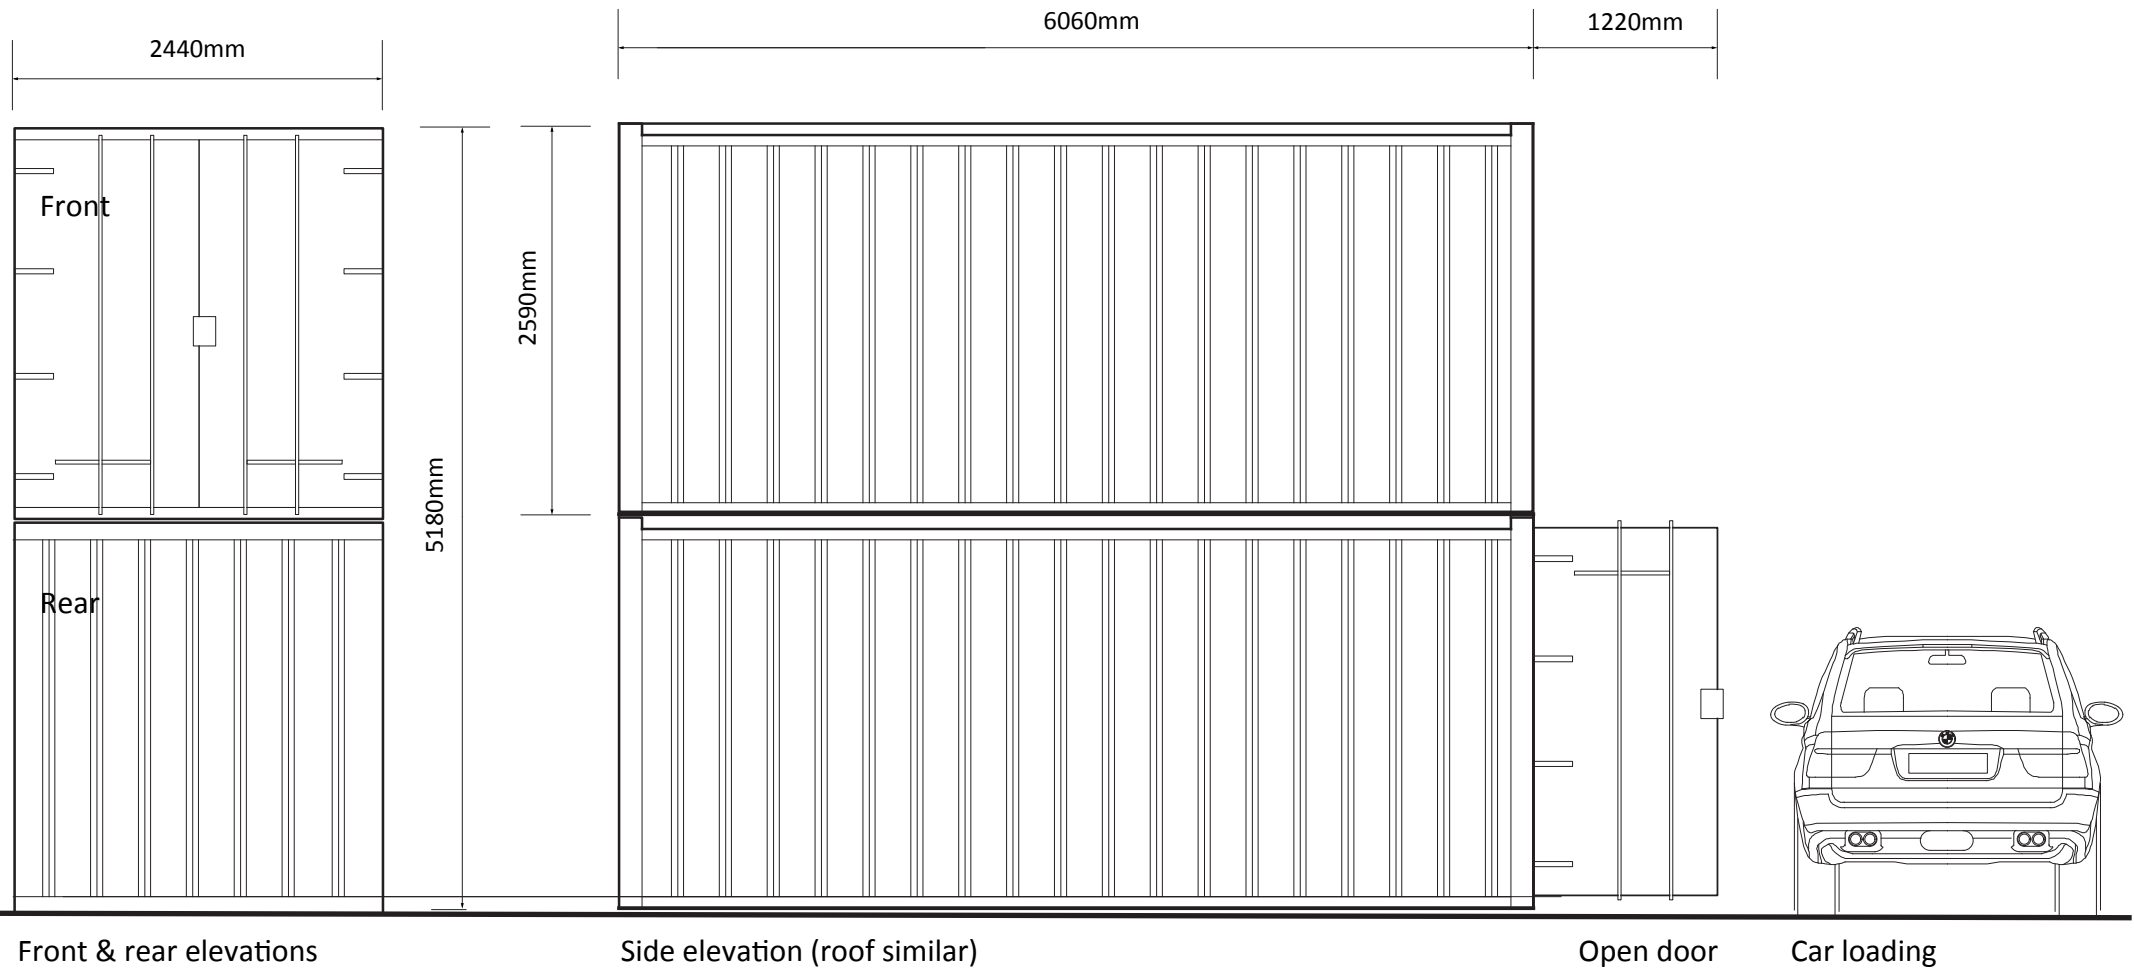

FINISH

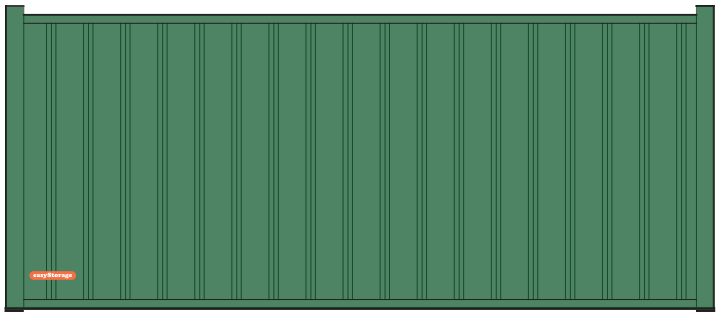

Green colour scheme blends with landscape



End of row recycled timber cladding detail

GATE



Existing gate



New electric sliding gate (2.2m high) with signage

SIGNAGE



Proposed signage board circa 2.2m x 1.4m, placed above existing wall & under roof line



Mobile access stairs



Existing random storage & colours

easyStorage Unit 23, Uxbridge Trade Park, Cowley Mill Road, Uxbridge, UB8 2DB Tel: 07798677857 email: conrad.gibbons@easyStorage.com Web: www.easyStorage.com		
Applicant Storage Network Limited		
Project Proposed Storage Site, Stapleton		
Drawing title Container design detail, gate & signage		
Drawing No	Rev -	Drawn CG
Scale 1:50 [@A2]	Date 20.04.23	Checked ND