

ADDITIONAL PLANTING SCHEDULE FOR SITE

PLANTING SCHEDULE

Cupressus x leylandii	6 No.
English Holly Bush	10 No.
English Yew Bush	10 No.
Evergreen Catoneaster Hedge	15 No.
Darwin's Barberry Hedge	15 No.

PLANTING NOTES

All plant material will conform to BS3936 and the HTA 'National Plant Specification'. All native plants are to be of local provenance. Delivery and handling of plant material to be in accordance with CPSE 'Handling and establishment of Landscape Plants 1996'. Planting seeding and turfing operations are to be carried out to the appropriate clauses of BS4428. All plants shall be watered in to field capacity immediately after planting.

WEED CLEARANCE

Areas to be planted may be cleared of any grass and weed growth physically and/or chemically with a translocated herbicide (glyphosate based) prior to cultivation operations. If necessary any further grass and weed growth shall be eradicated physically and/or chemically with a translocated herbicide. Extreme care is to be taken whilst spraying herbicide near to existing trees and hedges. All roots of perennial weeds to be removed.

TOPSOIL

Imported topsoil to be in accordance with BS3882 General Purpose Grade. Imported topsoil & site won topsoil to be tested in accordance with BS3882 for contamination. Submit test result to the Project Manager and obtain approval prior to the delivery of any imported topsoil. Should site won topsoil not be in accordance with BS3882 'General Purpose' but is free from contamination and phytotoxic elements seek instruction for the amelioration and enrichment with approved organic matter. Planting areas - Generally 400mm depth clean non-contaminated topsoil with 50mm depth of spent mushroom compost or similar approved to be incorporated into planting beds and Green-tech 'N-Mag Lite' granular fertilizer (or equivalent approved) incorporated at recommended rates. Tree pits backfilled with a mixture of 80% Topsoil : 20% Planting Compost (peat-free) by volume and 5 litres of perlite.

MULCH





On completion of planting, all trees, shrubs and hedges are to have a 50mm depth application of 15-65mm grade shredded bark mulch.

TREES

10-12cm girth trees container grown in Air-Pots - double short staked and secured using bio-degradable webbing / straps. 900x900x600mm pit. All trees to have a clear 1 metre diameter mulch bed.

WATERING & MAINTENANCE

All planting is to be watered and maintained up to Practical Completion and for a period of 12 months from that date. Any plant which dies, or is not thriving during this period is to be replaced.

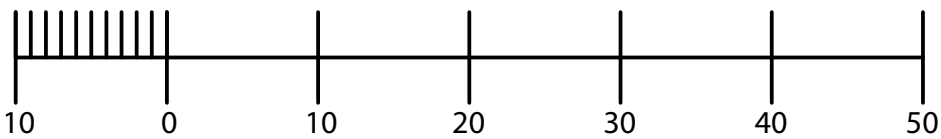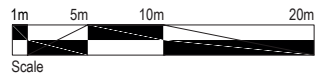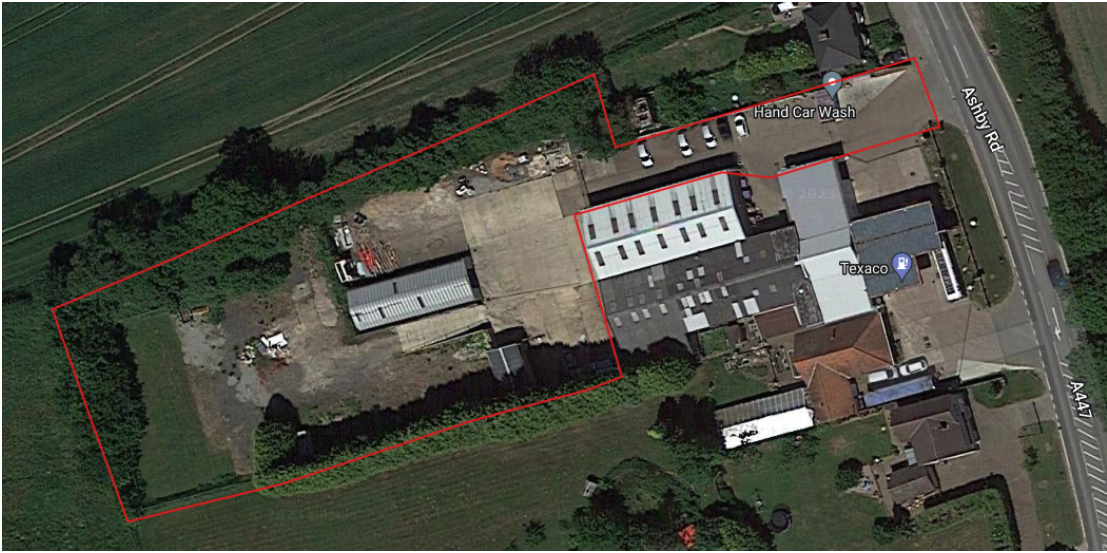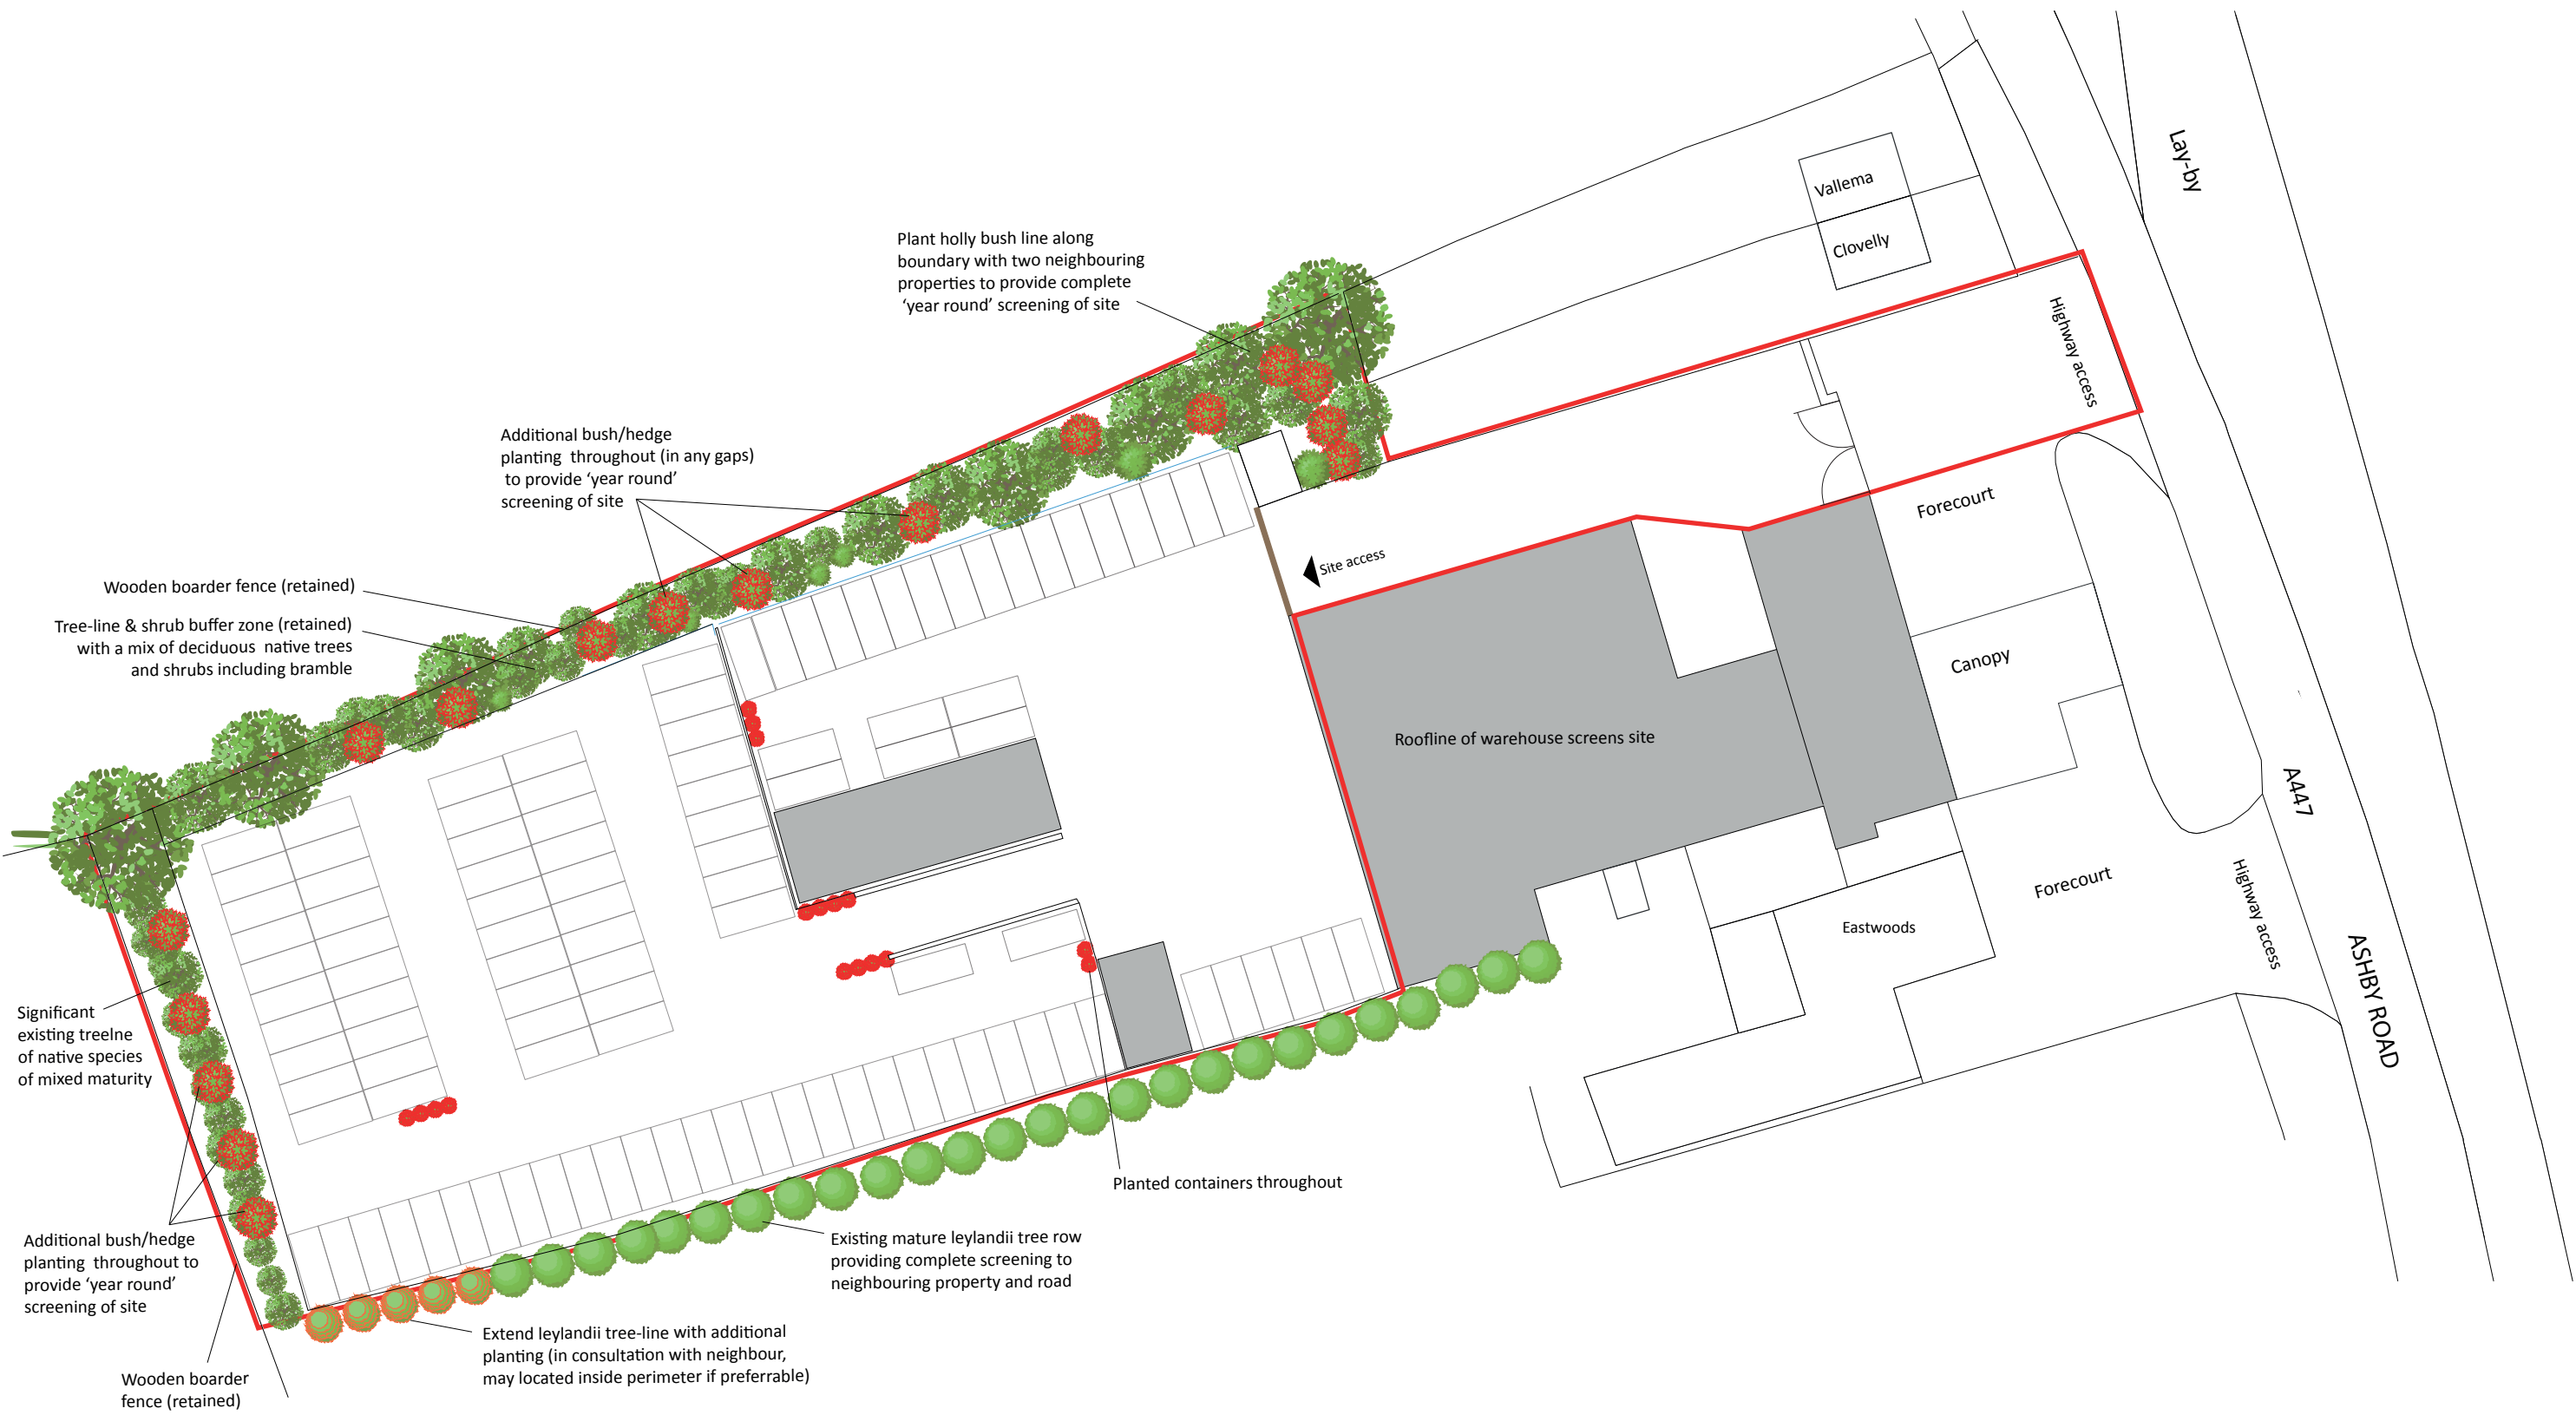

easyStorage

Unit 23, Uxbridge Trade Park,
Cowley Mill Road, Uxbridge, UB8 2DB
Tel: 07798677857
email: conrad.gibbons@easyStorage.com
Web: www.easyStorage.com

Applicant
Storage Network Limited

Project
Proposed Storage Site, Stapleton

Drawing title
Additional Planting Schedule for Site

Drawing No	Rev	Drawn
	-	CG

Scale	Date	Checked
1:500 [A2]	20.04.23	ND