

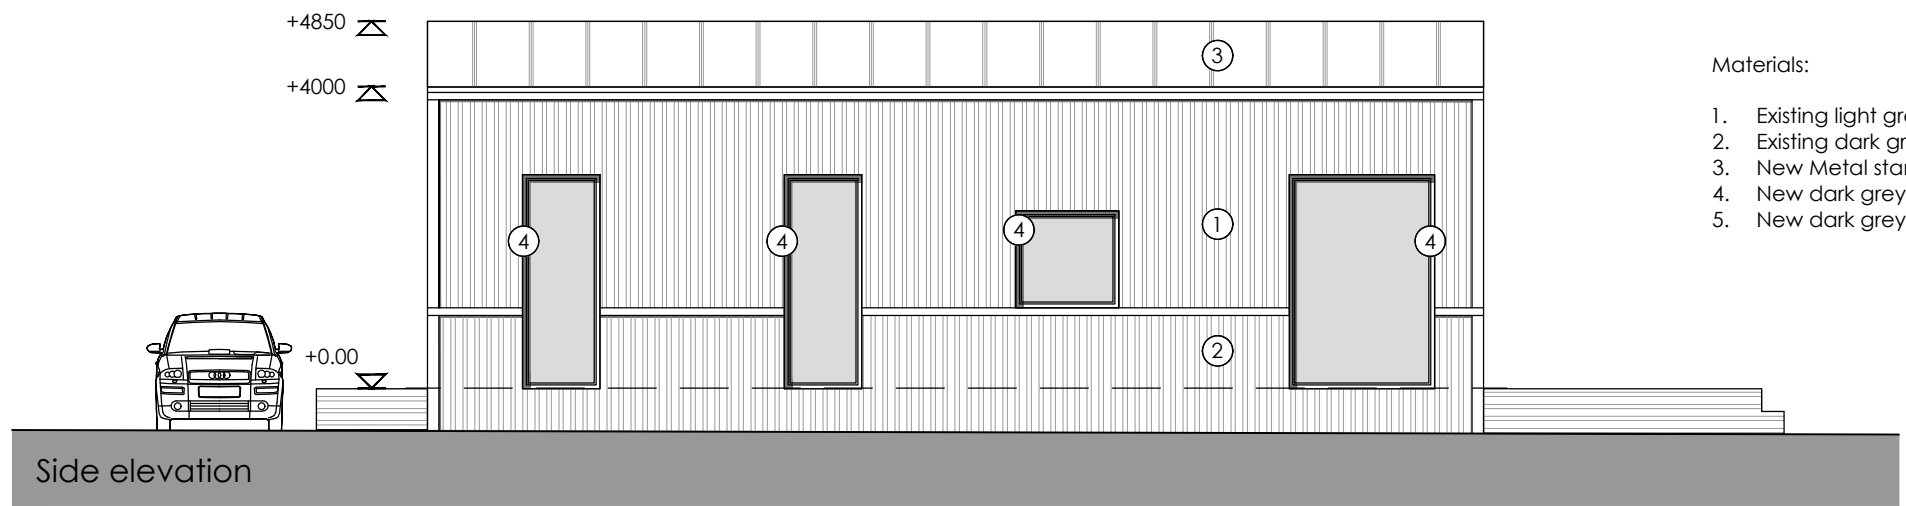
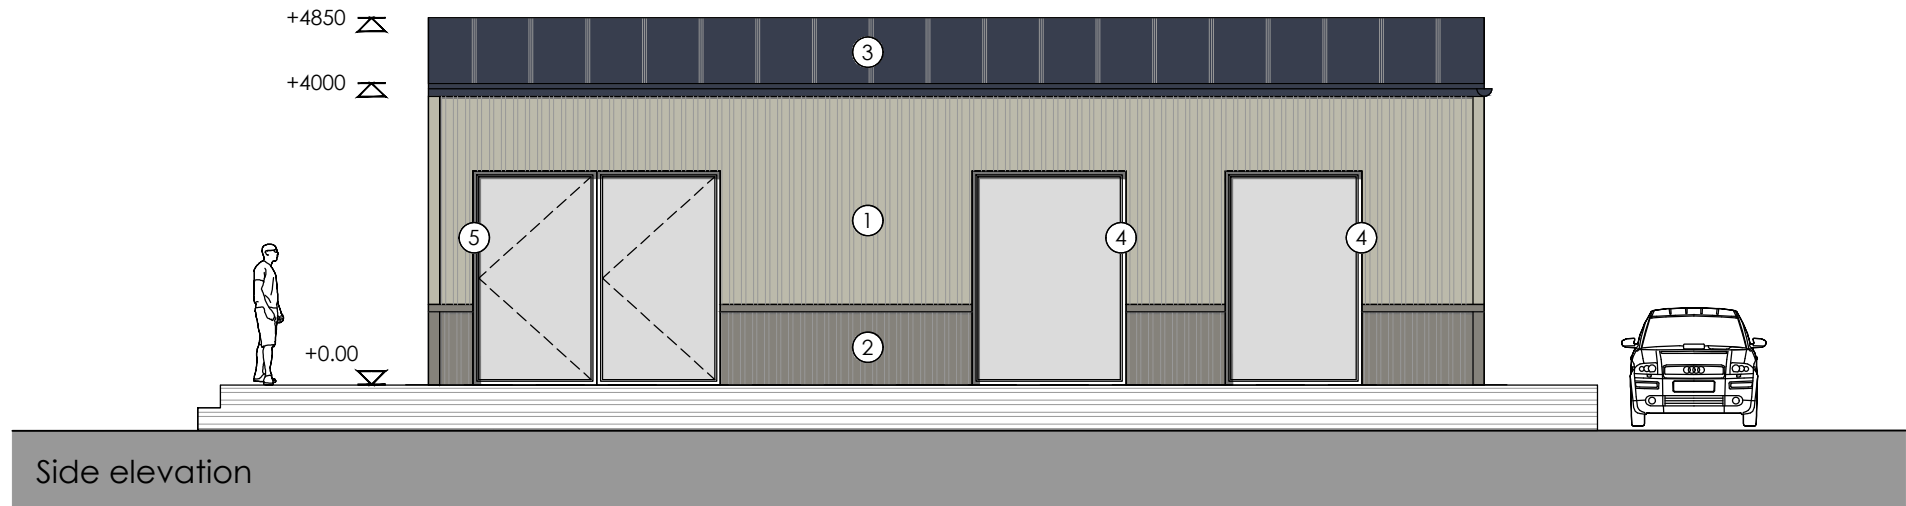


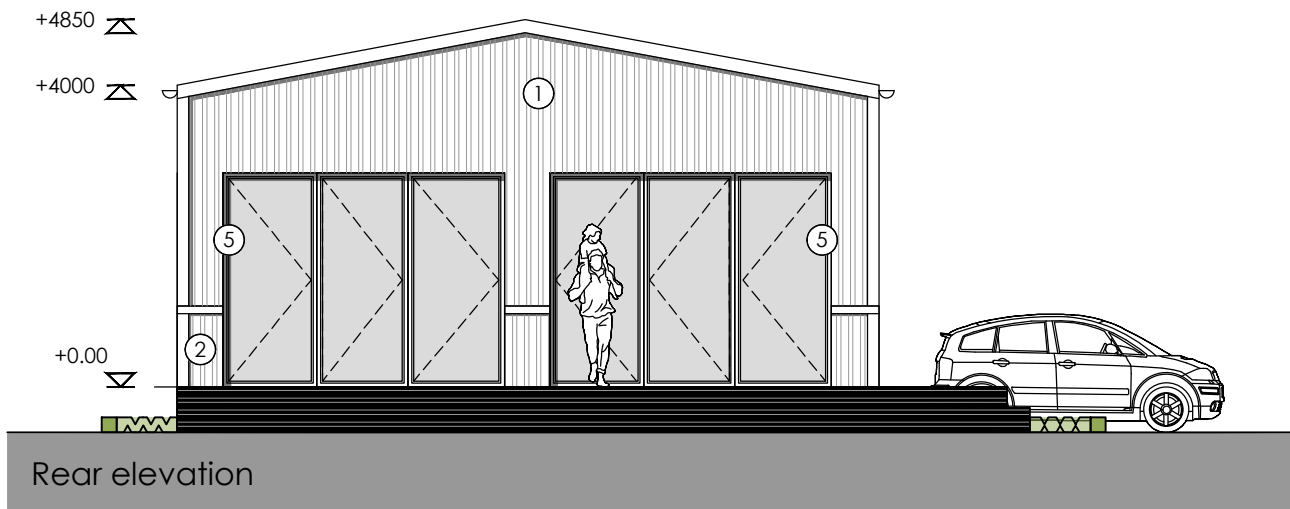

Materials:

1. Existing light grey vertical metal profile sheeting
2. Existing dark grey vertical metal profile sheeting
3. New Metal standing seam roofing
4. New dark grey aluminium windows
5. New dark grey aluminium doors

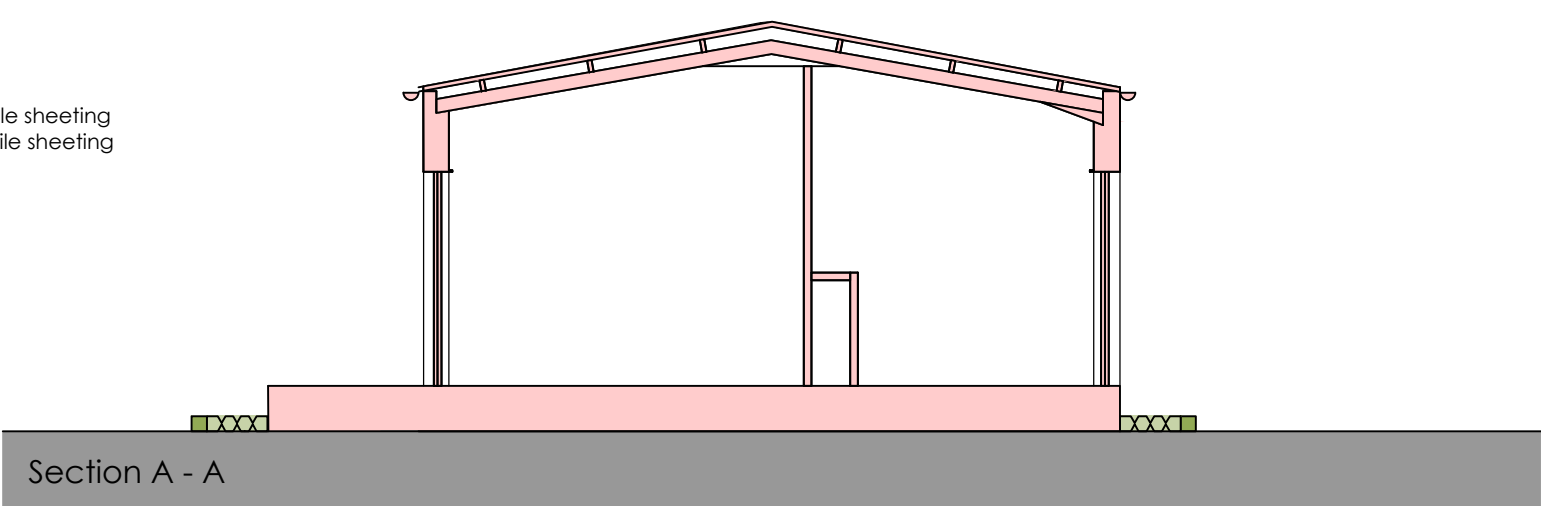

NB - ALL NEW WALLS IN RED

