


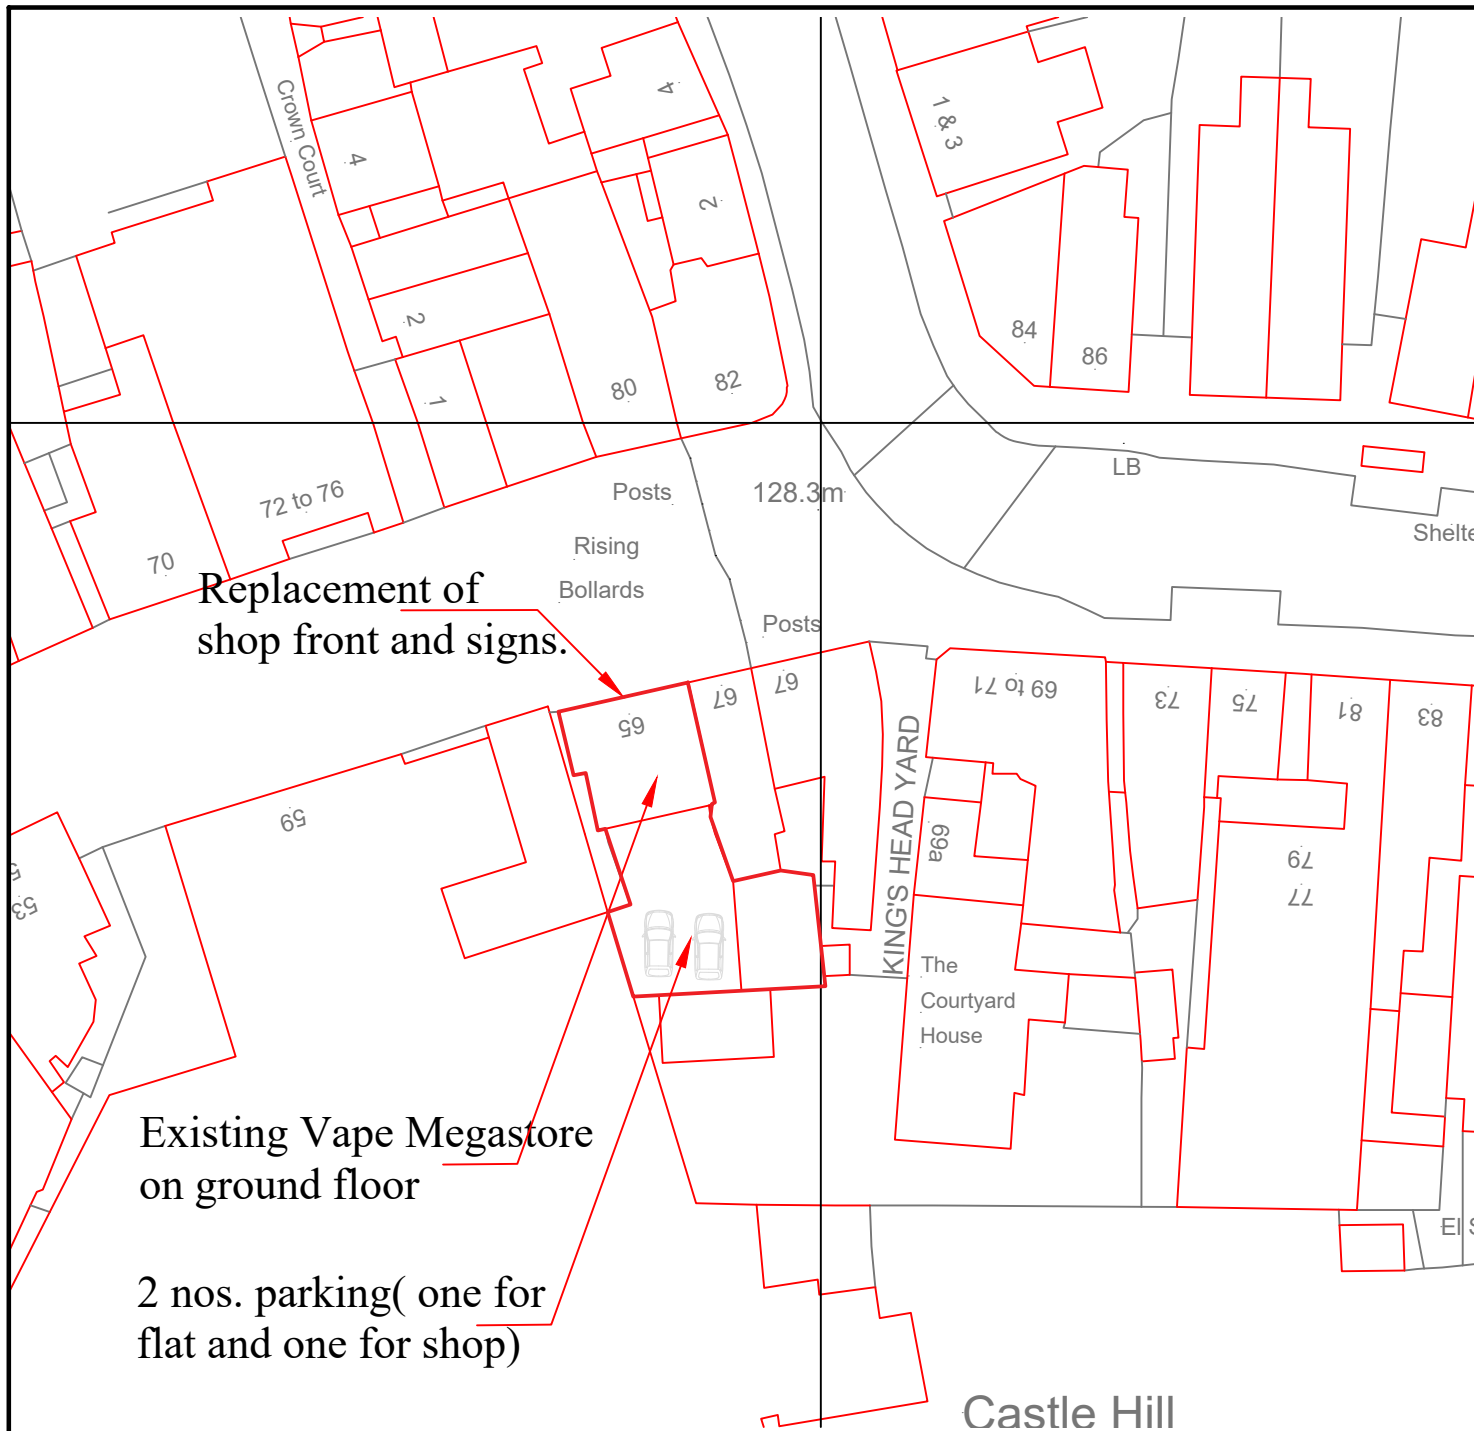

Block Plan

There is no landscaping provision within the property.



☐ FOR COMMENT

☐ FOR PLANNING PERMISSION

☐ FOR BUILDING REGULATIONS



Malik Enterprises
Architectural Service

30 Carlton Drive, Wigston,
Leicestershire UK LE18 1DF
M: 07808 266330
E : tanvir@malikenterprises.co.uk

PROJECT: New Shop Front and Signs

LOCATION: 65 Castle Street, Hinkley. LE10 1DA

CLIENT: Vape Megastore

TITLE: Proposed Block Plan

DATE: April. 2025

SHEET: A4

DRAWING No: ME4625- 02

SCALE: 1:500