


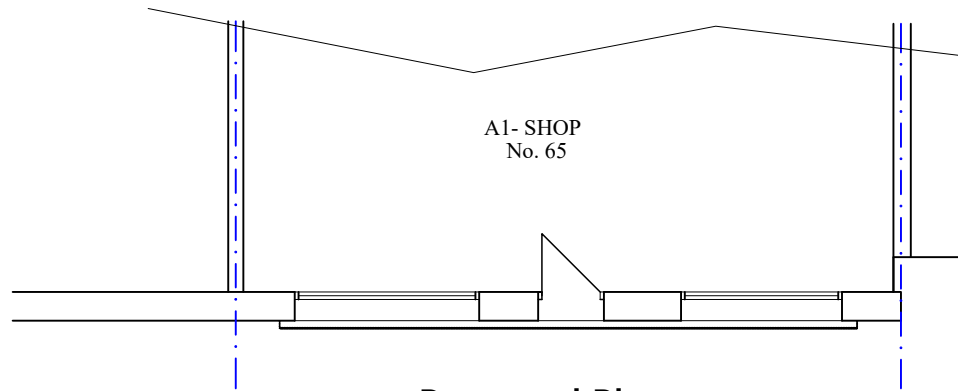


Proposed Plan




PREVIOUS FRONT VIEW



EXISTING FRONT VIEW

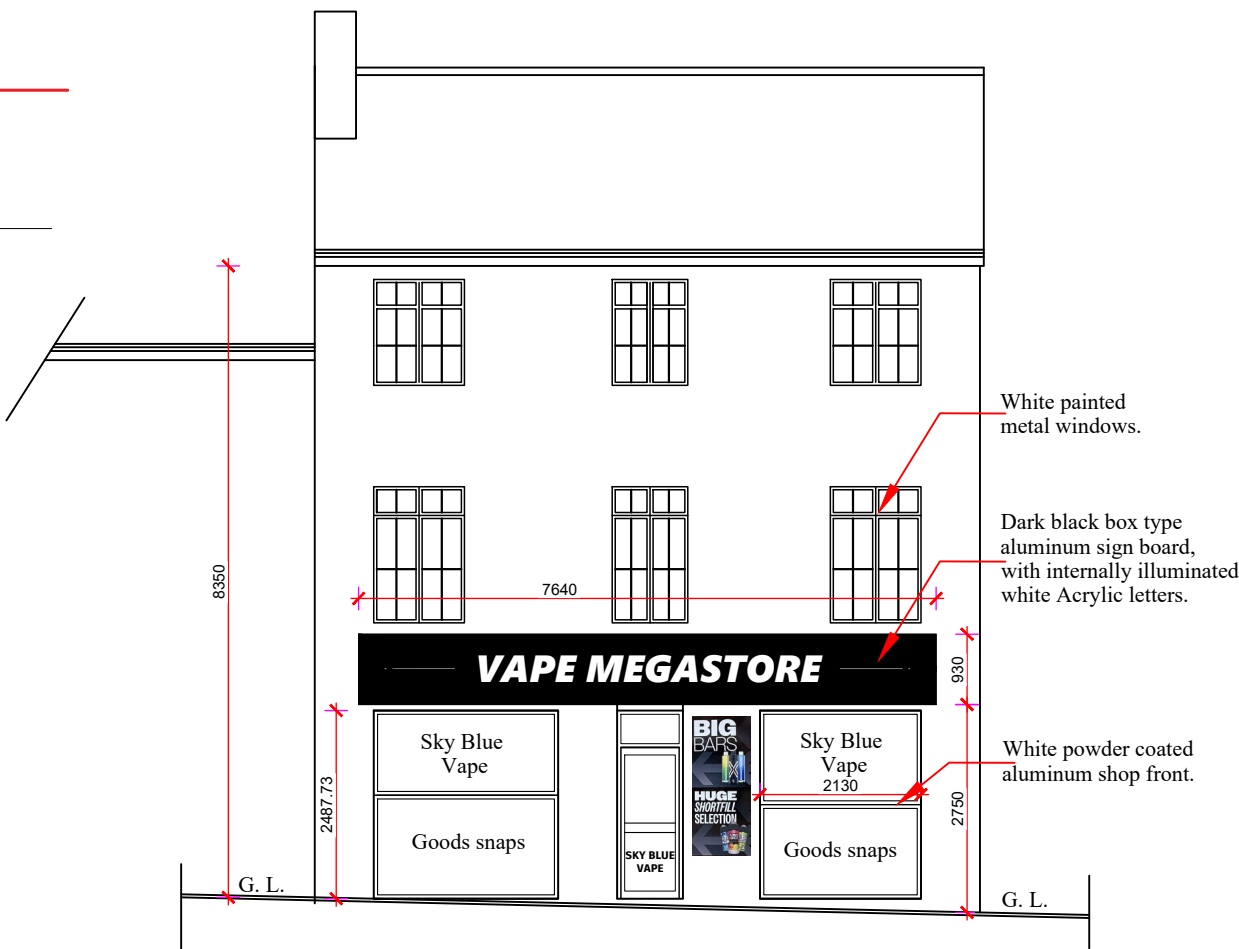

Front
Proposed Elevations

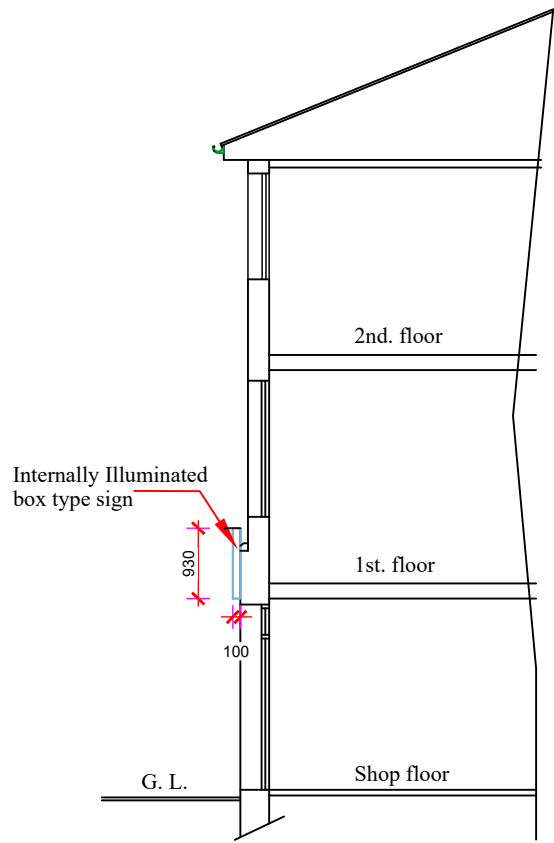

Sectional Side View

SPECIFICATIONS

Main Front Sign.

Box Size: 7640 x 930mm

Folded Sign tray with fret cut letters backed up with 3mm acrylic to illuminate Vape Megastore.

Lettering

Main biggest letters height : 400mm

Assorted acrylic letters and shapes stuck on windows and side boards as shown in picture.

Illumination

Main Sign through LED modules at 150 Candelas

☐ FOR COMMENT ☐ FOR PLANNING PERMISSION ☐ FOR BUILDING REGULATIONS



Malik Enterprises
Architectural Service

30 Carlton Drive, Wigston,
Leicestershire UK LE18 1DF
M: 07808 266330
E : tanvir@malikenterprises.co.uk

PROJECT: New Shop Front and Signs

LOCATION: 65 Castle Street, Hinkley. LE10 1DA

CLIENT: Vape Megastore

TITLE: Proposed Plans and Elevations

DATE: April. 2025

SHEET: A3

DRAWING No: ME4625- 03

SCALE: 1:100