




Ordnance Survey, (c) Crown Copyright 2023. All rights reserved. Licence number 100022432

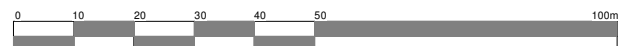

Client Gerard Maguire				hayward ARCHITECTS LTD		19 Station Road Hinckley Leicestershire LE10 1AW Tel: 01455 635 665 Fax: 01455 618 971 www.hayward-architects.co.uk
Project Alternations and Extensions The Grange Earl Shilton		Scale 1:1250	Sheet A4			
Drawing Location plan		Date MAR 2023	Author ZLM	Checked by	Drawing No. 05	Drawing Status Planning
THE COPYRIGHT OF THIS DRAWING IS VESTED IN HAYWARD ARCHITECTS LTD. REPRODUCTION IN ANY FORM, EITHER IN WHOLE OR IN PART IS FORBIDDEN WITHOUT THE PRIOR WRITTEN PERMISSION OF THE COPYRIGHT HOLDER. DO NOT SCALE FROM DRAWINGS AND ONLY FIGURED DIMENSIONS ARE TO BE USED						