


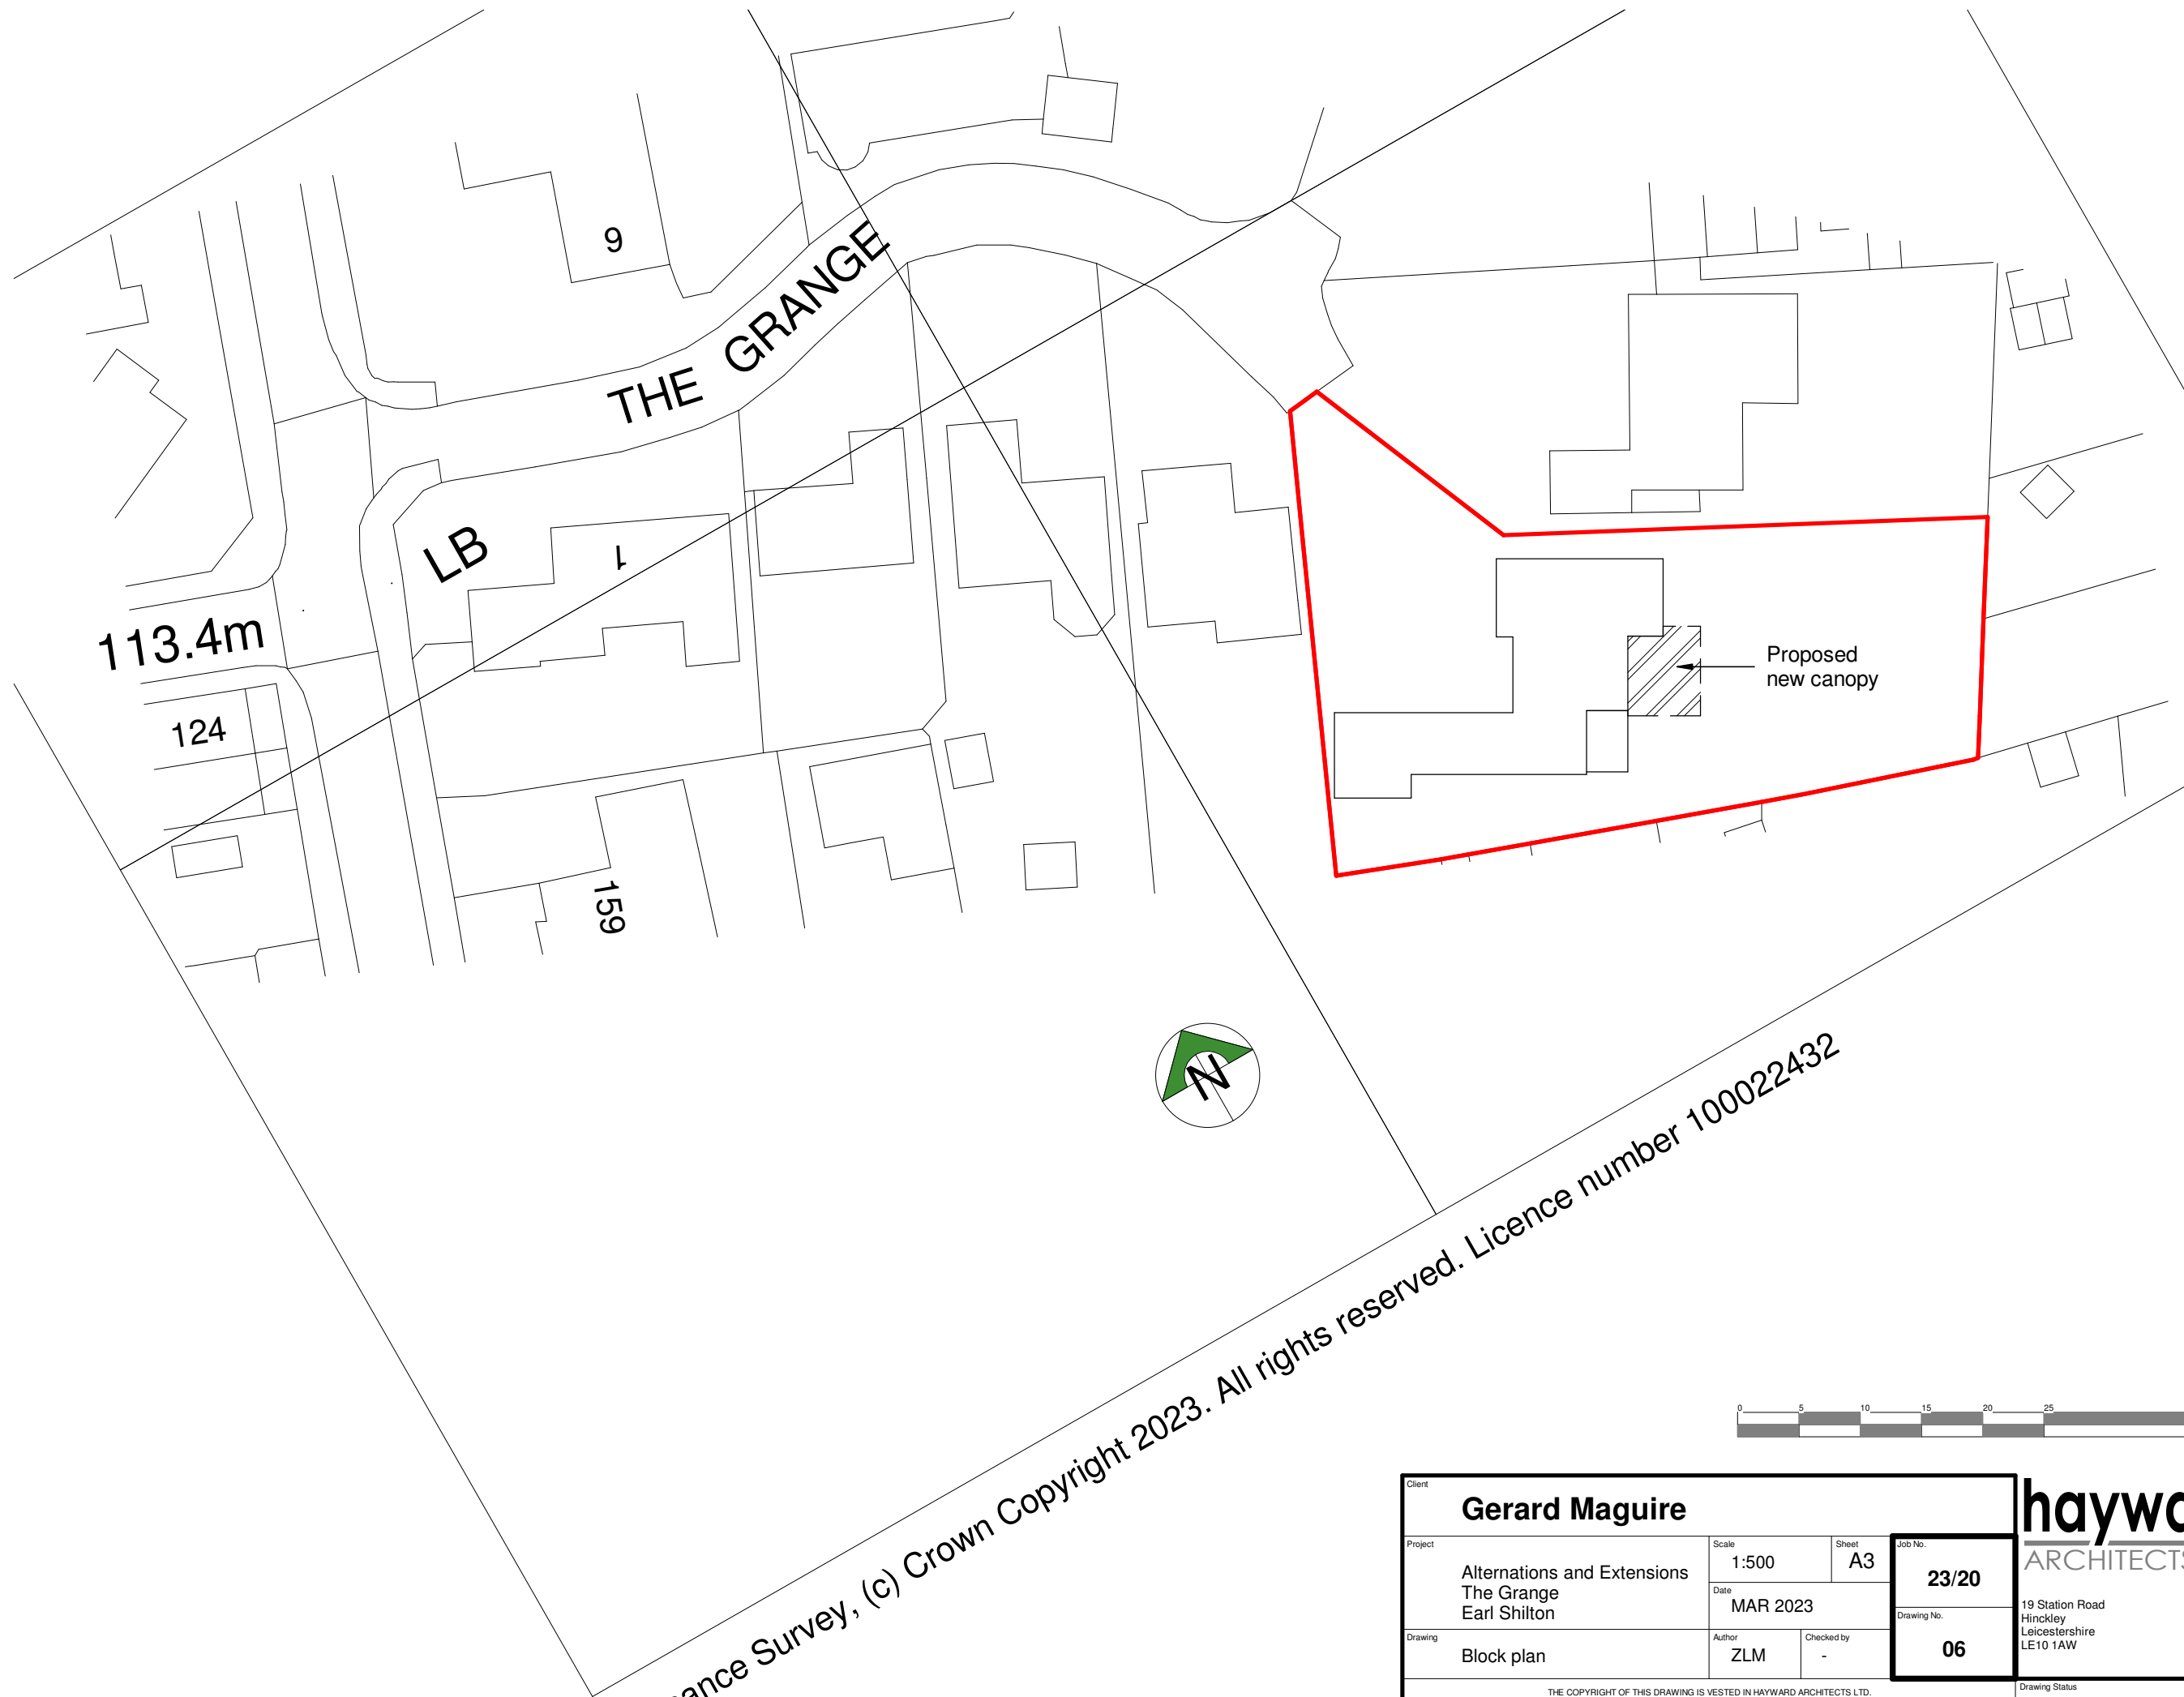

Ordance Survey, (c) Crown Copyright 2023. All rights reserved. Licence number 100022432

Client Gerard Maguire					
Project Alternations and Extensions The Grange Earl Shilton		Scale 1:500	Sheet A3		
Drawing Block plan		Date MAR 2023	Author ZLM	Checked by -	Drawing No. 06
THE COPYRIGHT OF THIS DRAWING IS VESTED IN HAYWARD ARCHITECTS LTD. REPRODUCTION IN ANY FORM, EITHER IN WHOLE OR IN PART IS FORBIDDEN WITHOUT THE PRIOR WRITTEN PERMISSION OF THE COPYRIGHT HOLDER. DO NOT SCALE FROM DRAWING AND ONLY FIGURED DIMENSIONS ARE TO BE USED					Drawing Status Planning

19 Station Road
Hinckley
Leicestershire
LE10 1AW

Tel: 01455 635 665
Fax: 01455 618 971
www.hayward-architects.co.uk