
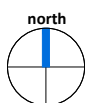


Proposed Residential Development @ Chapel Lane, Witherley

- Application Site Boundary
- Ownership Boundary

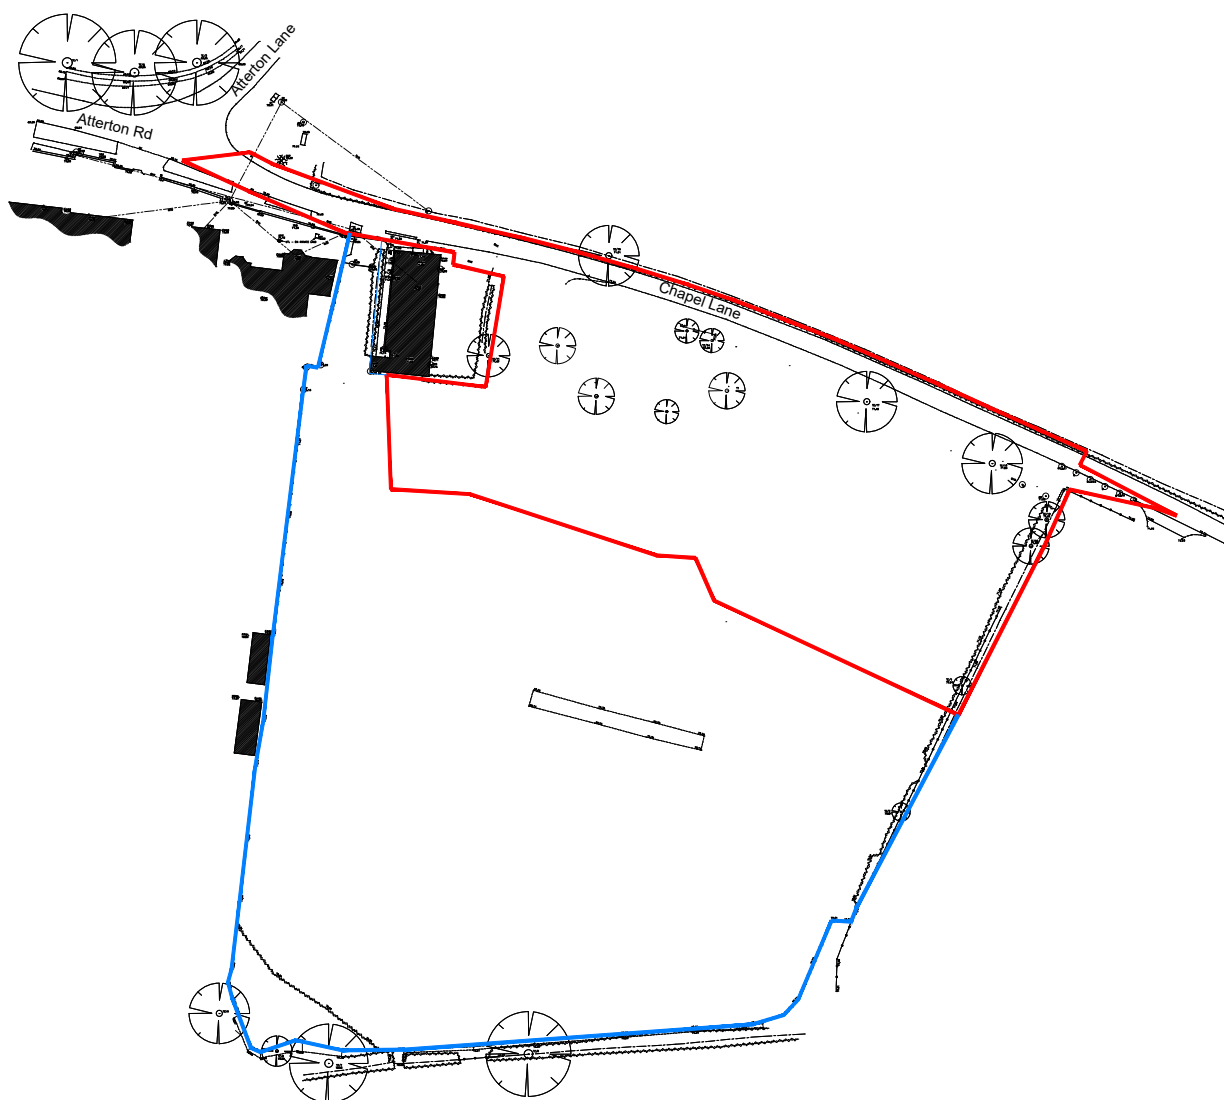

0 10 50 100 125
Metres at scale 1:1250

hayward
ARCHITECTS LTD

19 Station Rd
Hinckley
Leicestershire
LE10 1AW

Tel: 01455 635665
Fax: 01455 618971

www.hayward-architects.co.uk

Project No: 22-124
Drawing No: P01
Scale: 1@1250@A4
Drawn By: JET
Date: 28.03.23

Rev	Date	By	Description
-			

THE COPYRIGHT OF THIS DRAWING IS VESTED IN HAYWARD ARCHITECTS LTD.
REPRODUCTION IN ANY FORM, EITHER IN WHOLE OR IN PART IS FORBIDDEN
WITHOUT THE PRIOR WRITTEN PERMISSION OF THE COPYRIGHT HOLDER.