
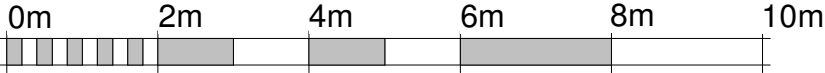
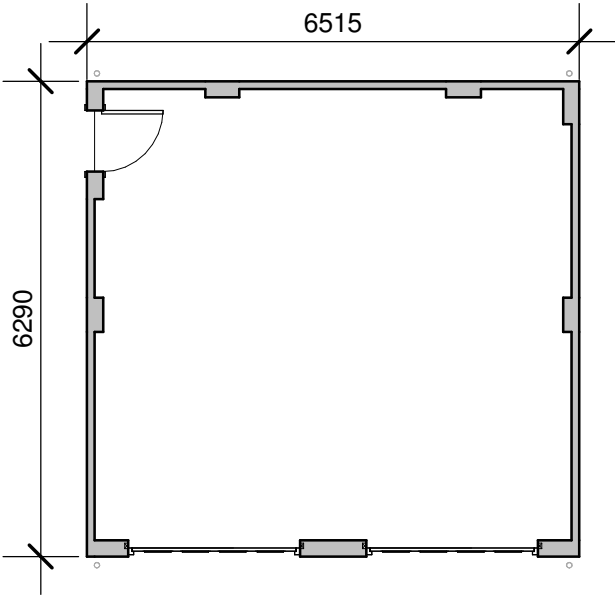


Double Garage

Chapel Lane, Witherley

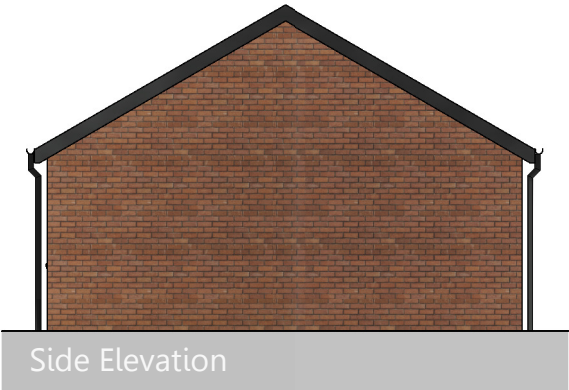

SCALE 1:100 @ A4

Client Cartwright Homes Ltd				hayward ARCHITECTS LTD	
Project Proposed Development Chapel Lane Witherley	Scale 1:100		Job No. 22-124		
	Date March 2023		Drawing No. PL11		
Drawing Double Garage Plots 41 & 42	Author JET	Sheet A4	19 Station Road Hinckley Leicestershire LE10 1AW Tel: 01455 635 665 Fax: 01455 618 971 www.hayward-architects.co.uk		
THE COPYRIGHT OF THIS DRAWING IS VESTED IN HAYWARD ARCHITECTS LTD. REPRODUCTION IN ANY FORM, EITHER IN WHOLE OR IN PART IS FORBIDDEN WITHOUT THE PRIOR WRITTEN PERMISSION OF THE COPYRIGHT HOLDER. DO NOT SCALE FROM DRAWING AND ONLY FIGURED DIMENSIONS ARE TO BE USED			Drawing Status Planning Submission		