

REVISION


A. ELEVATION B UPDATED	15.07.11
B. SECTION A–A ADDED TO SCHEME	06.08.11

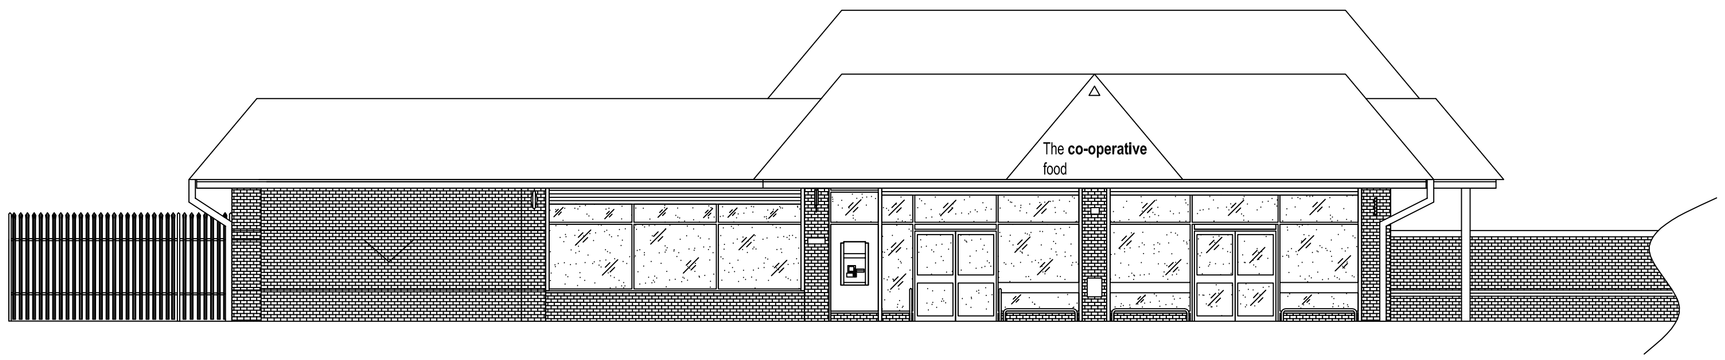


ELEVATION A (AS EXISTING)

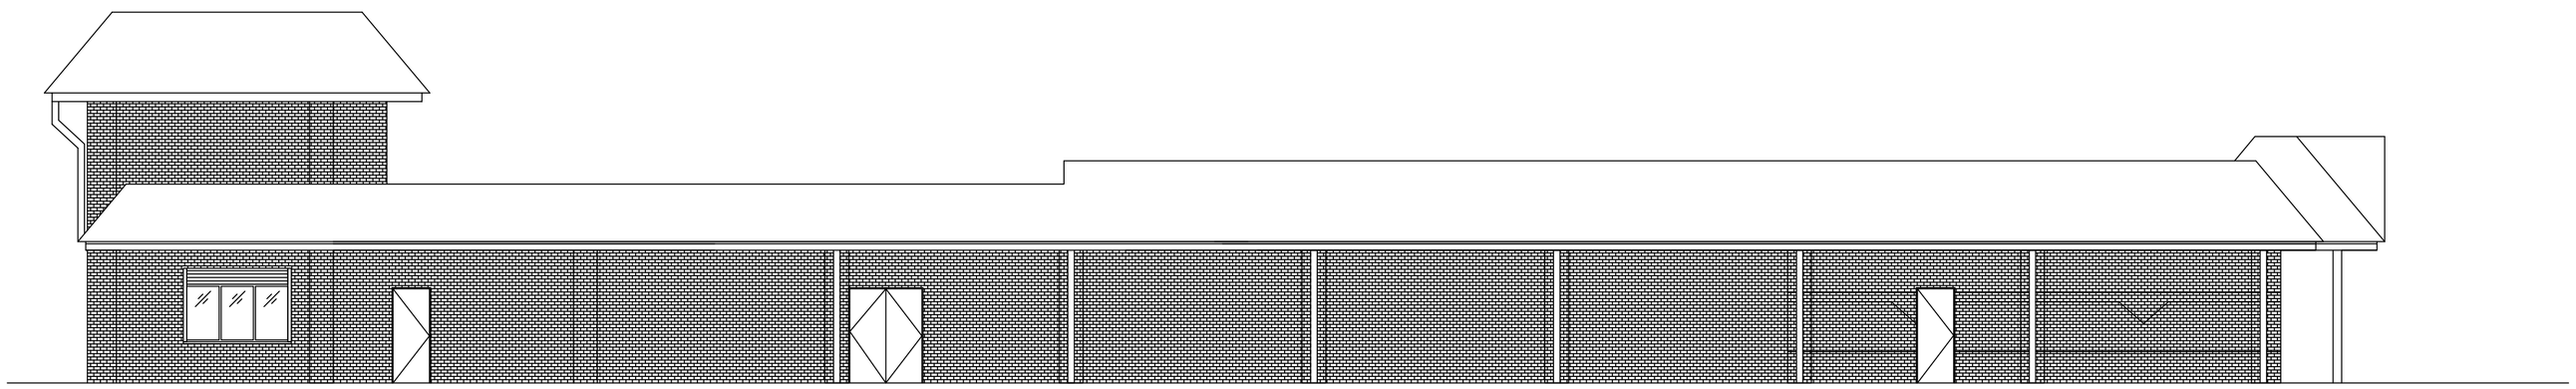

ELEVATION B (AS EXISTING)

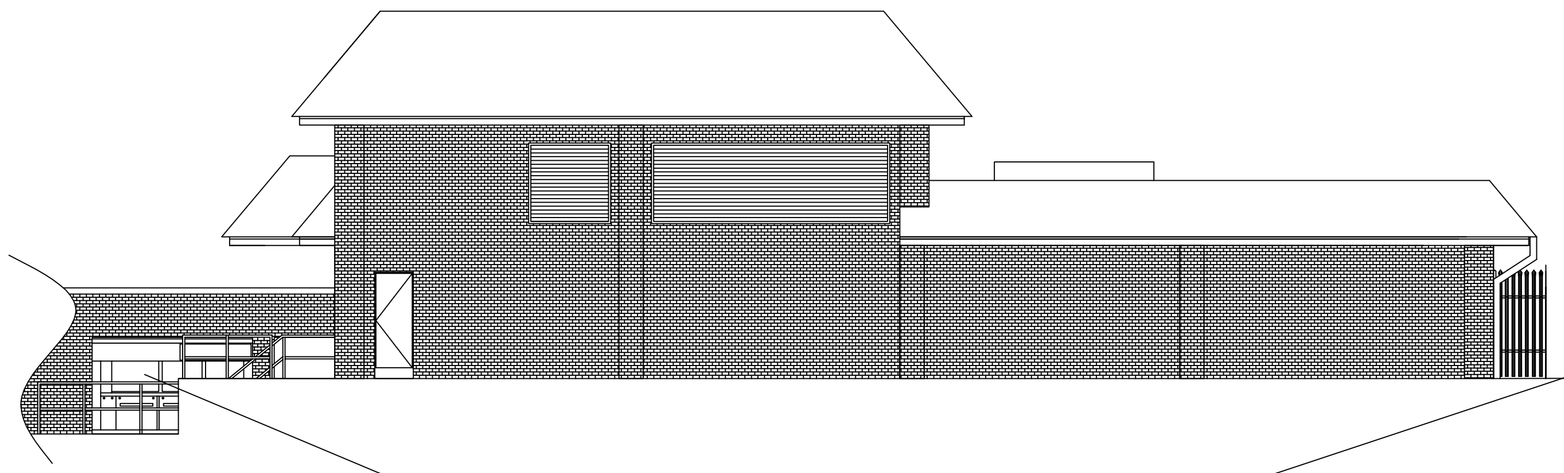


ELEVATION C

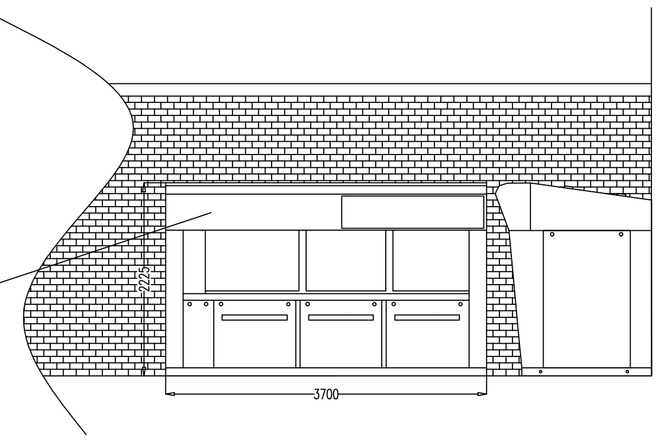

SECTION A-A (1:50)

NEW ARCTIC CIRCLE ST4QE-48.4-200-IT
MULTI STEALTH EXTERNAL UNIT
(GOOSE GREY FINISH) AND BARRIER

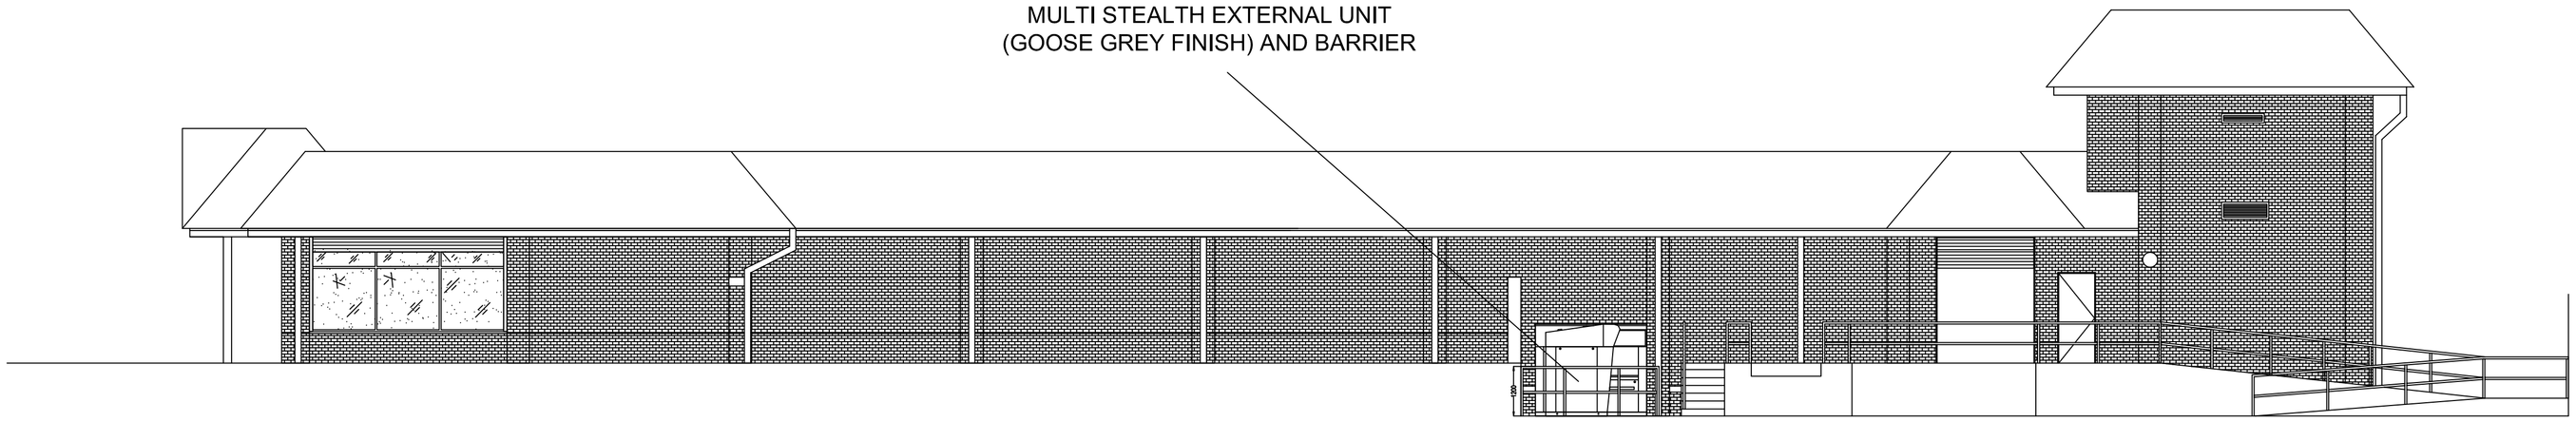

ELEVATION D

SCALE 1:100

0m 2 4 6 8 10

© THE CONTENTS OF THIS DRAWING REMAIN THE SOLE PROPERTY OF WELLSFIELD ASSOCIATES AND MUST NOT BE COPIED OR REPRODUCED WITHOUT PRIOR PERMISSION.

FULL SURVEY NOT CARRIED OUT, DRAWING PRODUCED USING INFORMATION SUPPLIED BY THE CLIENT

Wellsfield Associates

80 High Street,
Hadleigh,
Essex.
SS7 2PB
Tel: 01702 551123
Fax: 01702 558530
mail@wellsfieldassociates.co.uk

project

CO-OP SUPERMARKET
EARL SHILTON,
WOOD STREET,
LECEISTERSHIRE.
LE9 7ND

PROPOSED ELEVATIONS

date JULY 11	drawn DAR
scale 1:100@A1	drg no. 1872.05b