


Location Plan

Site Address: 10, Helsinki Drive, Hinckley, LE10 1FN

Date Produced: 11-Apr-2025

Scale: 1:1250 @A3

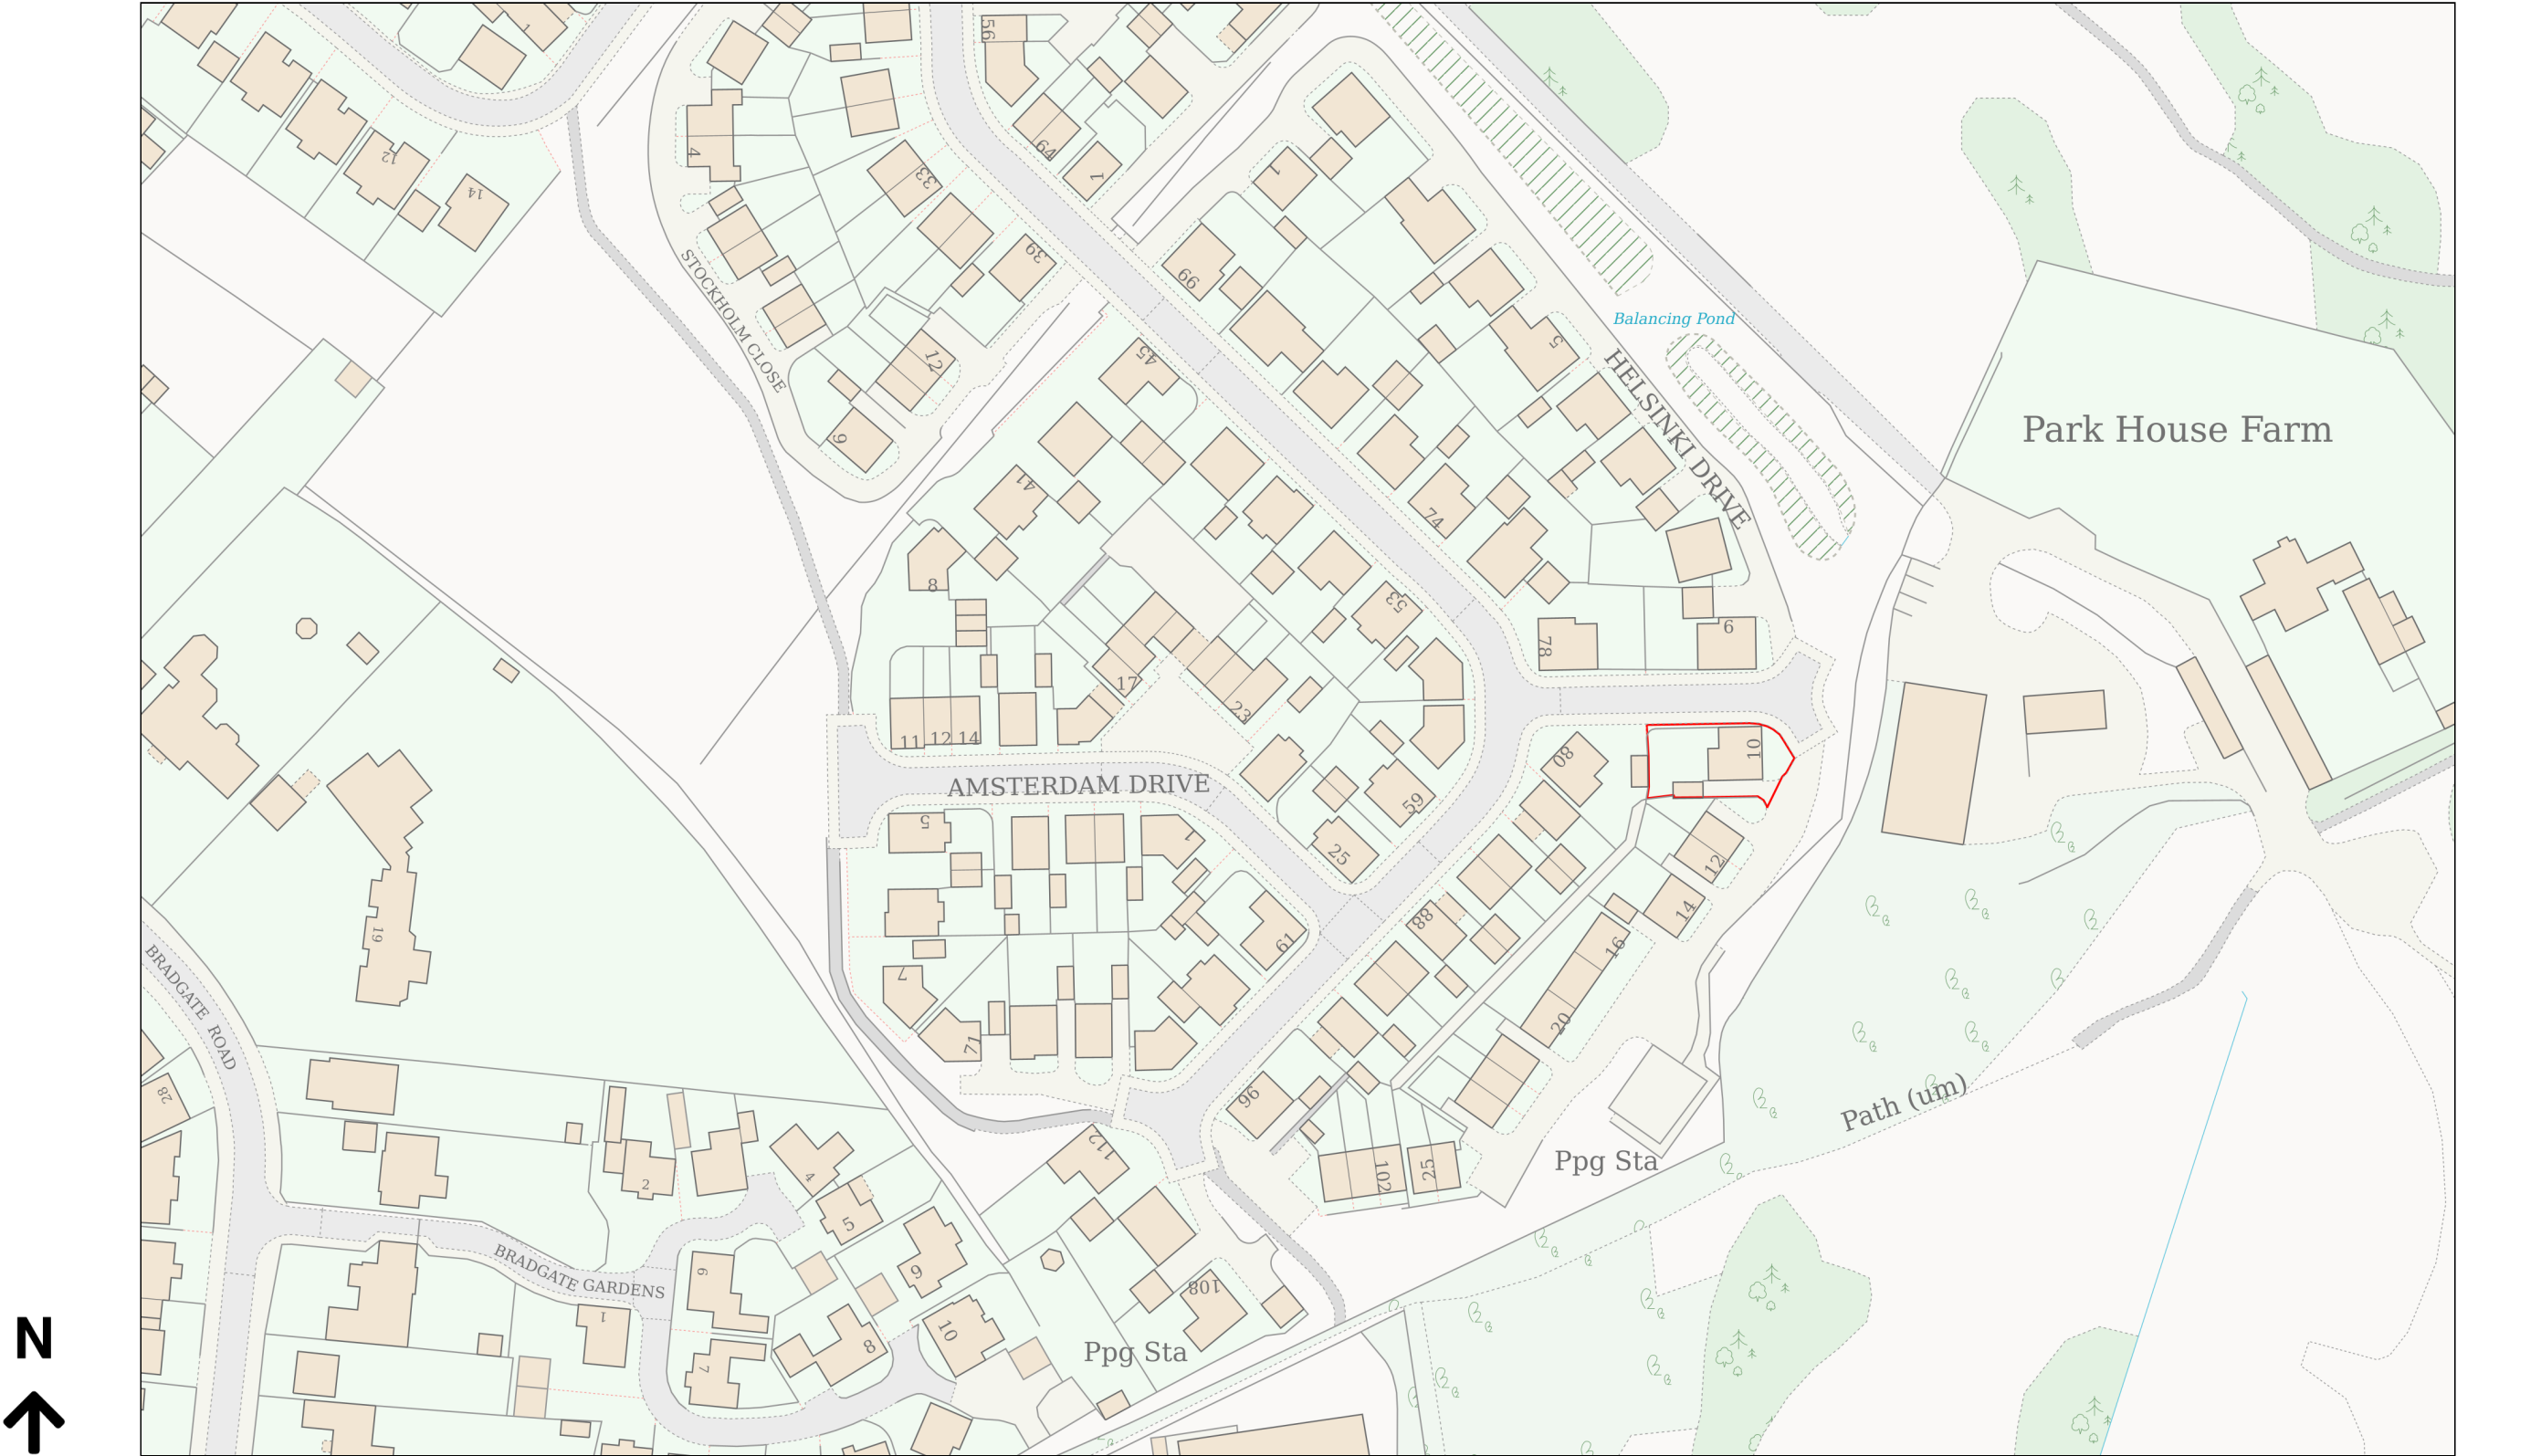

Planning Portal Reference: PP-13937912v1

