
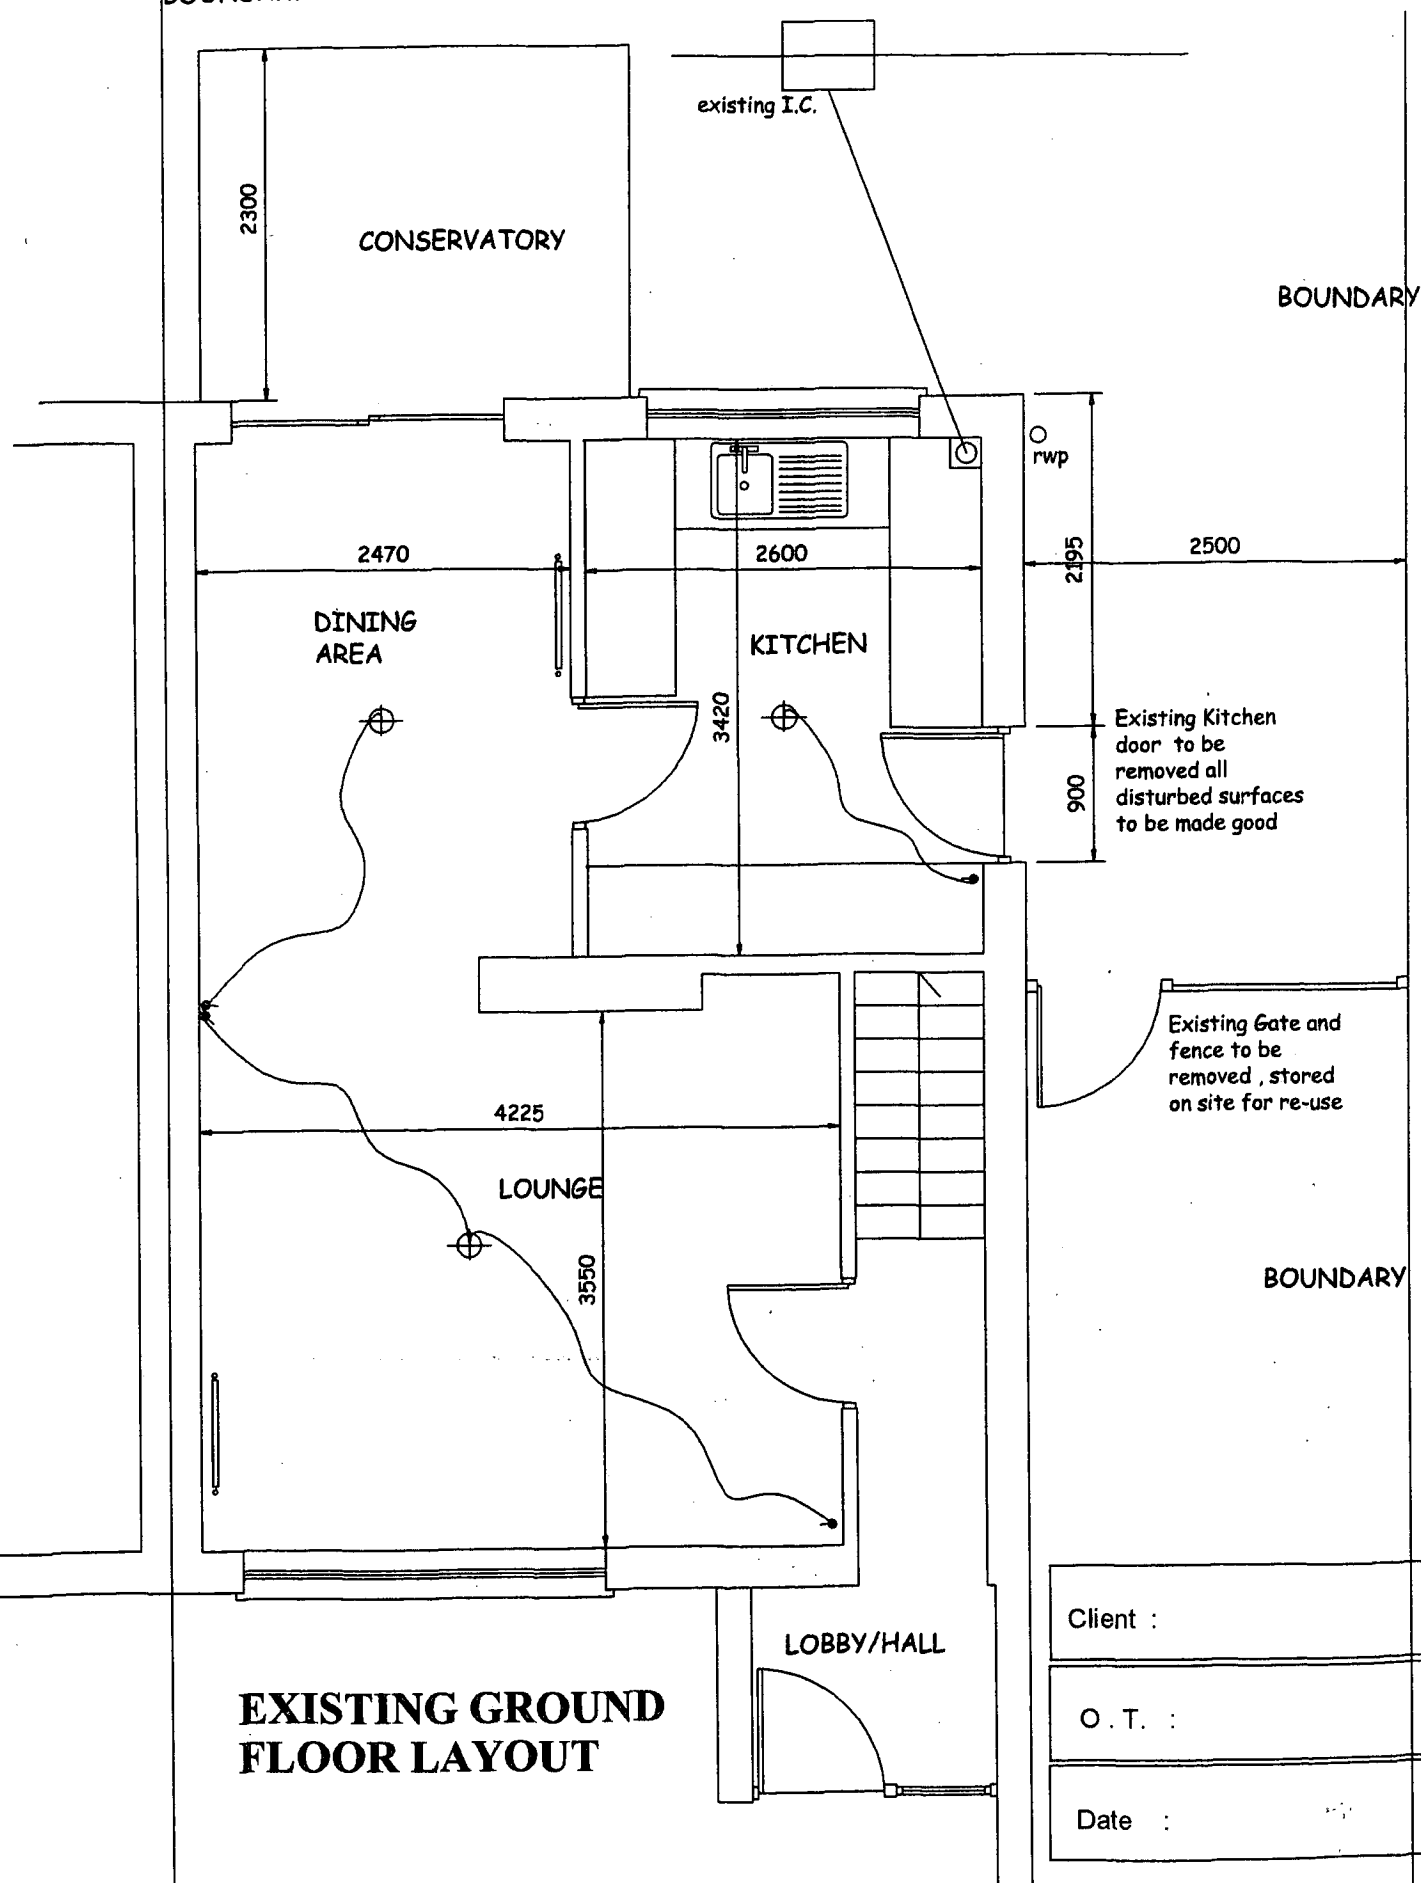


EXISTING GROUND FLOOR LAYOUT

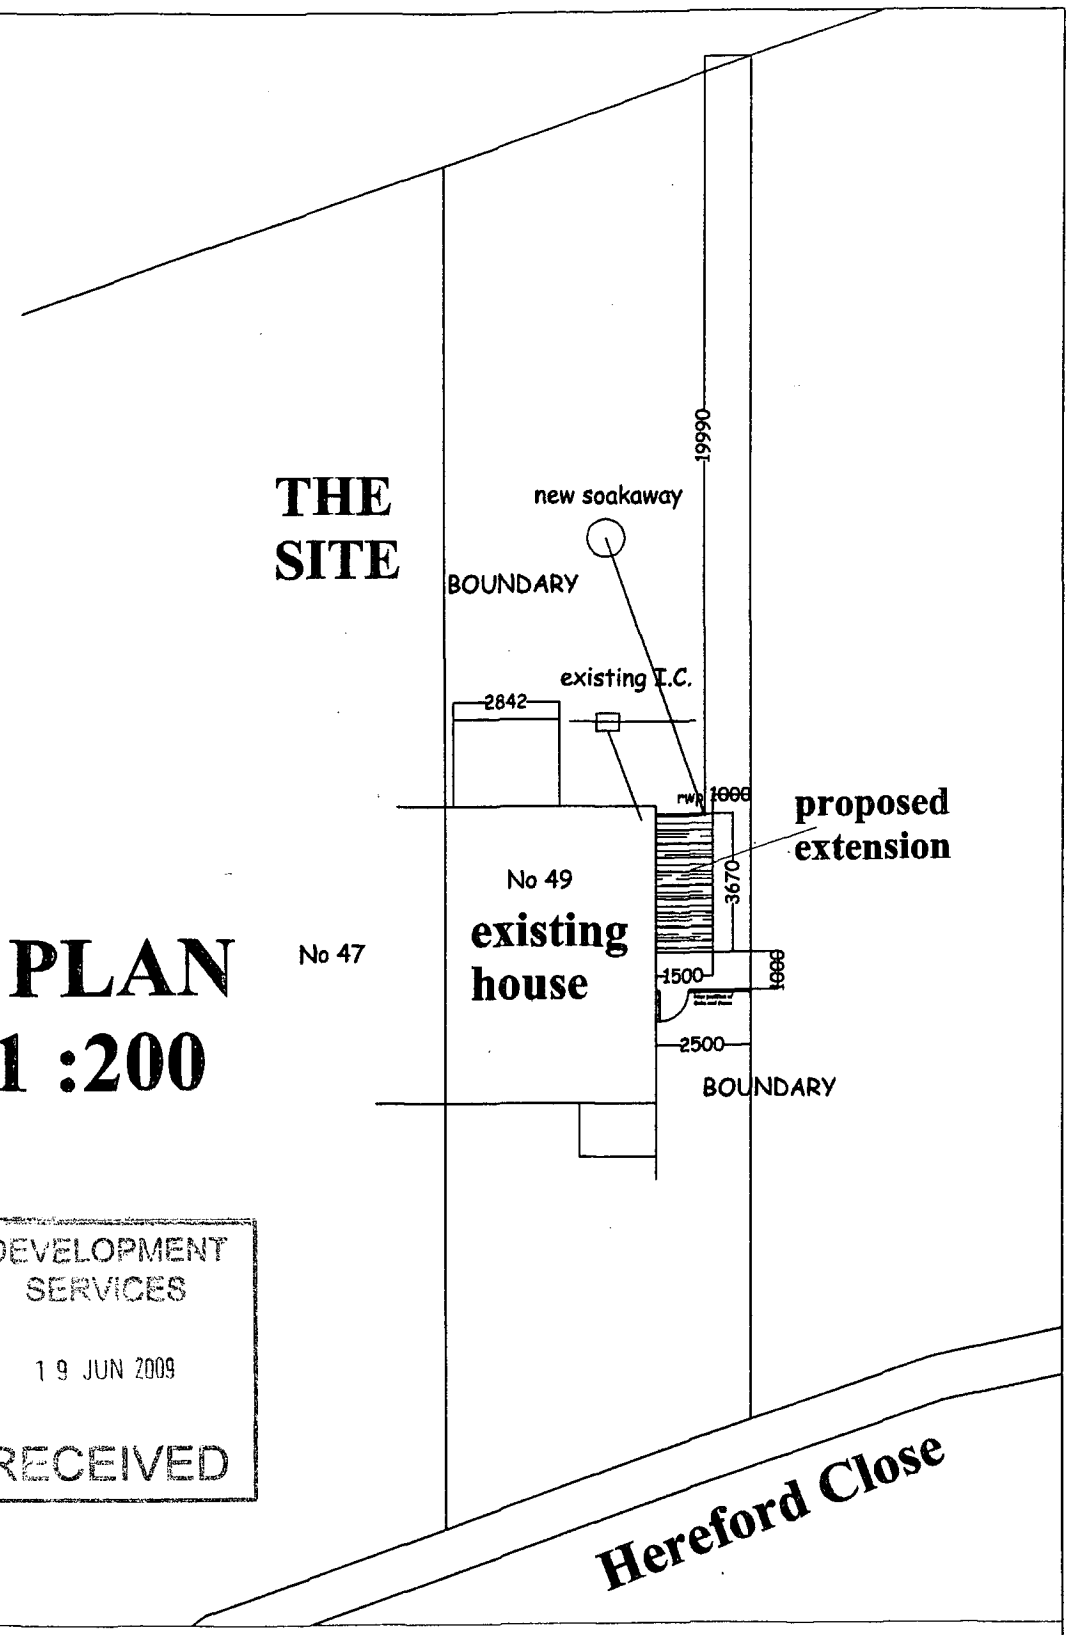

SITE PLAN
scale 1 :200

DEVELOPMENT SERVICES
19 JUN 2009
RECEIVED

Client :

O . T. :

Date :

Copyright - All drawings and specifications remain the property of Care & Repair West Leicestershire . No unauthorized copying or use will be permitted.

care&repair West Leicestershire
2 Mantle Lane
Coalville
Leicestershire LE67 3DW
Tel : 01530 510031
Fax : 01530 833031

Client Mrs. J. Reynolds

Address: 49 Hereford Close
Barwell
Leicestershire LE9 8HP

Drwg. Title:
Proposed Side Extension to provide Washing Facilities

Drwg. No: DFG/JR /344407/01
Site Plan Existing Layout

Scale:	Date:	Drawn by:	Rev:
1 :50 1 : 200	May 2009	M.V.	