


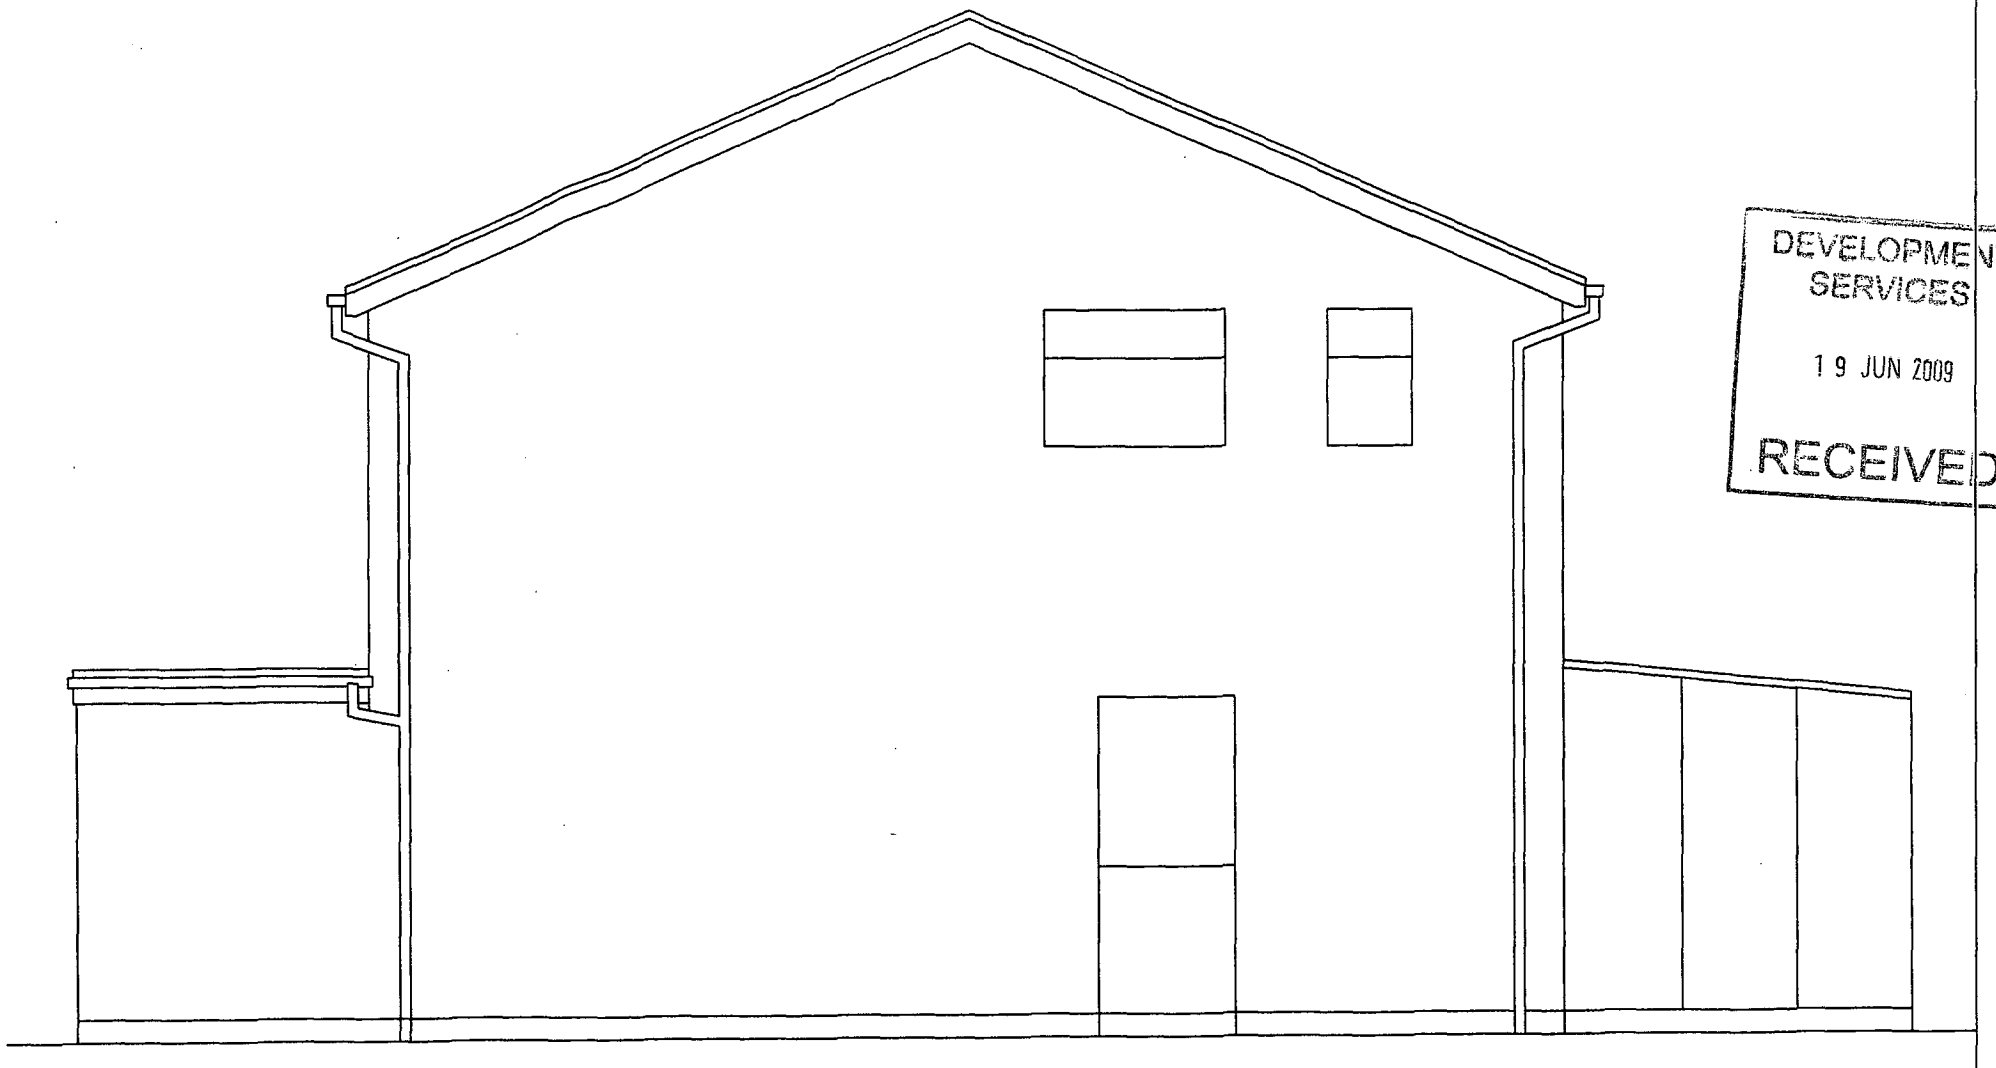

DEVELOPMENT SERVICES
19 JUN 2009
RECEIVED

EXISTING SIDE ELEVATION

EXISTING FRONT ELEVATION

Client :	
O.T. :	
Date :	

Copyright - All drawings and specifications remain the property of Care & Repair West Leicestershire . No unauthorized copying or use will be permitted.

2 Mantle Lane
Coalville
Leicestershire LE67 3DW

Tel : 01530 510031
Fax : 01530 833031

Client Mrs. J. Reynolds	
Address:	49 Hereford Close Barwell Leicestershire LE9 8HP
Drwg. Title: Proposed Side Extension to provide Washing Facilities	Drwg. No: DFG/JR /344407/03 Existing Side & Front Elevation

Scale:	Date:	Drawn by:	Rev:
1 :50	May 2009	M.V.	