
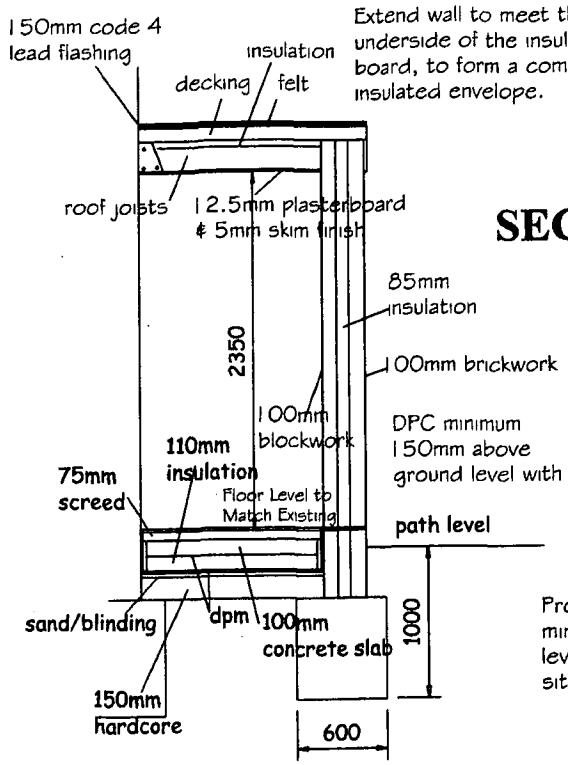


Extend wall to meet the underside of the insulation board, to form a complete insulated envelope.

SECTION A-A

Proposed foundations to be a minimum of 1000mm below ground level. Final depth to be agreed on site with building control officer.

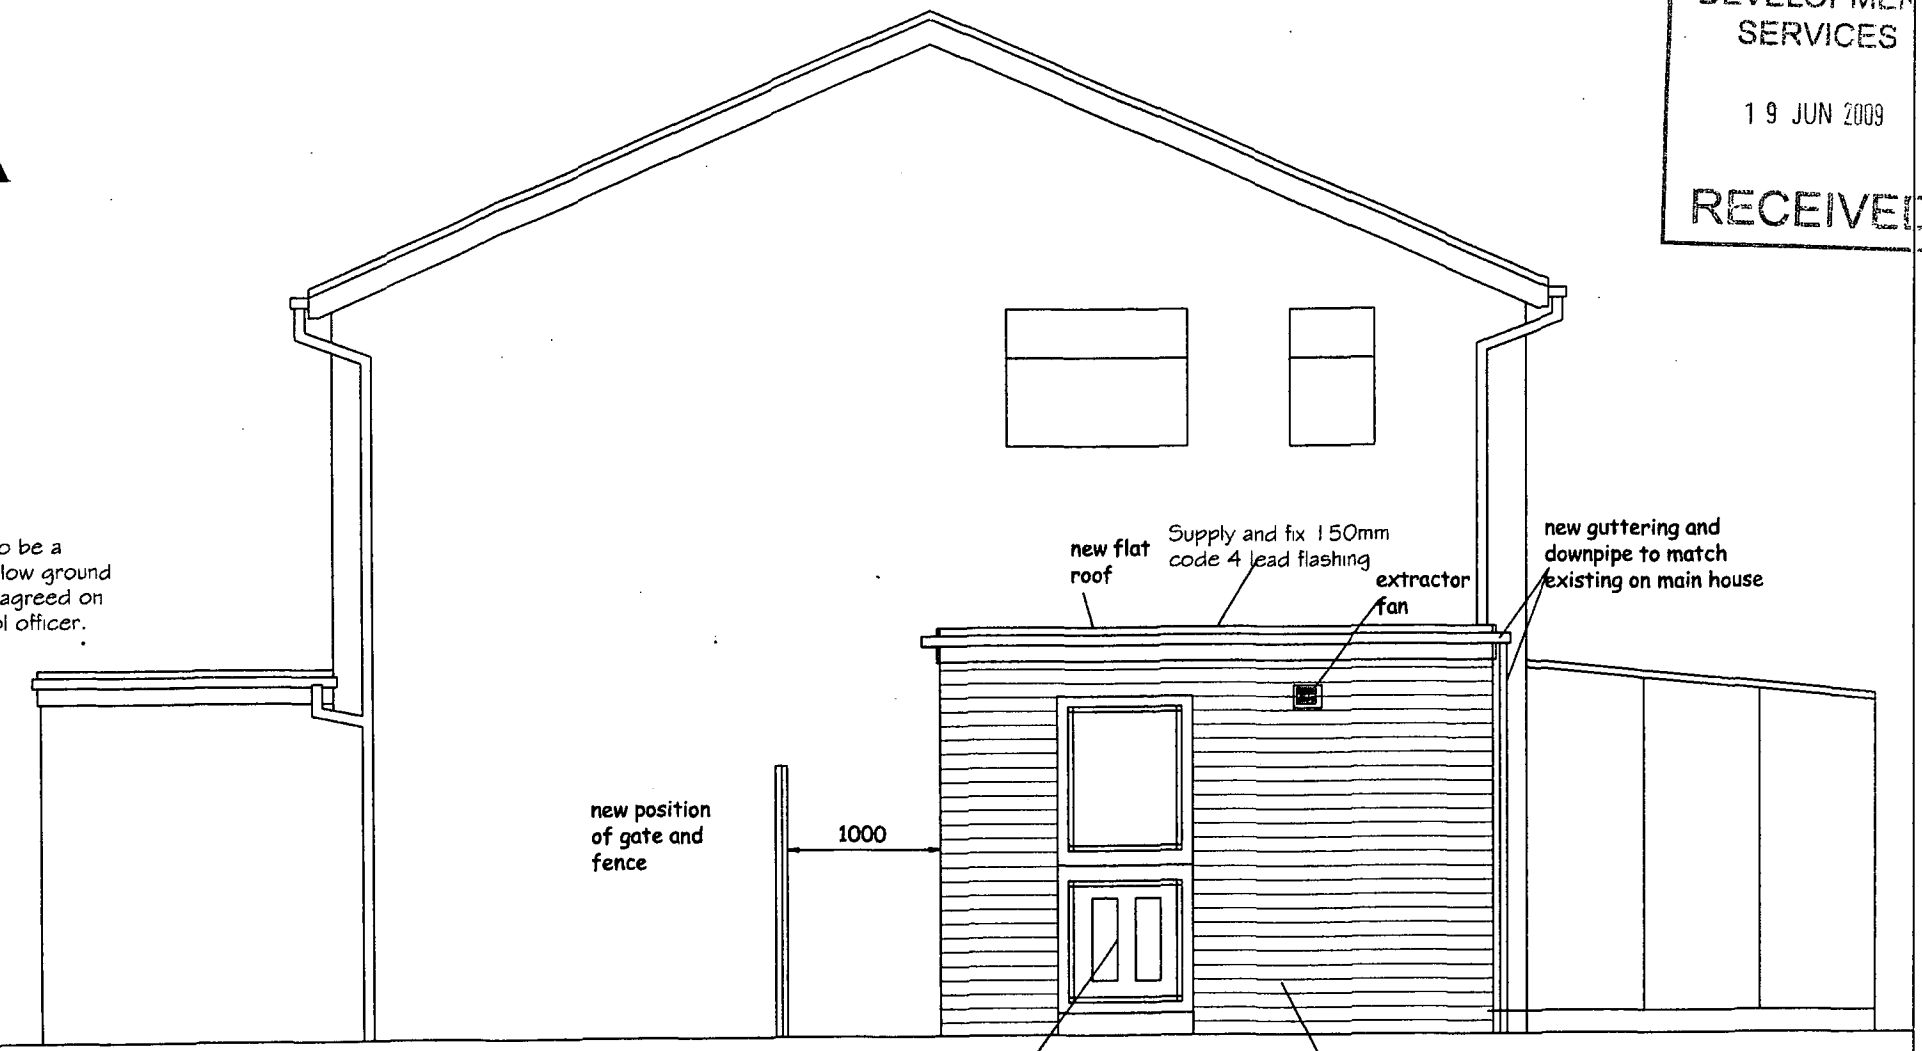

PROPOSED SIDE ELEVATION



PROPOSED FRONT ELEVATION

Copyright - All drawings and specifications remain the property of Care & Repair West Leicestershire . No unauthorized copying or use will be permitted.

DEVELOPMENT SERVICES
19 JUN 2009
RECEIVED

Client :

O . T. :

Date :

care&repair West Leicestershire
2 Mantle Lane
Coalville
Leicestershire LE67 3DW
Tel : 01530 510031
Fax : 01530 833031

Client Mrs. J. Reynolds

Address: 49 Hereford Close
Barwell
Leicestershire LE9 8HP

Drwg. Title:
Proposed Side Extension to provide Washing Facilities

Drwg. No: DFG/JR /344407/05
Proposed Side & Front Elevation Section A-A

Scale:	Date:	Drawn by:	Rev:
1 :50	May 2009	M.V.	