
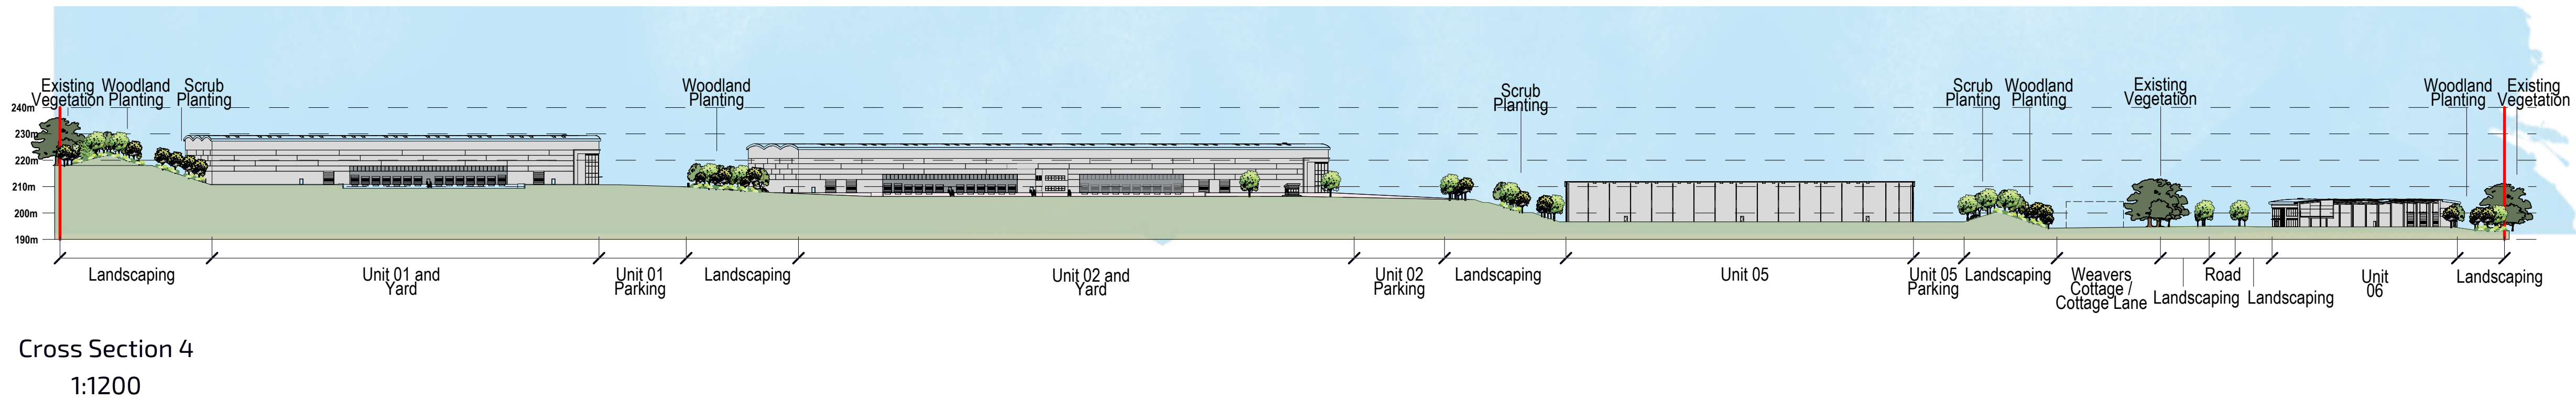
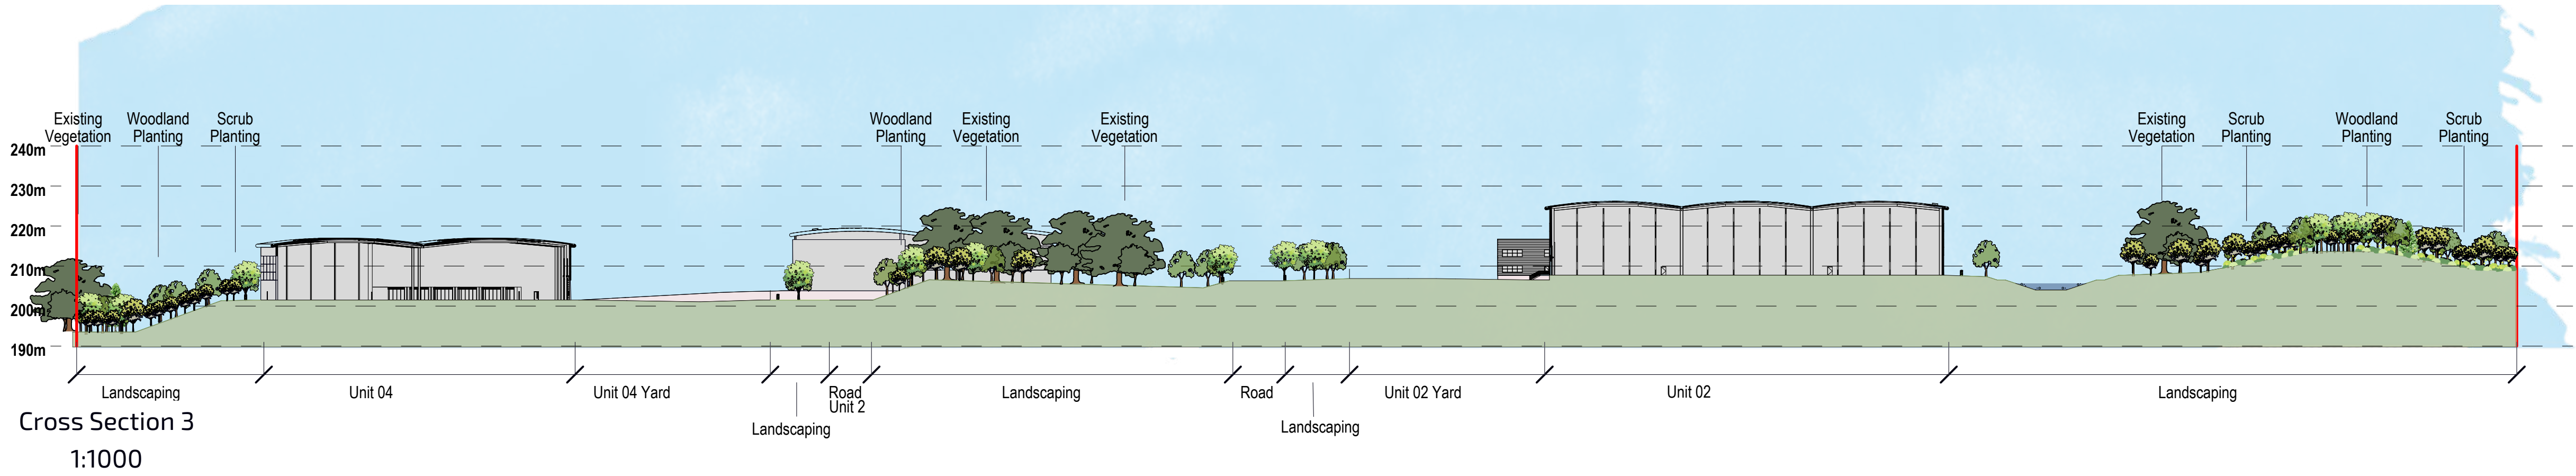
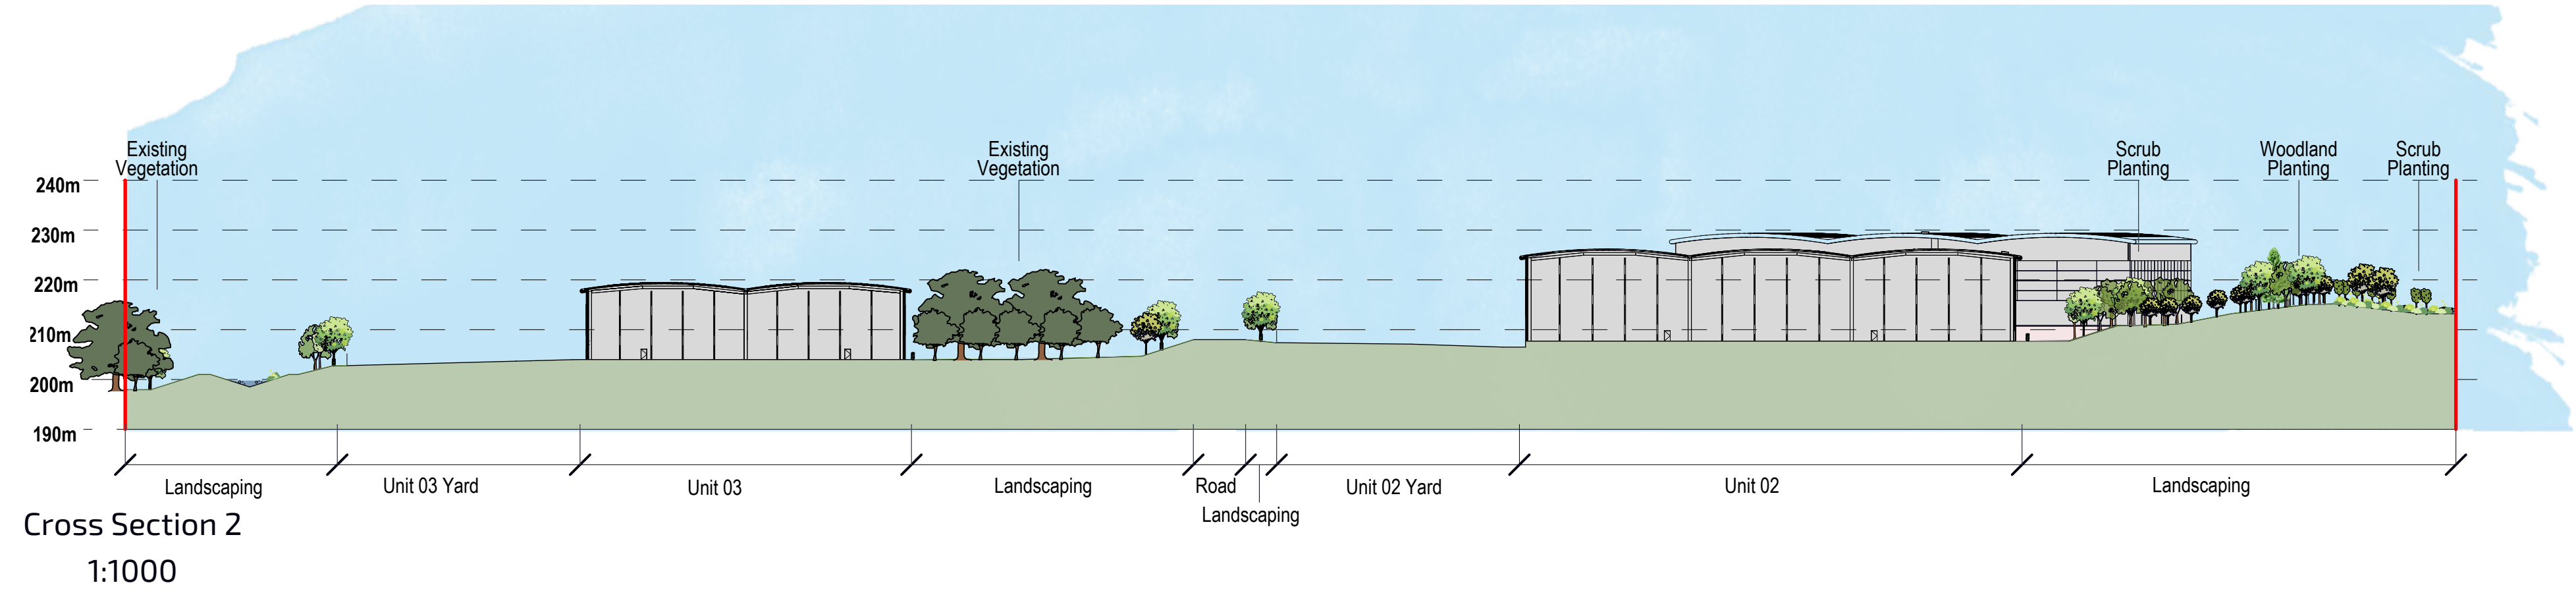


Notes:

- The adjacent layout has been developed in line with base plans issued to us, all proposals are subject to their finalisation and should be reviewed accordingly.
- All tree planting should be reviewed with regard to the requirement for Root Barrier or protection for adjacent services and foundations.

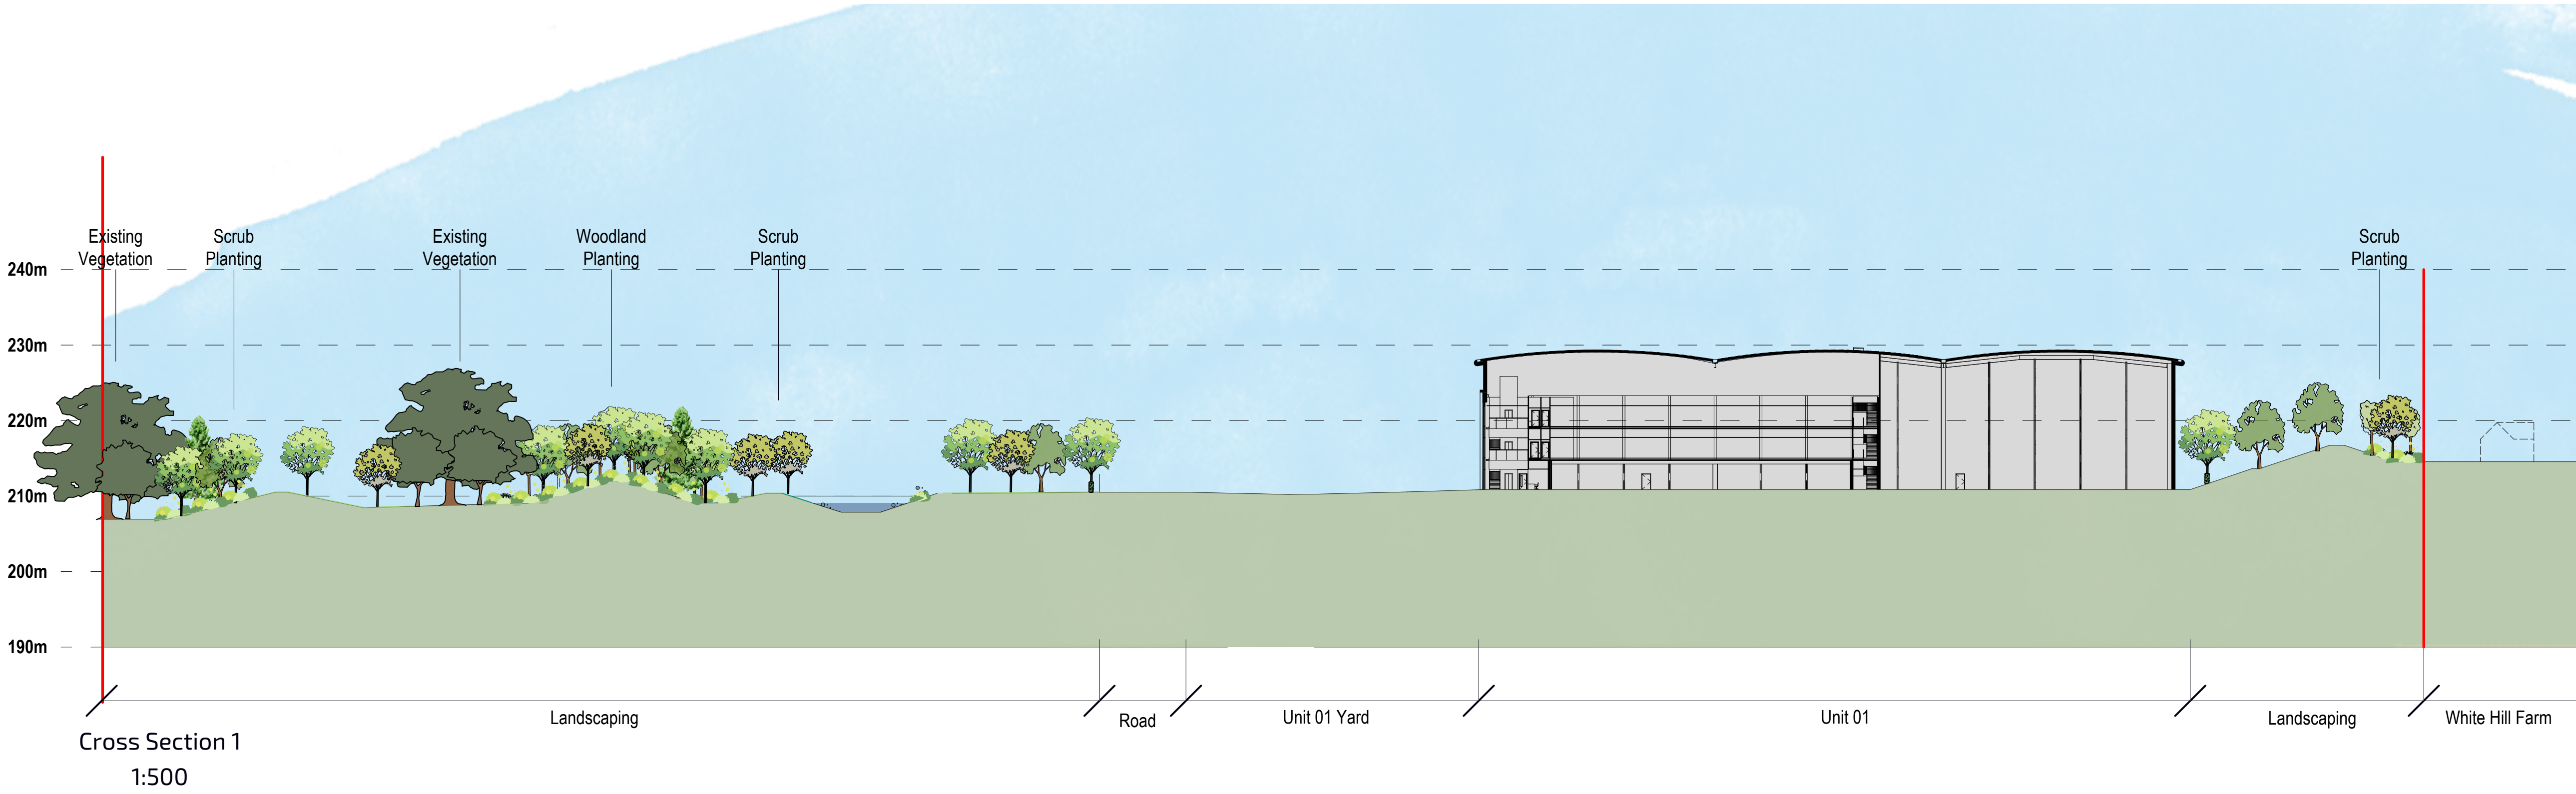

rev	date	description	dm / chk
client			
Caddick Developments Limited			
project			
Land at Junction 22 of M1, Cliffe Hill Farm			
title			
CROSS SECTIONS			scale NTS @ A1
number			
12507-FPCR-XX-XX-DR-L-0016			status S3
			rev P02