


General Notes

- This document is to be used for the stated purpose only and should not be used for any other.
- Dimensions are all in millimetres, unless stated otherwise.
- It is the recipient's responsibility to print this document to the correct size & scale.
- All relevant drawings and specifications should be read in conjunction with this document.
- Scaling of this document is not recommended.

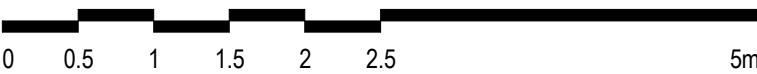

Scale 1:50

ELEVATION MATERIALS KEY

- 11 Horizontal microrib profile wall cladding. Colour: Anthracite (RAL 7016)
- 15 Pre-cast concrete wall
- 16 Framed glazing & door system. Colour: Frames to be Anthracite (RAL 7016)
- 18 Spandrel Panel Look-a-Like Glass
- 27 Galvanized steel stair
- 28 Trapezoidal profile roof sheet. Colour: Anthracite (RAL 7016)
- 29 Eaves, fascia and soffit pressed metal. Colour: Anthracite (RAL 7016)



1 : 50



1 : 50



1 : 50



1 : 50



1 : 50



1 : 50

Project Name				
Land at Junction 22 M1, Cliffe Hill Farm				
Employer		Project Address		
Caddick Developments Limited		Land at Junction 22 M1, Cliffe Hill Farm, Markfield, Leicestershire		
RIBA Workstage		Status		
3 - Spatial Coordination		A3 - Authorised Stage 3		
Drawn	Checked	Created	Size	
JT	DEB	01.07.25	A1	
UMC Reference		Scale	LOD	LOI
24473		1:50	3	3
Document Title				
Proposed Gatehouse Plan and Elevations				
Document Reference				
24473 - UMC - 02GH - ZZ - DR - A - 0801				
Revision Note				
PLANNING ISSUE				

Issue Date	Package	Current Revision
16.09.25	PLANNING	