


General Notes


- This document is to be used for the stated purpose only and should not be used for any other.
- Dimensions are all in millimetres, unless stated otherwise.
- It is the recipient's responsibility to print this document to the correct size & scale.
- All relevant drawings and specifications should be read in conjunction with this document.
- Scaling of this document is not recommended.



Scale 1:100

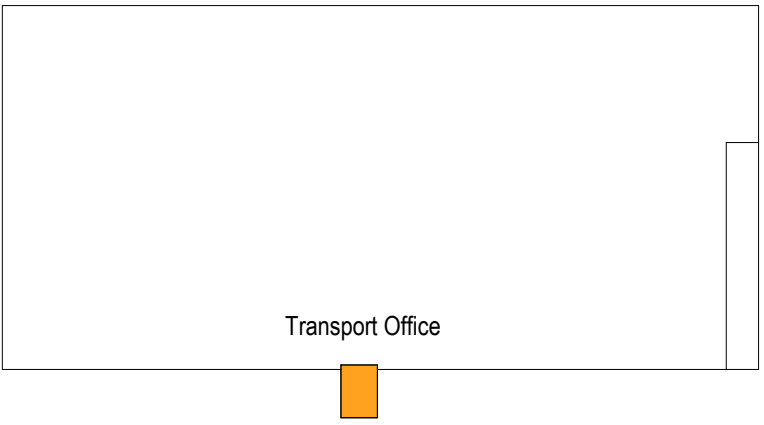


KEY PLAN

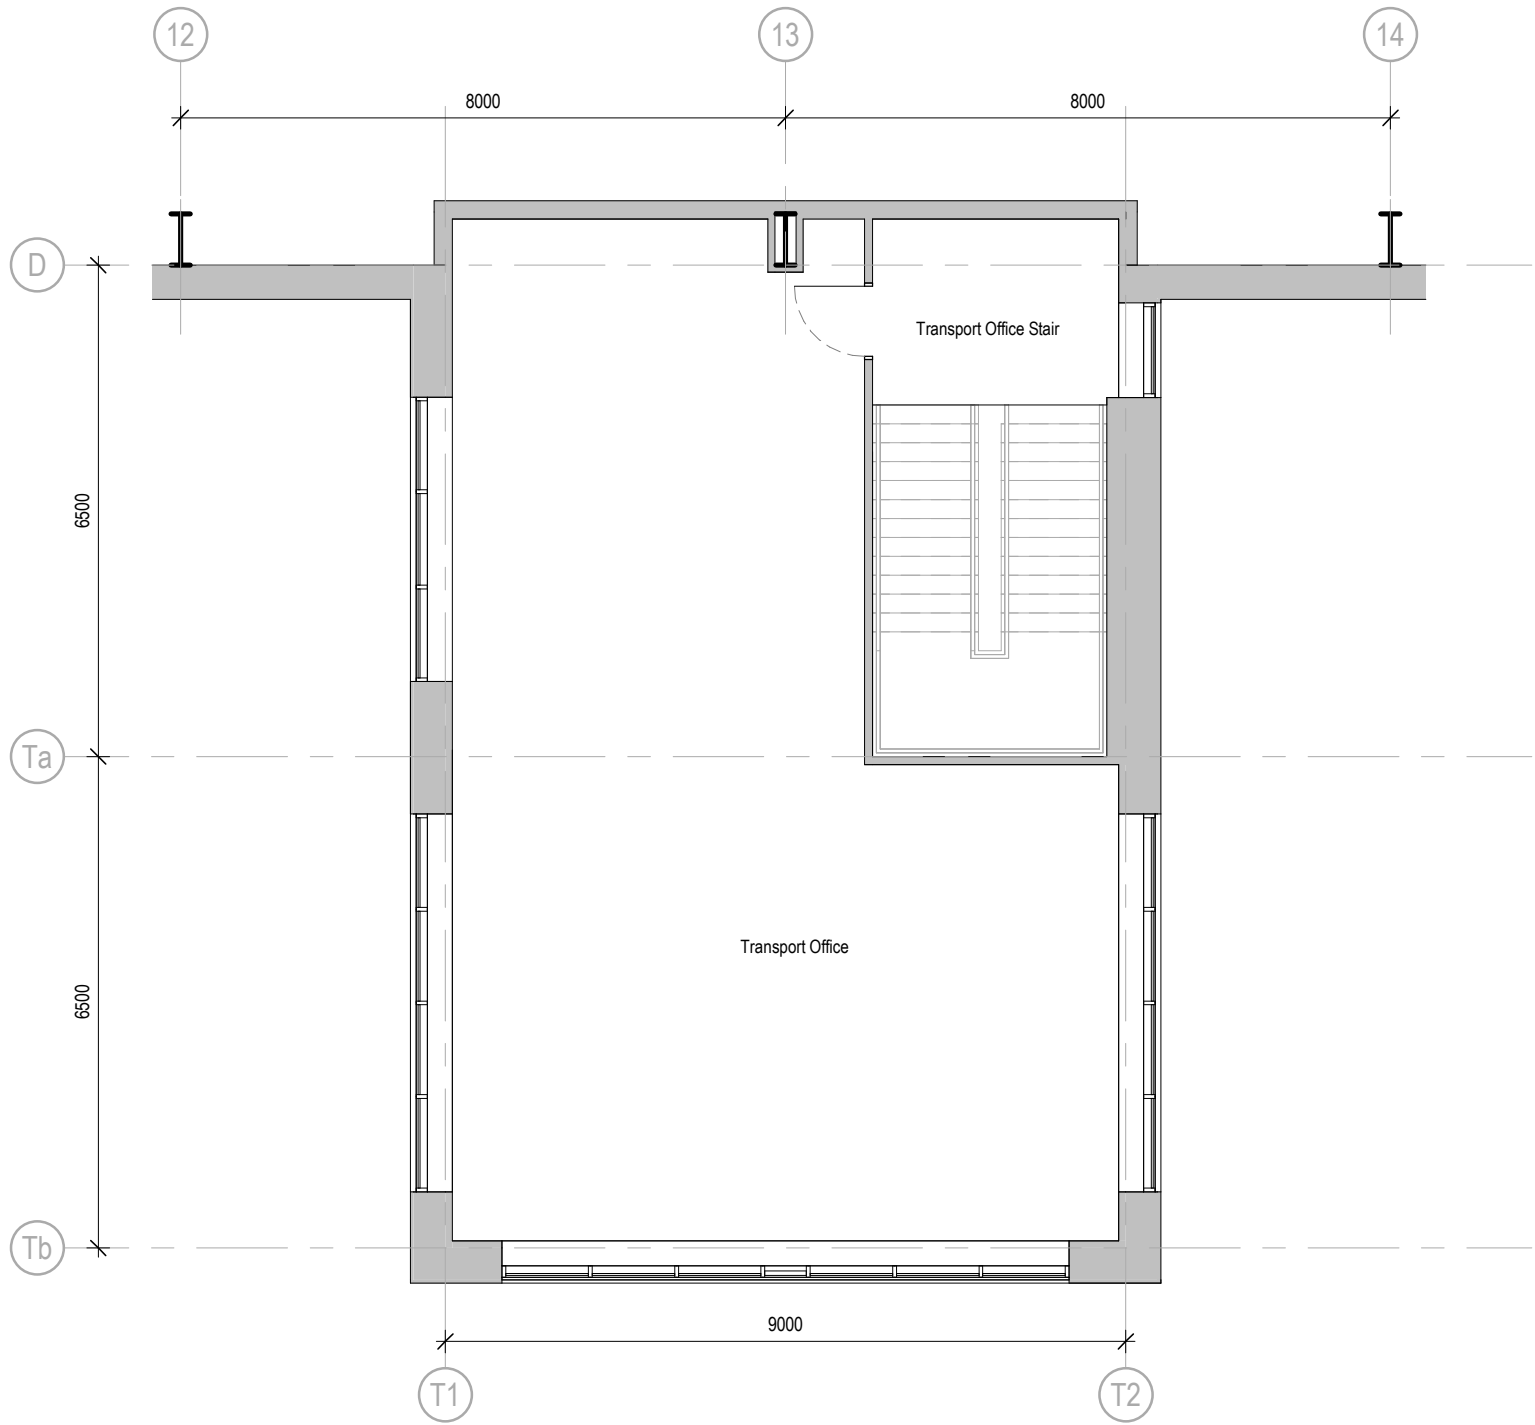


TRANSPORT OFFICE PLAN - FIRST FLOOR

1 : 100

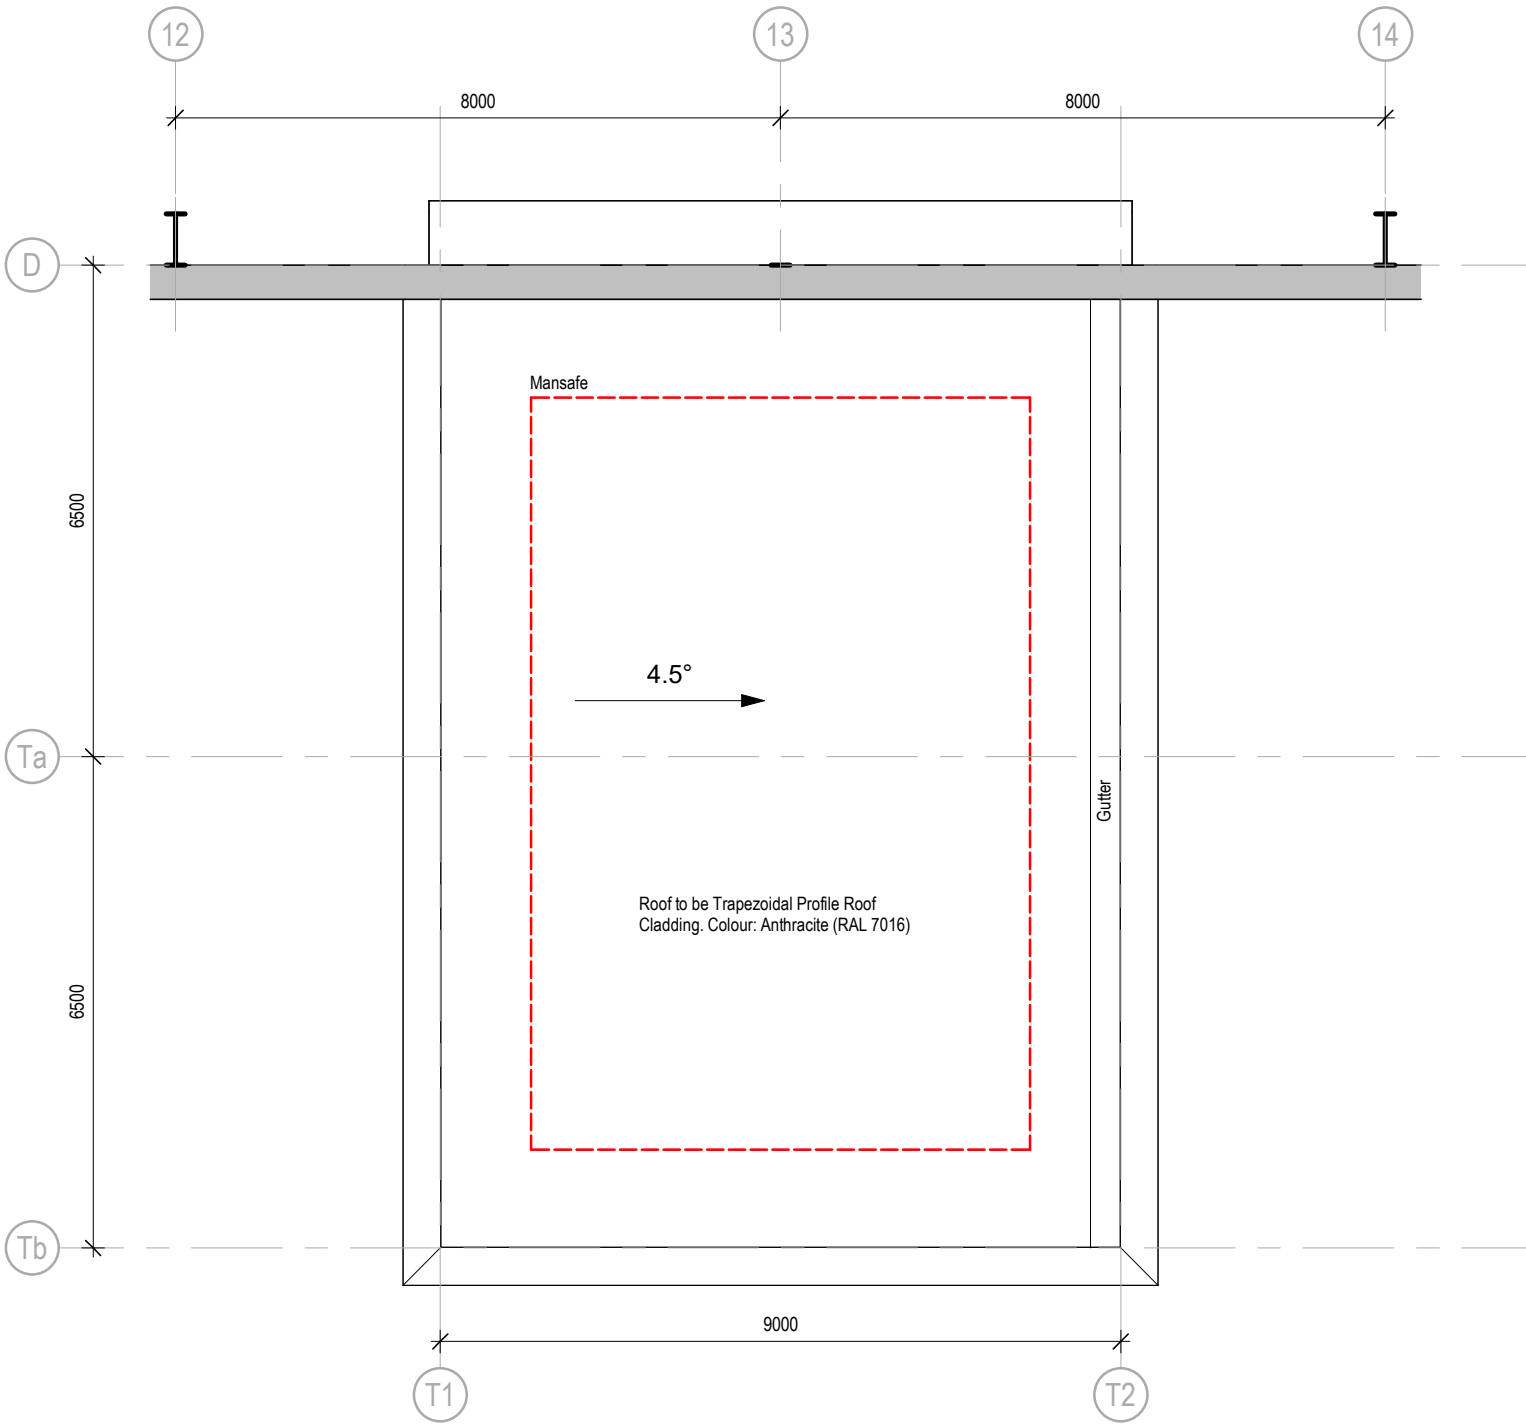

TRANSPORT OFFICE PLAN - ROOF

1 : 100

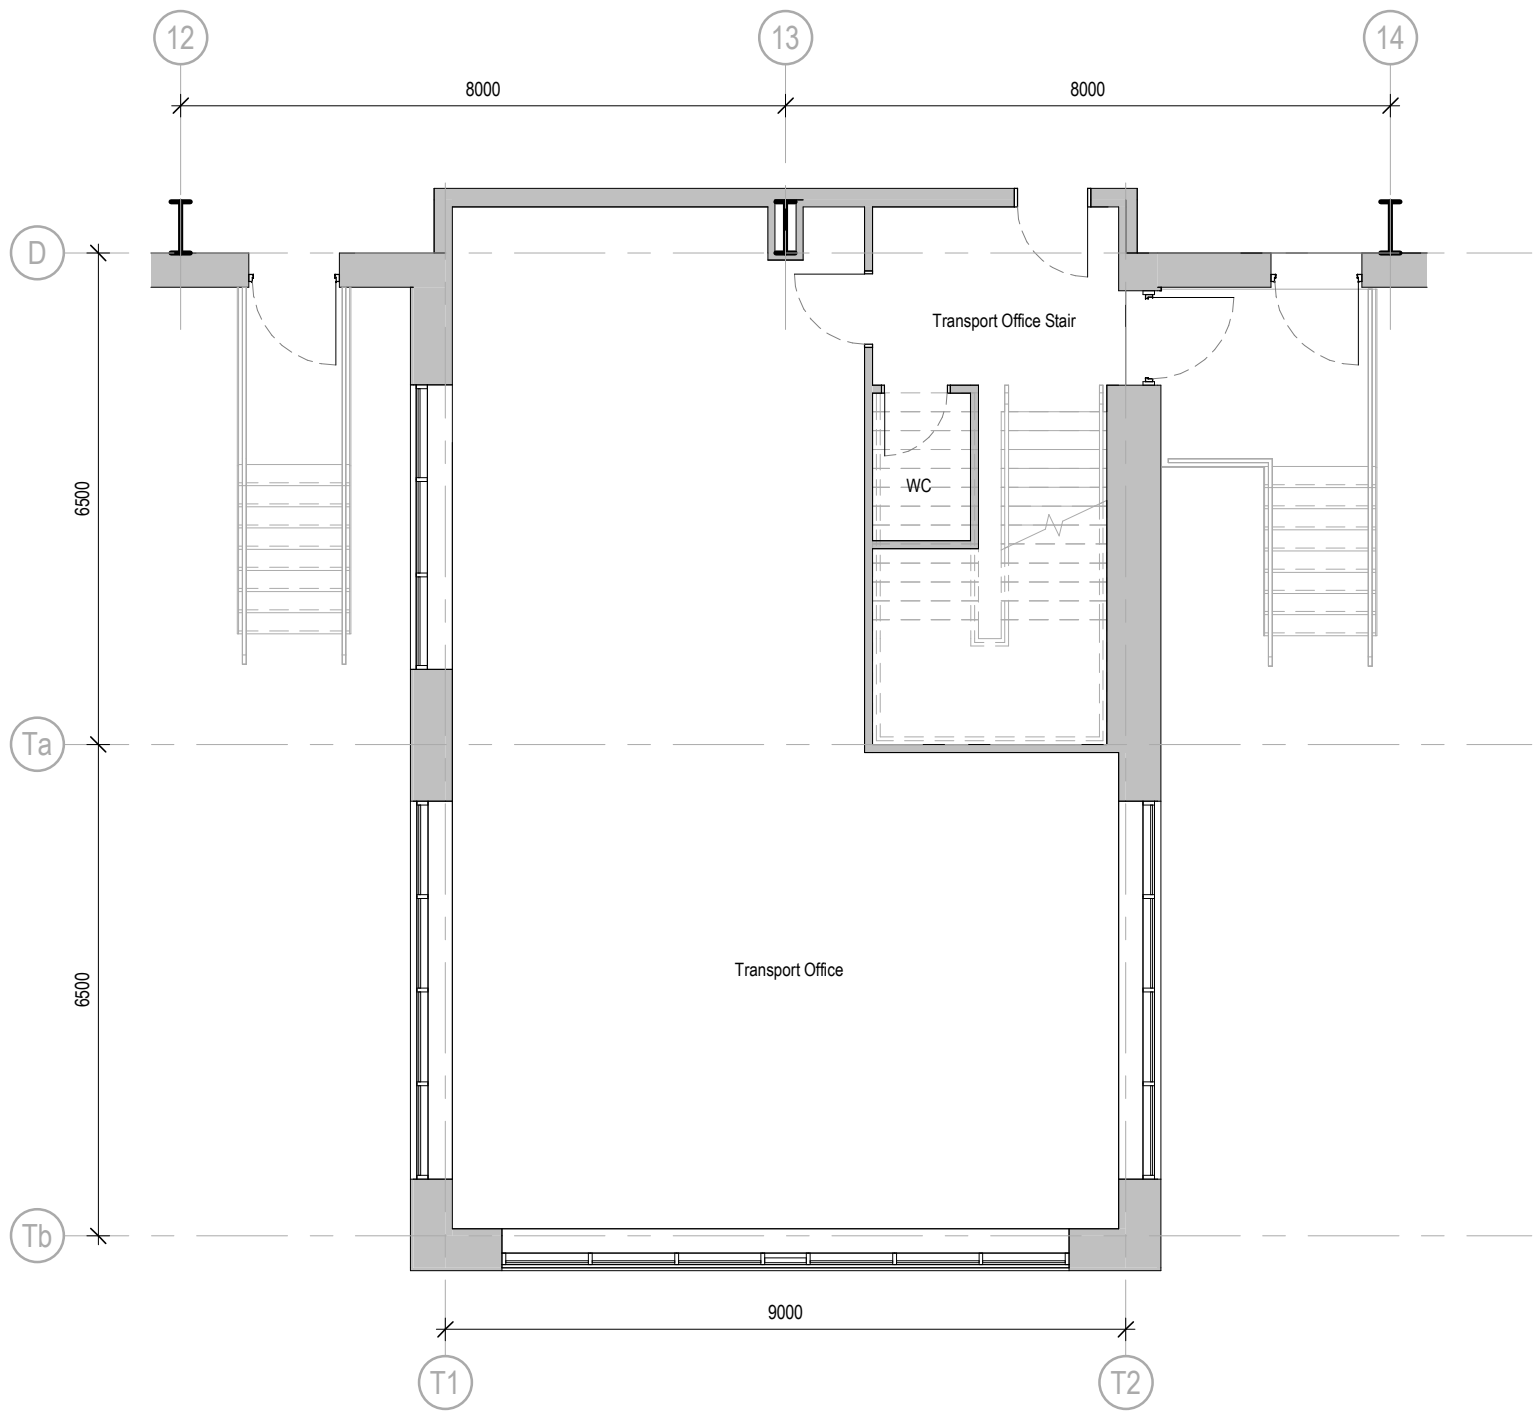

TRANSPORT OFFICE PLAN - GROUND FLOOR

1 : 100

Project Name				
Land at Junction 22 M1, Cliffe Hill Farm				
Employer		Project Address		
Caddick Developments Limited		Land at Junction 22 M1, Cliffe Hill Farm, Markfield, Leicestershire		
RIBA Workstage		Status		
3 - Spatial Coordination		A3 - Authorised Stage 3		
Drawn	Checked	Created	Size	
JT	DEB	13.06.25	A1	
UMC Reference		Scale	LOD	LOI
24473		1 : 100	3	3
Document Title				
Unit 02 - Proposed Transport Office GA Plans				
Document Reference				
24473 - UMC - 02TO - ZZ - DR - A - 1003				
Revision Note				
PLANNING ISSUE				
Issue Date				
16.09.25				
Package				
PLANNING				
Current Revision				
C02				