


General Notes


- This document is to be used for the stated purpose only and should not be used for any other.
- Dimensions are all in millimetres, unless stated otherwise.
- It is the recipient's responsibility to print this document to the correct size & scale.
- All relevant drawings and specifications should be read in conjunction with this document.
- Scaling of this document is not recommended.




Scale 1:100

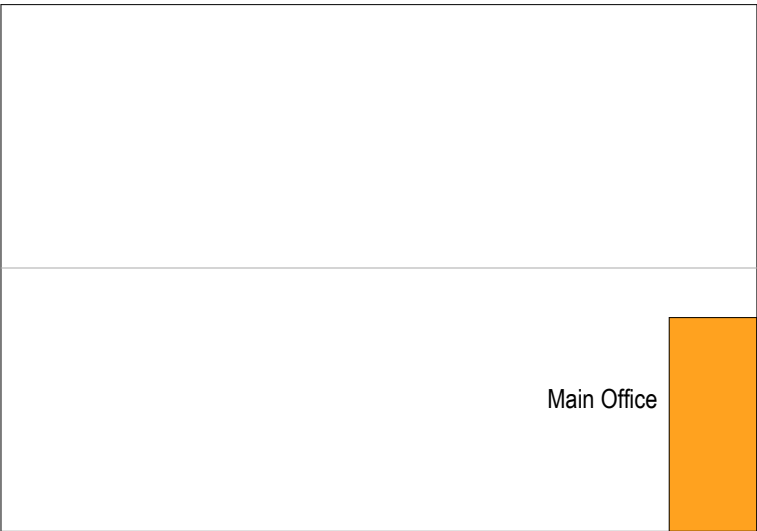


KEY PLAN

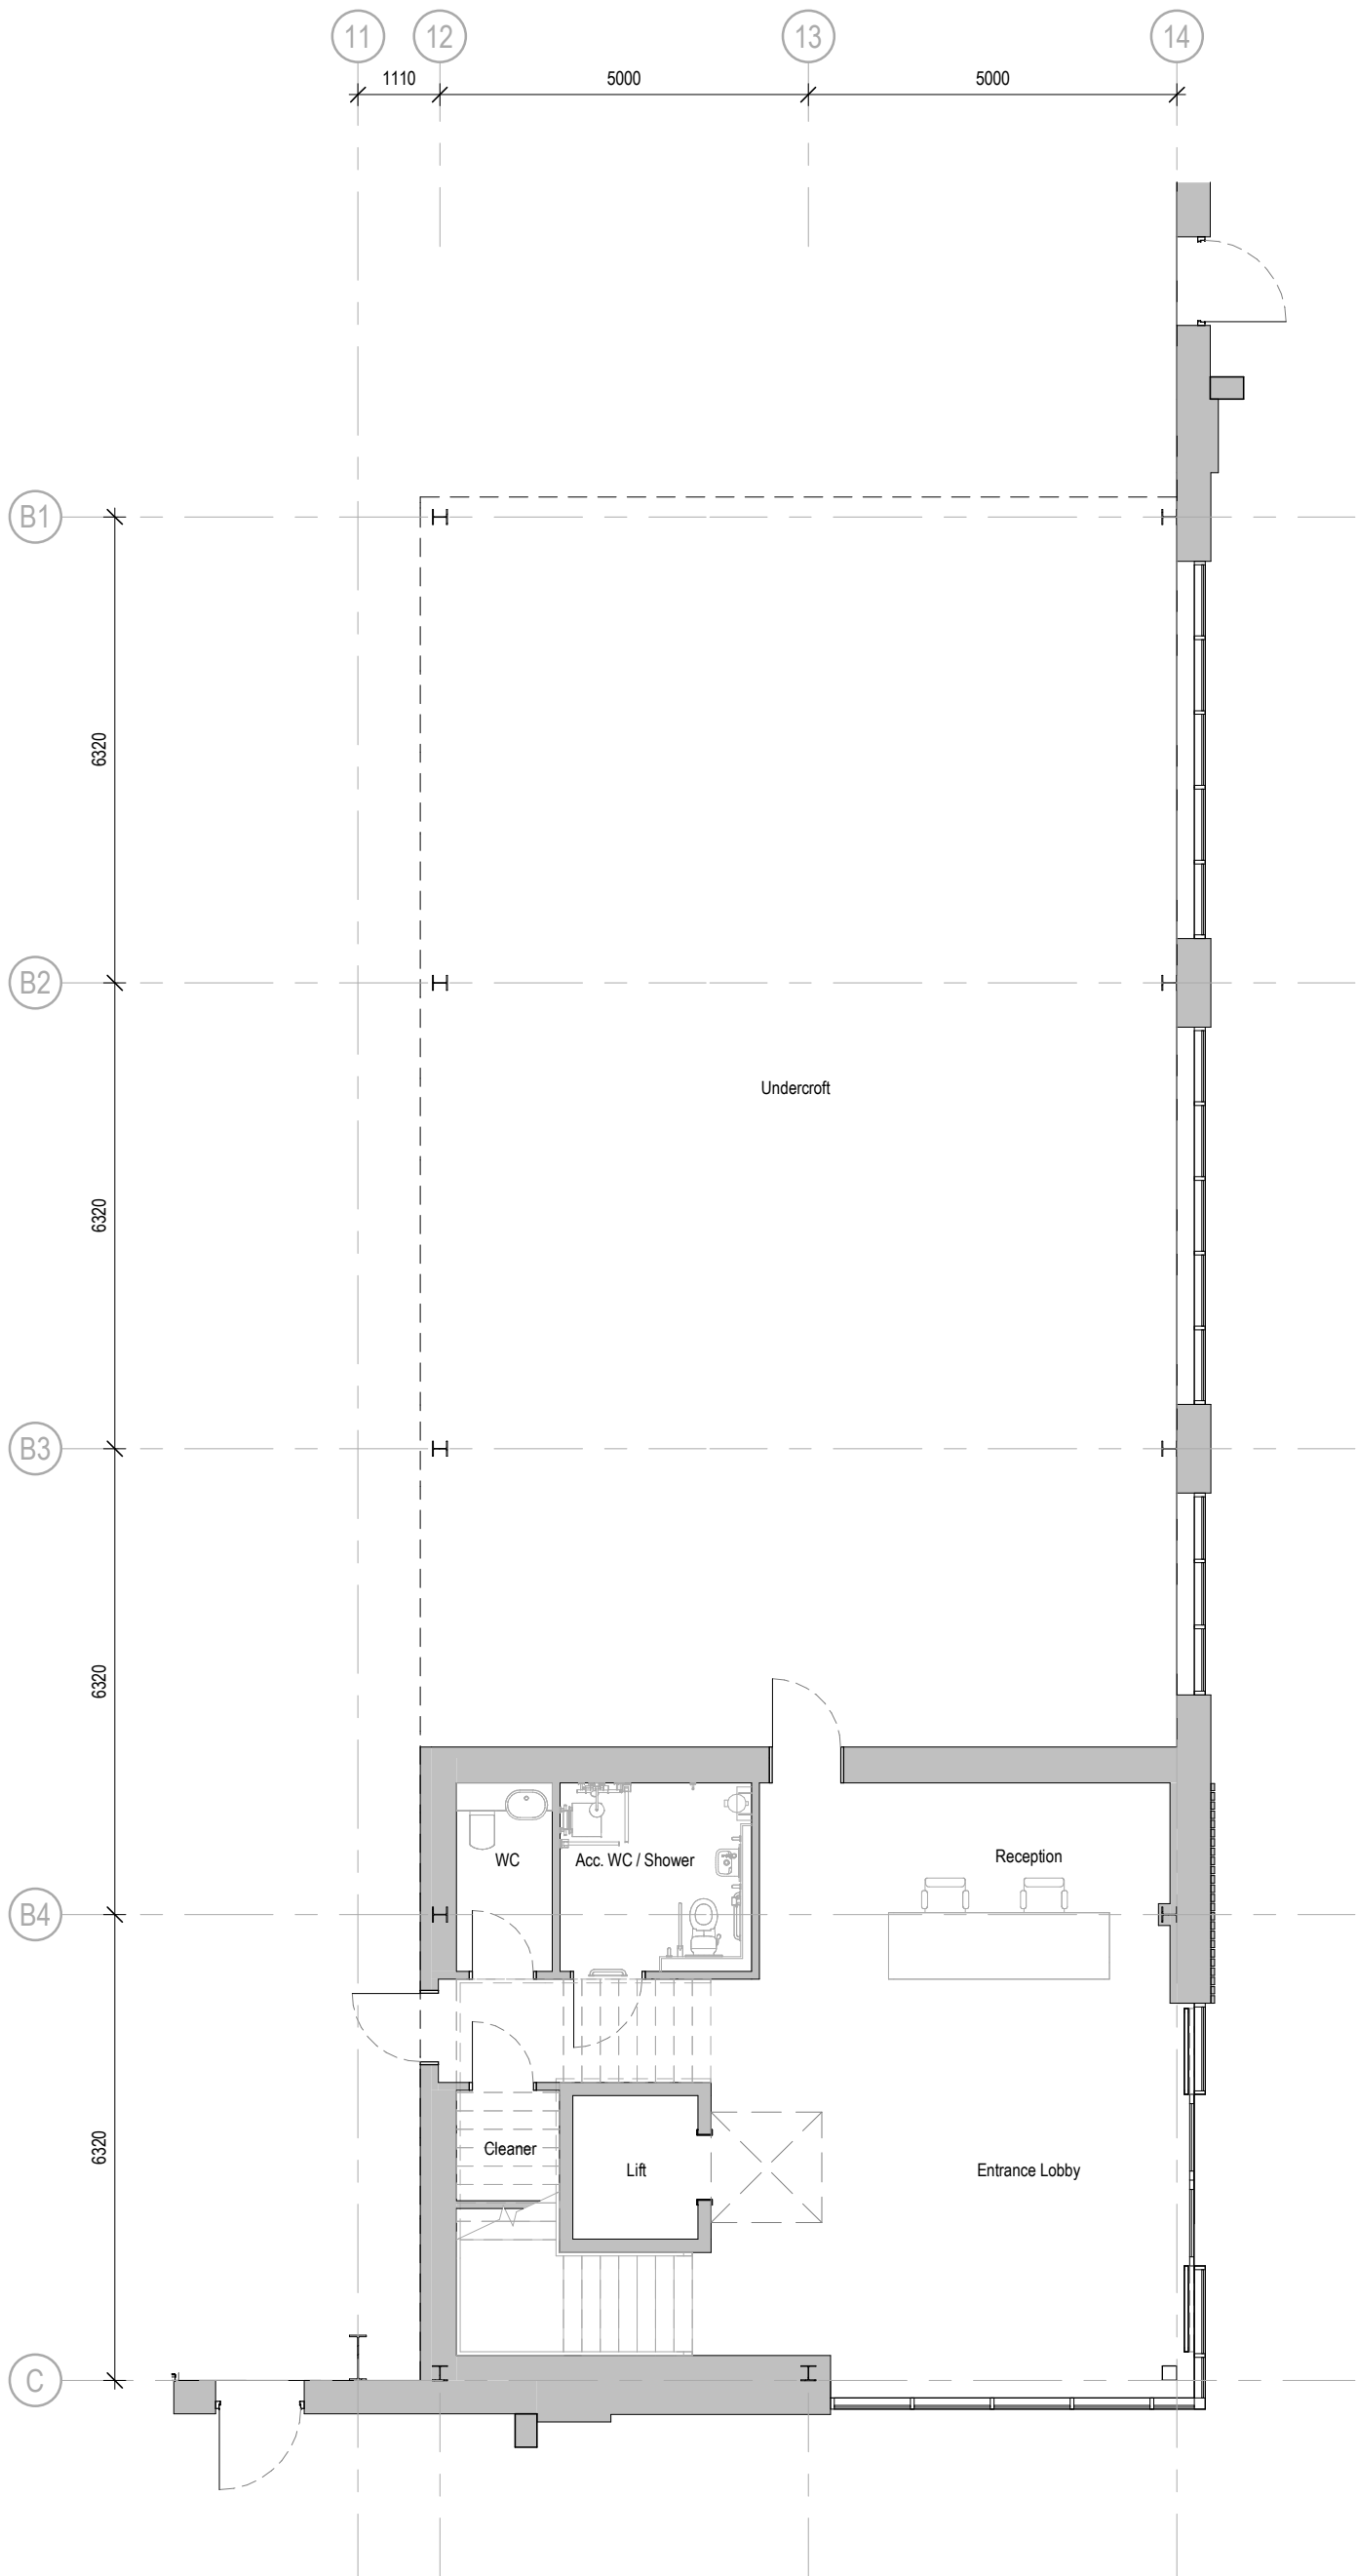

OFFICE PLAN - GROUND FLOOR
1 : 100

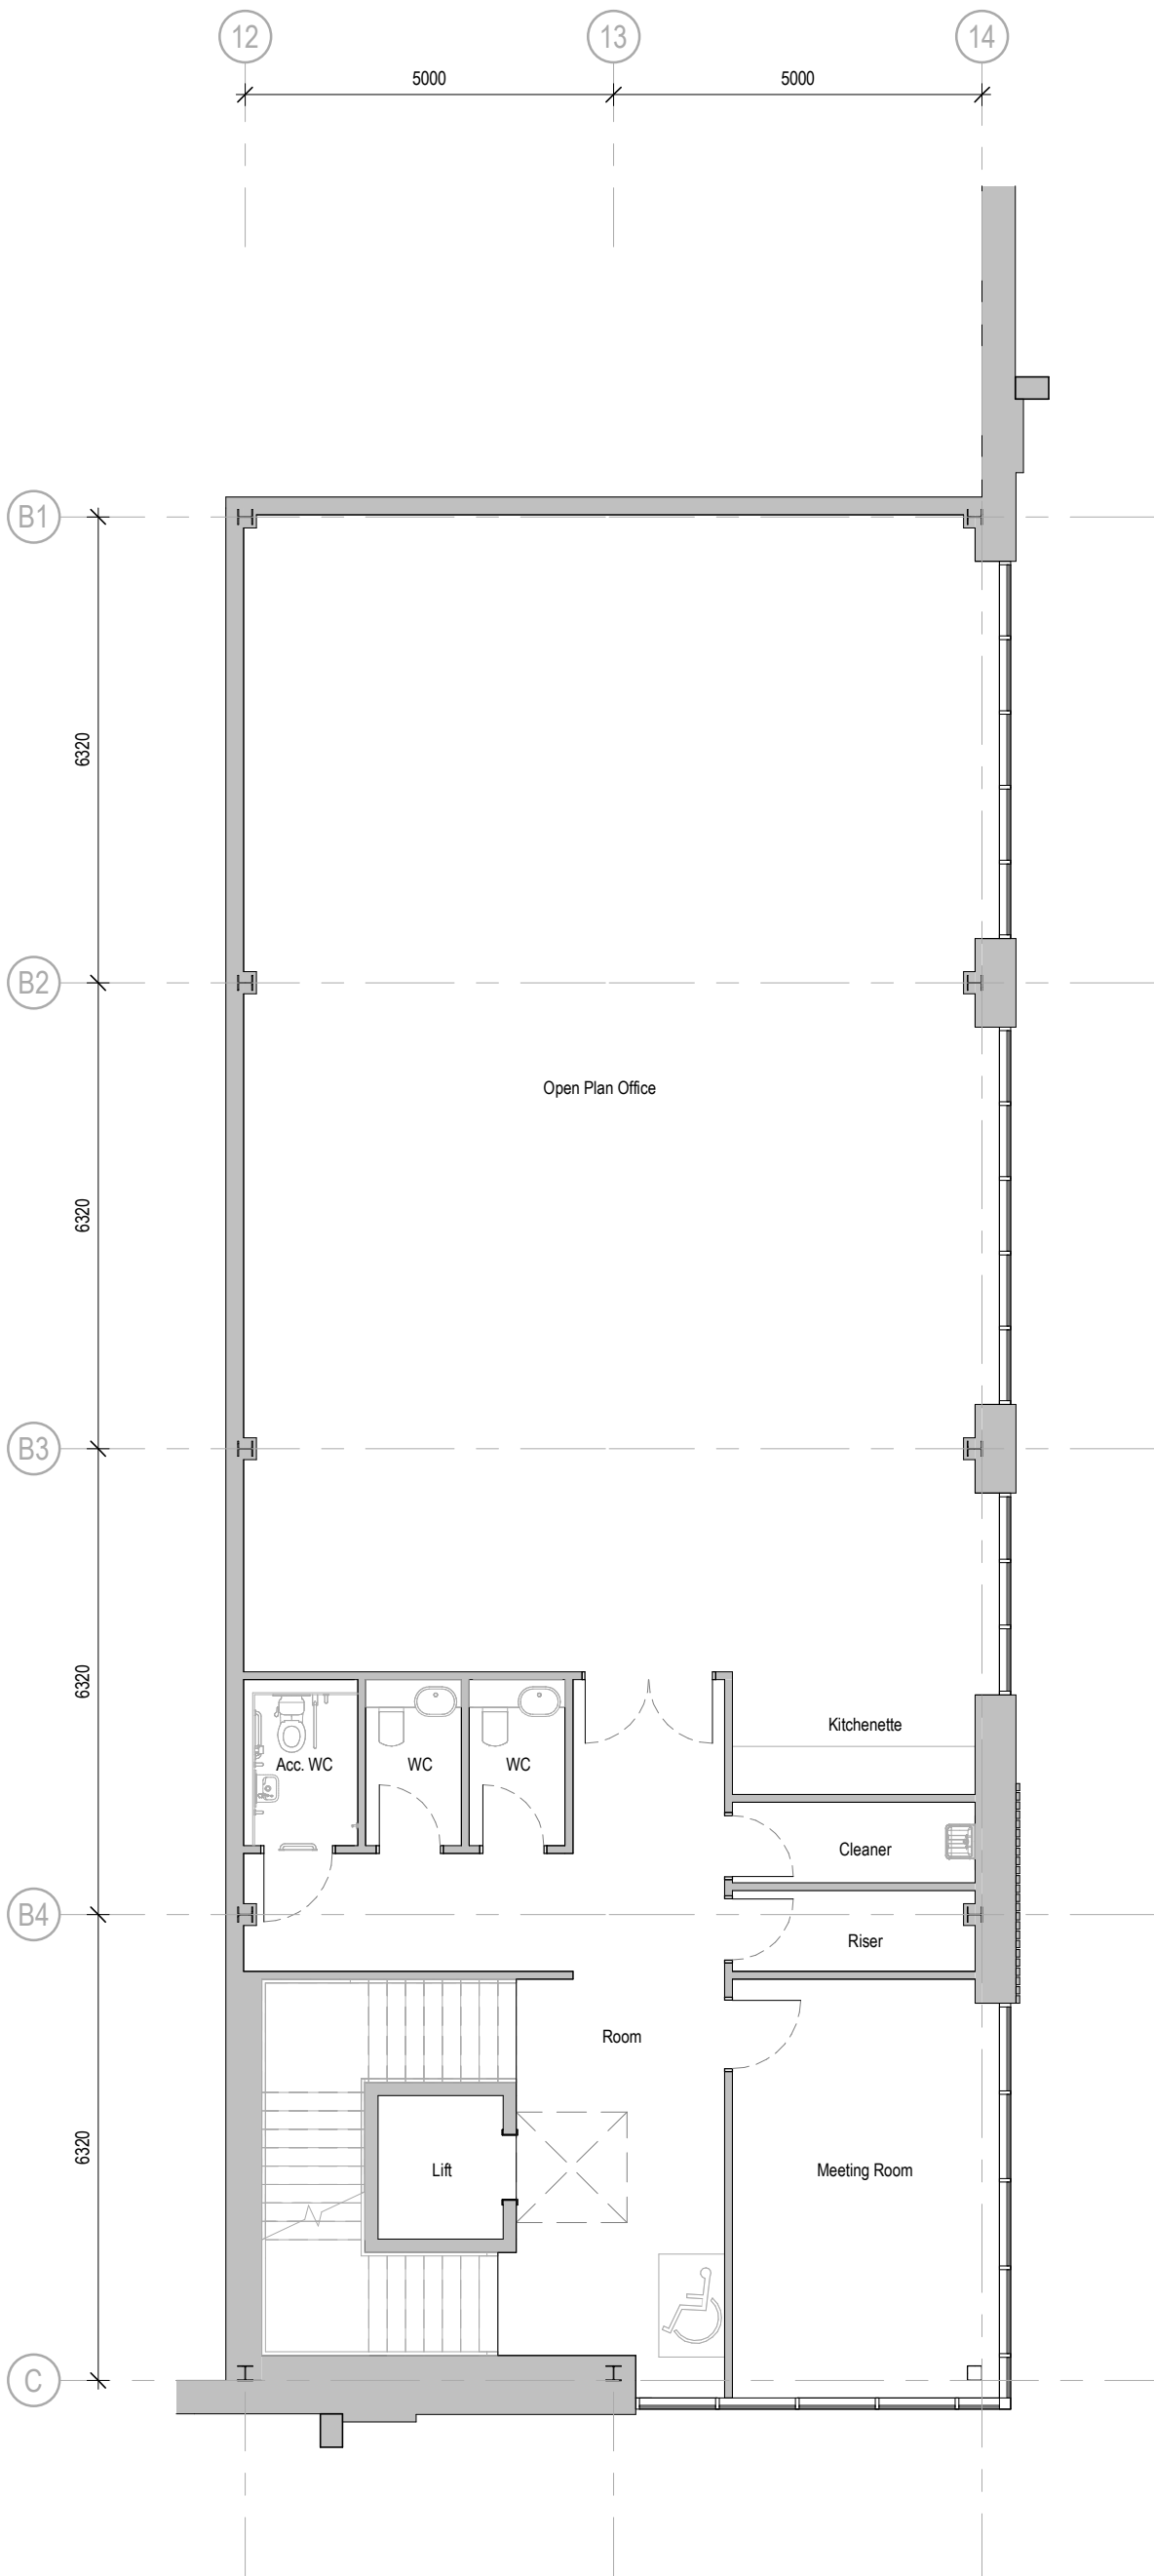

OFFICE PLAN - FIRST FLOOR
1 : 100

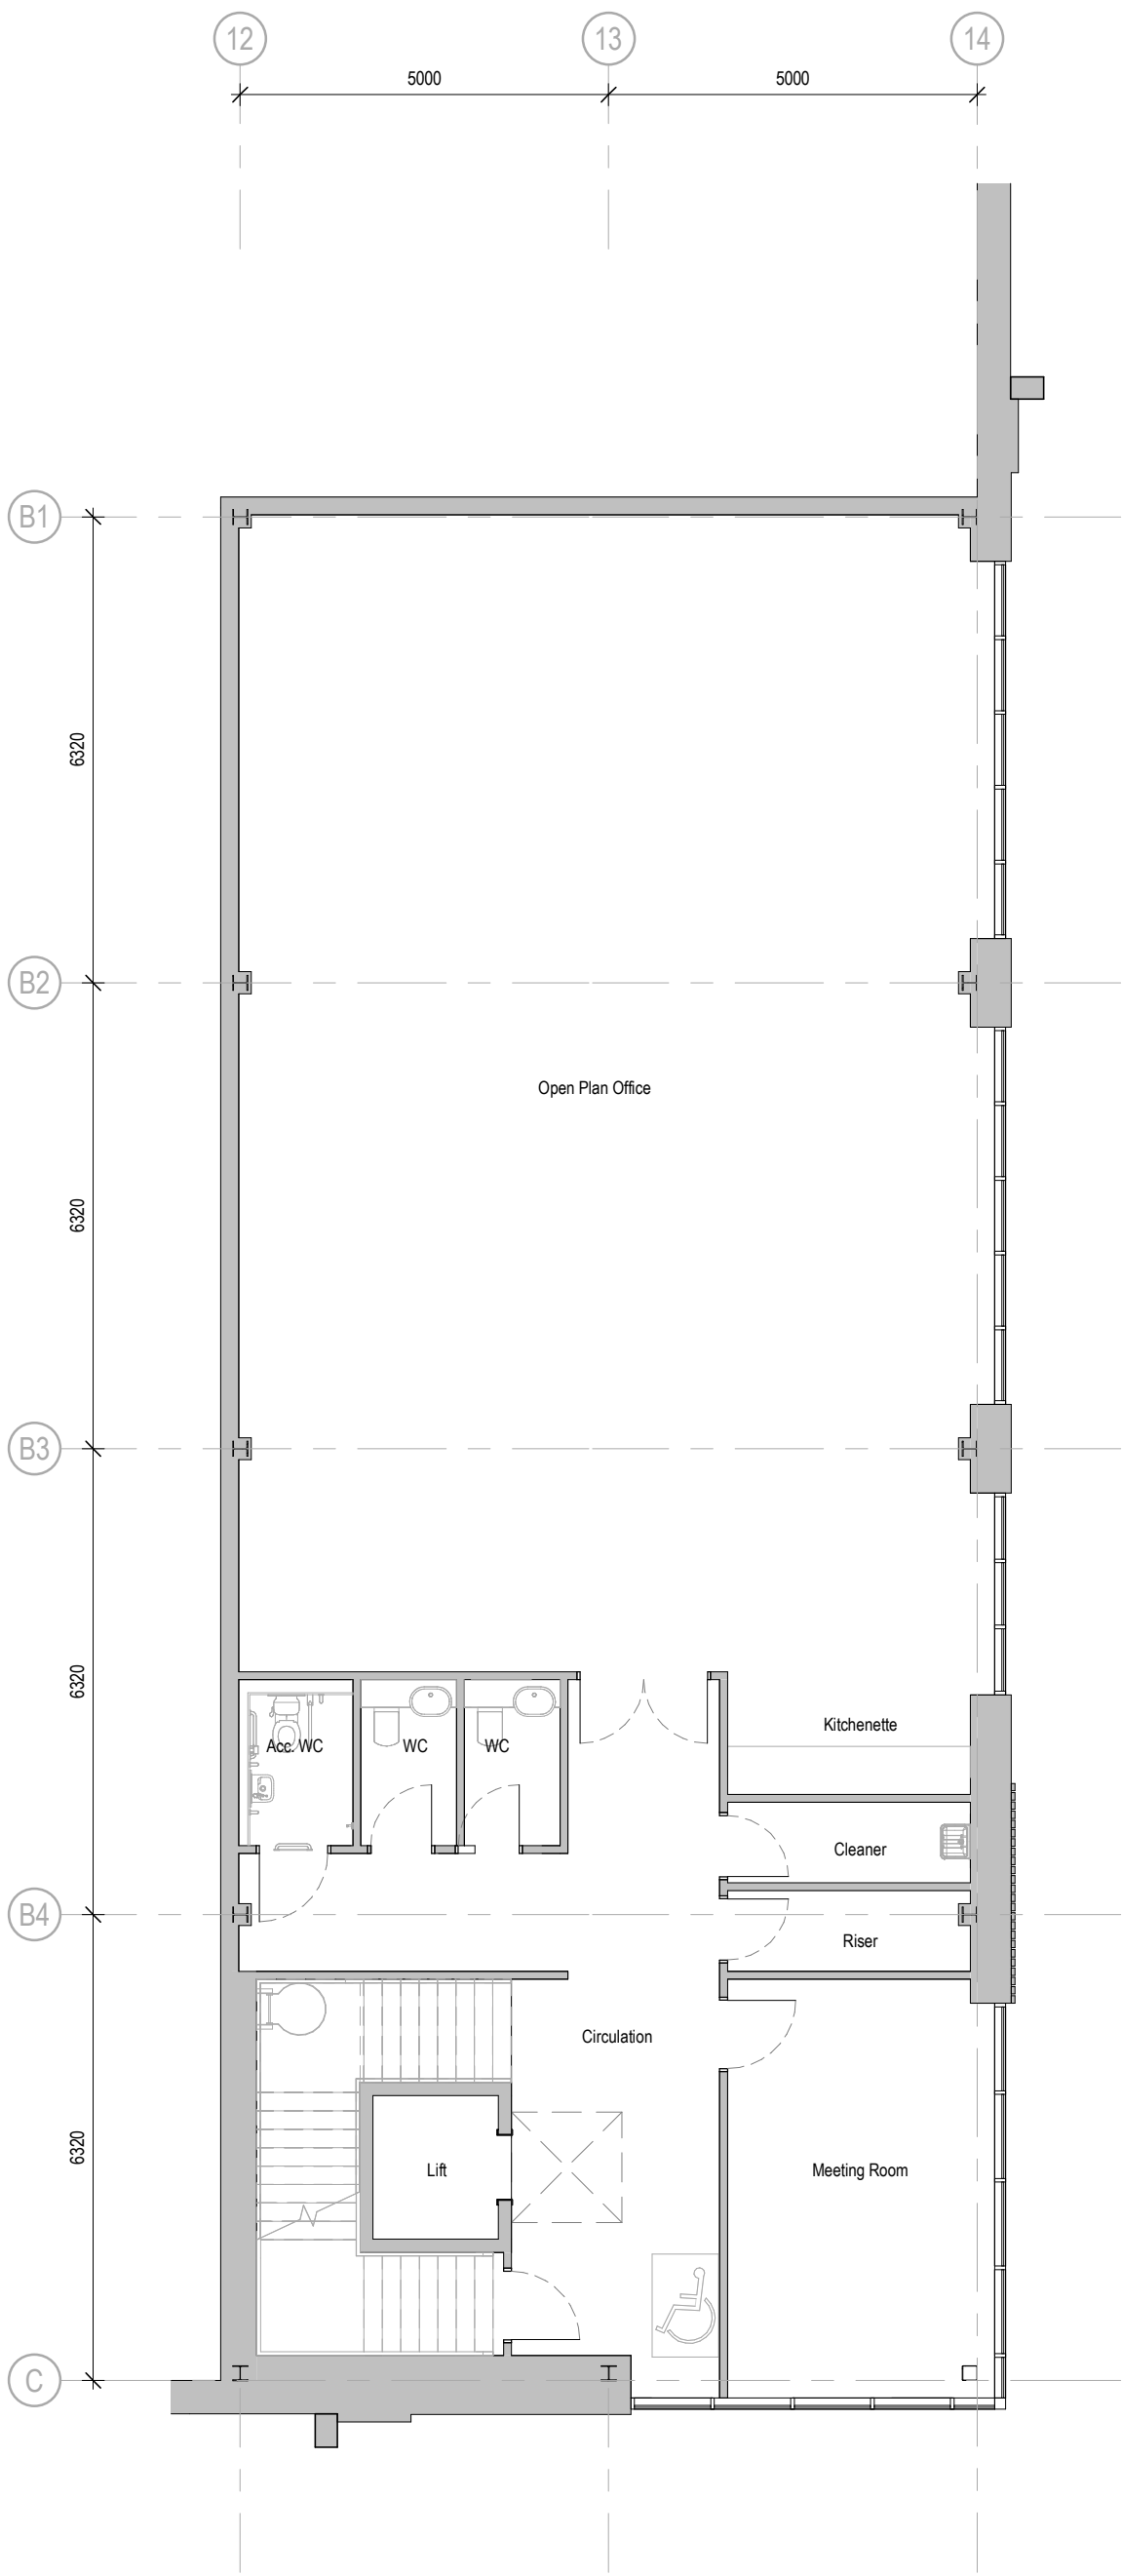

OFFICE PLAN - SECOND FLOOR
1 : 100

Project Name

Land at Junction 22 M1, Cliffe Hill Farm

Employer Project Address

Caddick Developments Limited **Land at Junction 22 M1, Cliffe Hill Farm, Markfield, Leicestershire**

RIBA Workstage Status

3 - Spatial Coordination **A3 - Authorised Stage 3**

Drawn Checked Created Size

JT **DEB** **24.06.25** **A1**

UMC Reference Scale LOD LOI

24473 **1:100** **3** **3**

Document Title

Unit 03 - Proposed Office GA Plans

Document Reference

24473 - UMC - 03MO - ZZ - DR - A - 1002

Revision Note

PLANNING ISSUE

Issue Date Package Current Revision

16.09.25 **PLANNING**