


General Notes


- This document is to be used for the stated purpose only and should not be used for any other.
- Dimensions are all in millimetres, unless stated otherwise.
- It is the recipient's responsibility to print this document to the correct size & scale.
- All relevant drawings and specifications should be read in conjunction with this document.
- Scaling of this document is not recommended.

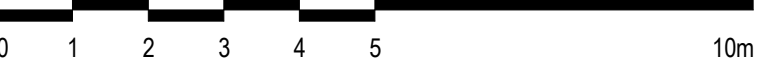


Scale 1:100




KEY PLAN

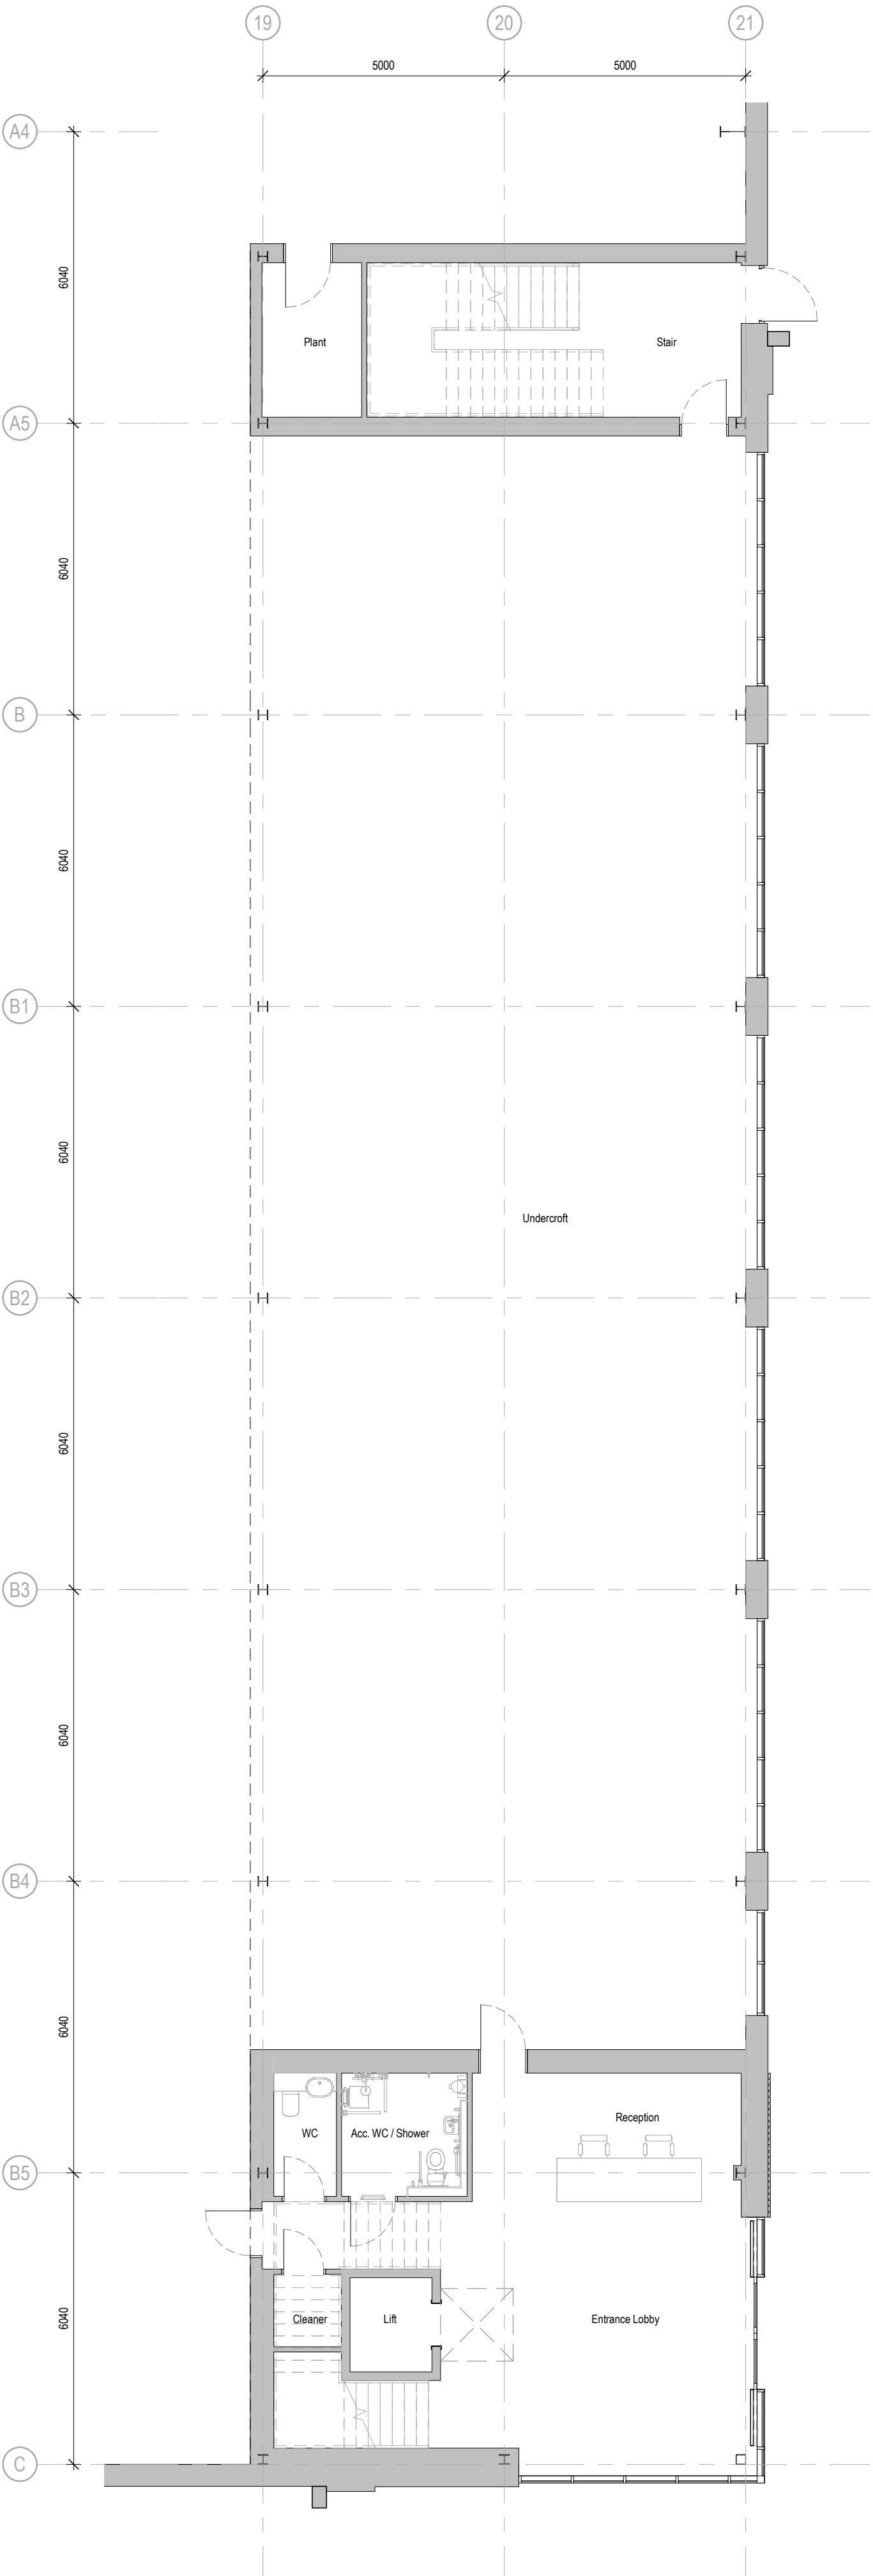

OFFICE PLAN - GROUND FLOOR
1 : 100

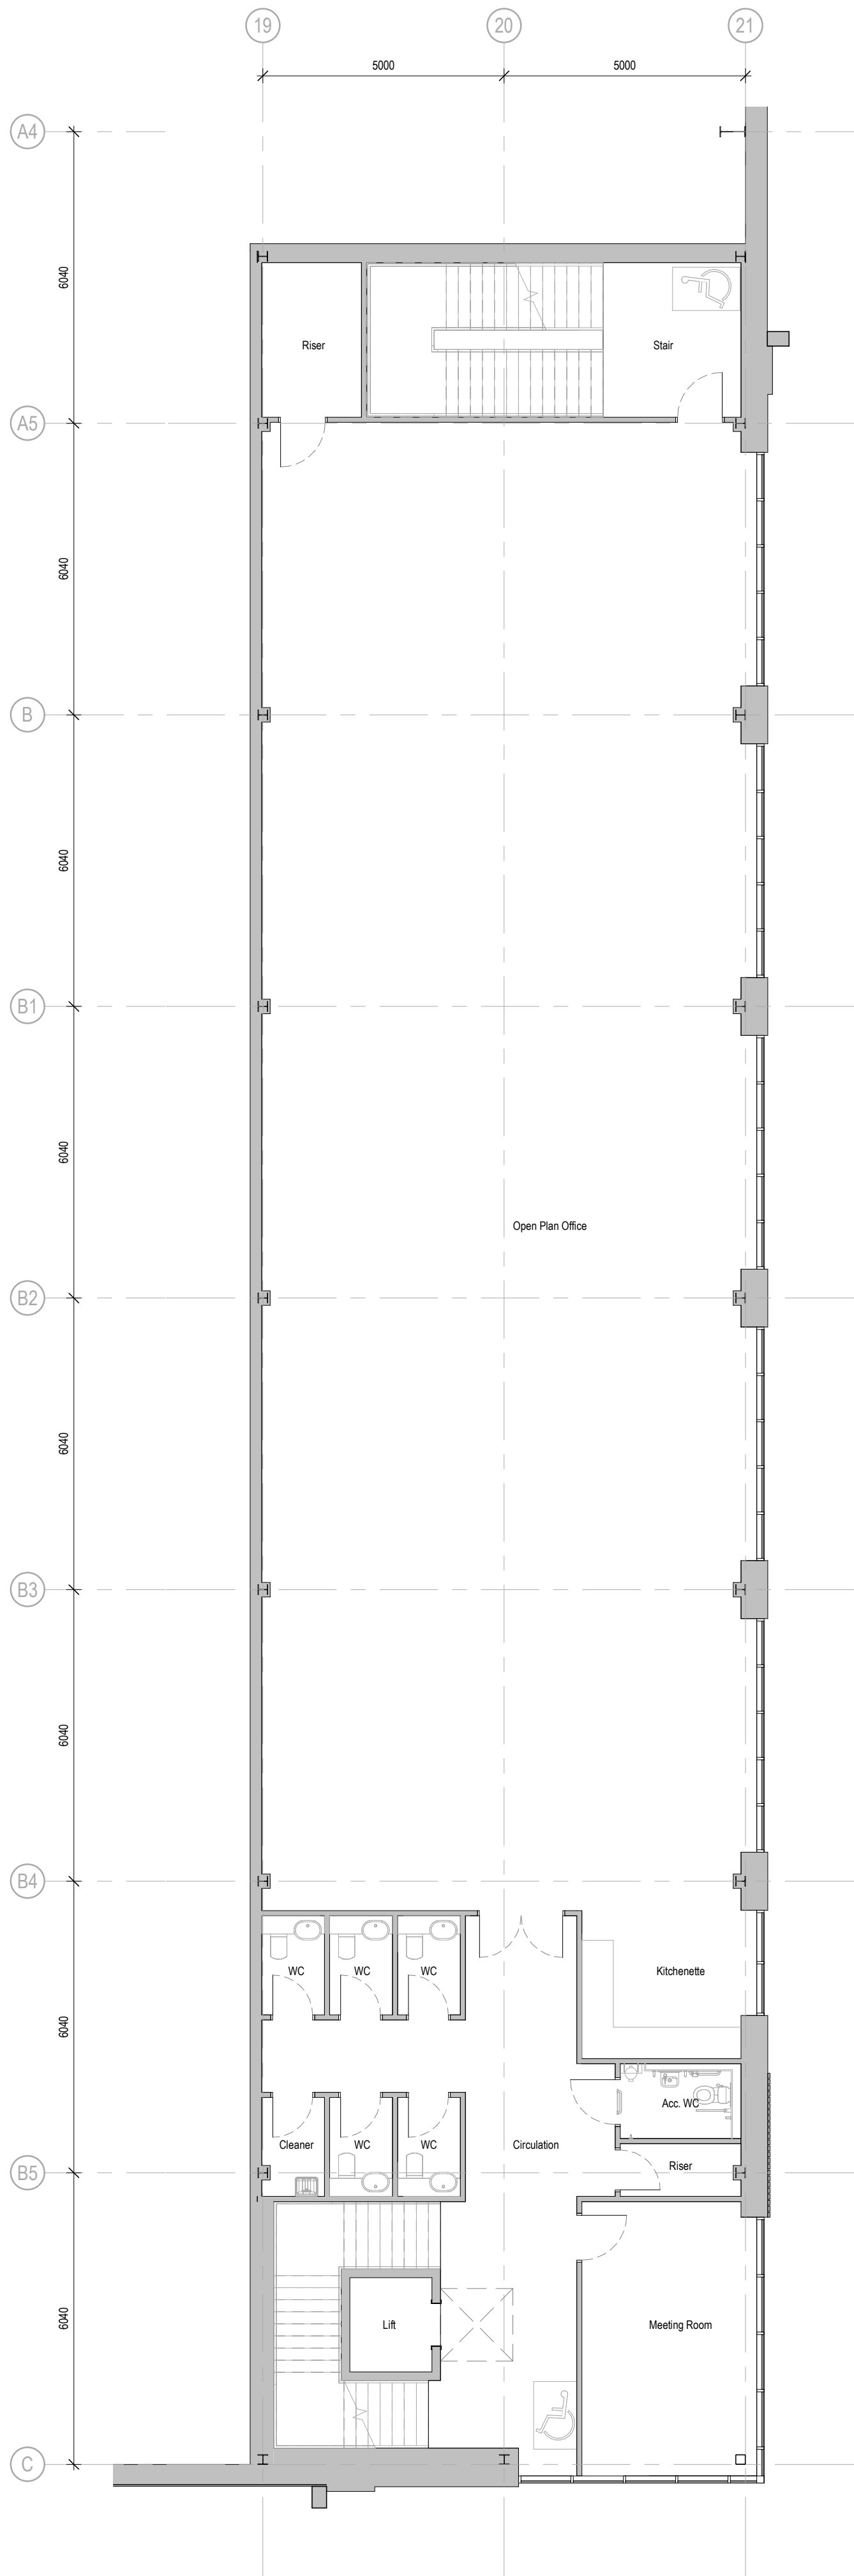

OFFICE PLAN - FIRST FLOOR
1 : 100

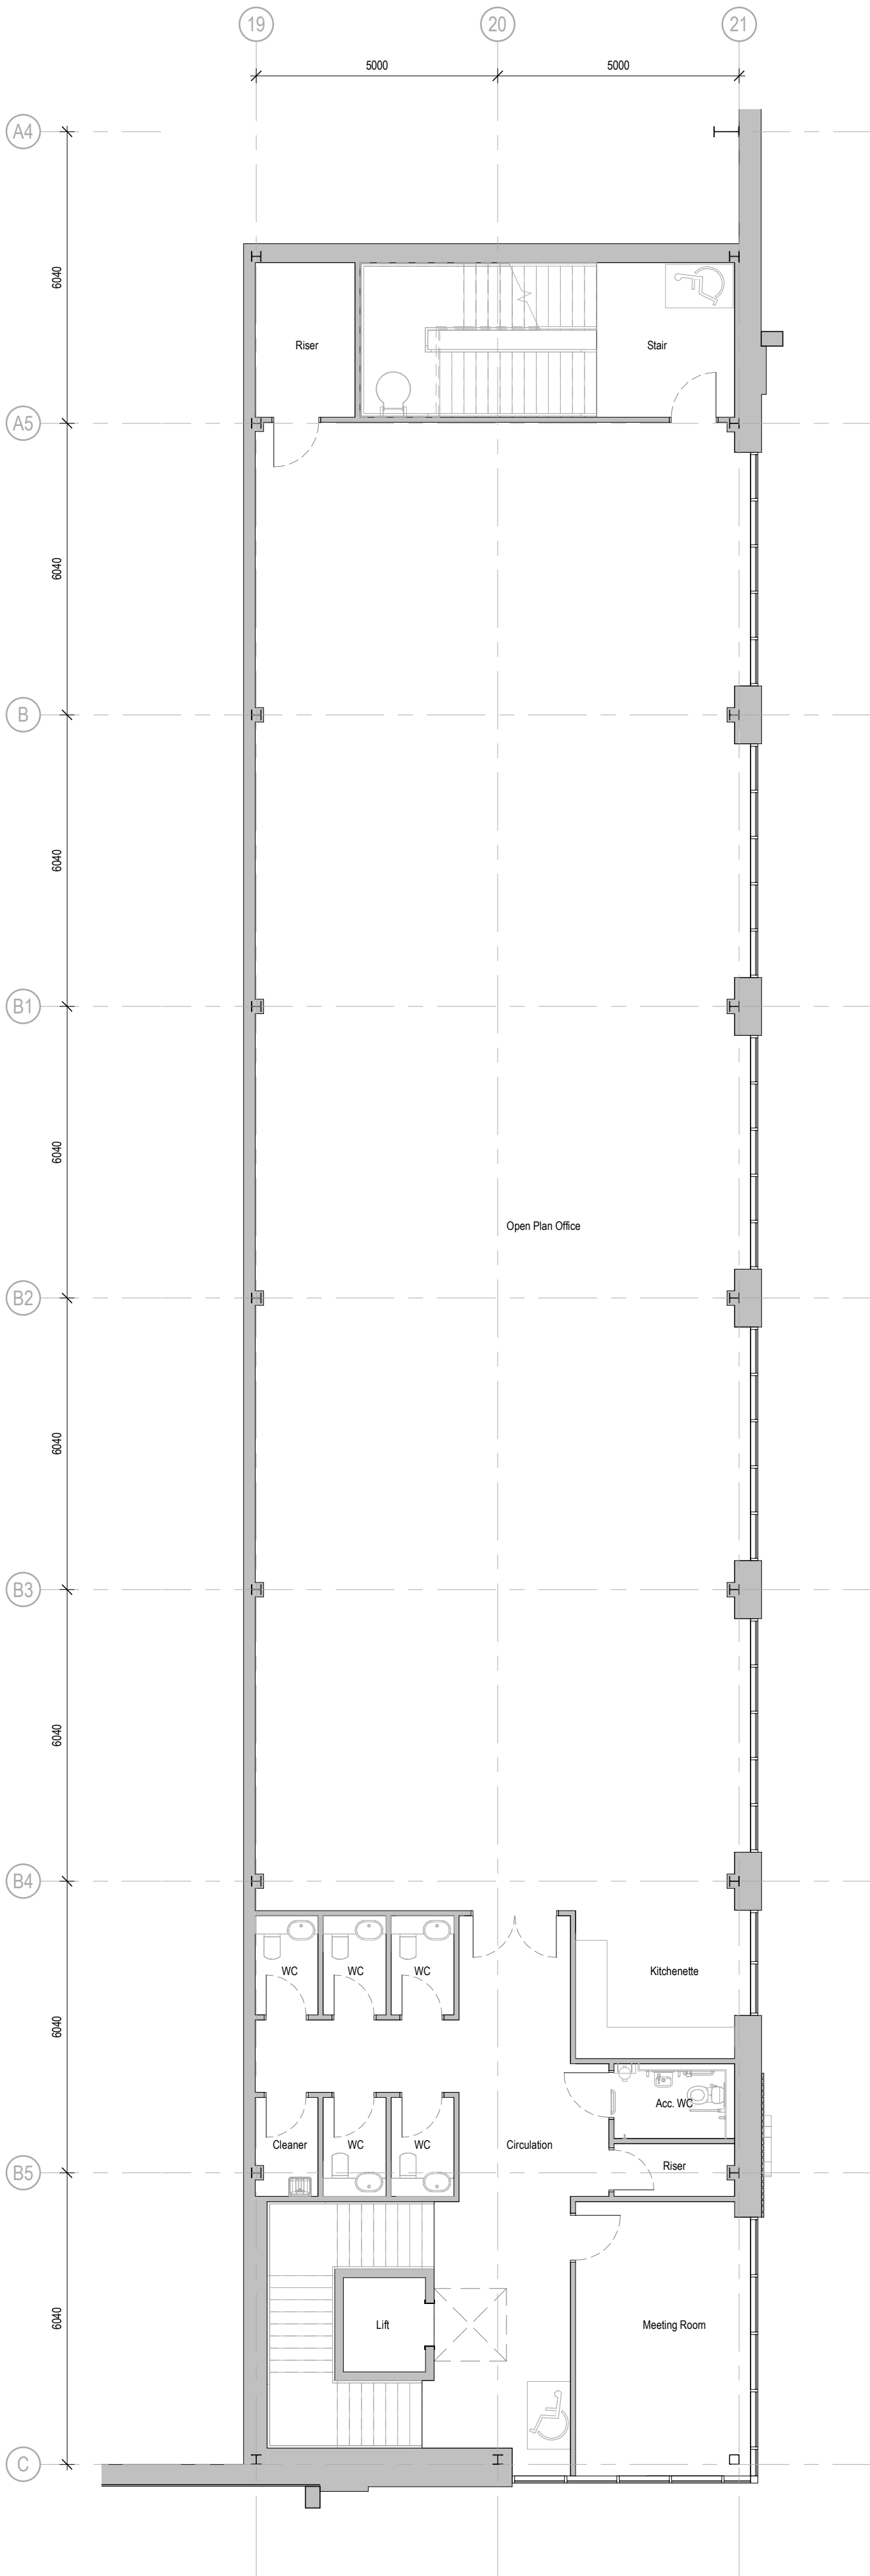

OFFICE PLAN - SECOND FLOOR
1 : 100

Project Name			
Land at Junction 22 M1, Cliffe Hill Farm			
Employer		Project Address	
Caddick Developments Limited		Land at Junction 22 M1, Cliffe Hill Farm, Markfield, Leicestershire	
RIBA Workstage		Status	
3 - Spatial Coordination		A3 - Authorised Stage 3	
Drawn	Checked	Created	Size
JT	DEB	25.06.25	A1
UMC Reference		Scale	LOD LOI
24473		1:100	3 3
Document Title			
Unit 04 - Proposed Office GA Plans			
Document Reference			
24473 - UMC - 04MO - ZZ - DR - A - 1002			
Revision Note			
PLANNING ISSUE			
Issue Date		Package	Current Revision
16.09.25		PLANNING	C02