


General Notes


- This document is to be used for the stated purpose only and should not be used for any other.
- Dimensions are all in millimetres, unless stated otherwise.
- It is the recipient's responsibility to print this document to the correct size & scale.
- All relevant drawings and specifications should be read in conjunction with this document.
- Scaling of this document is not recommended.




Scale 1:100

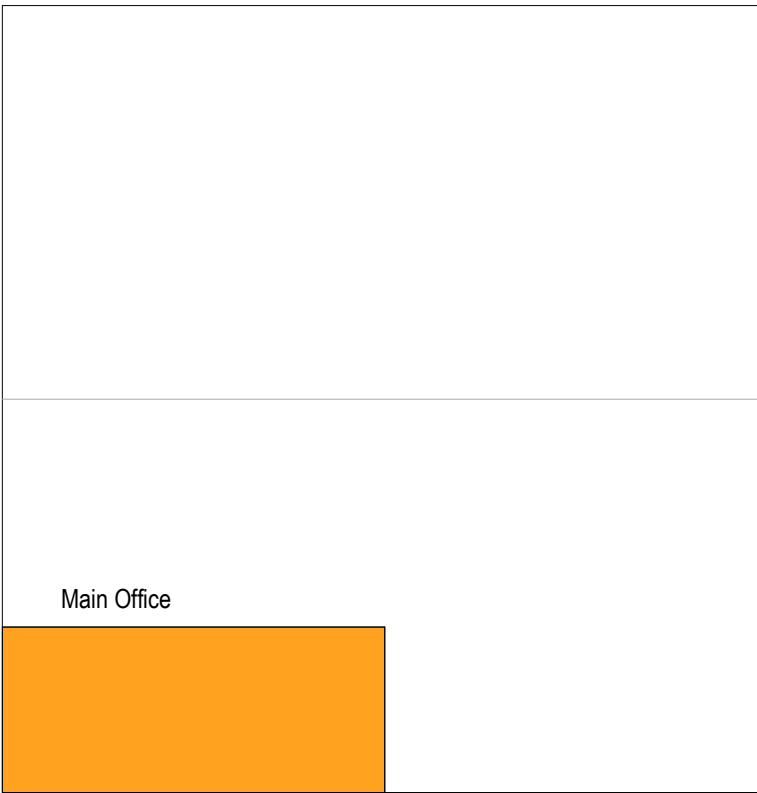

KEY PLAN

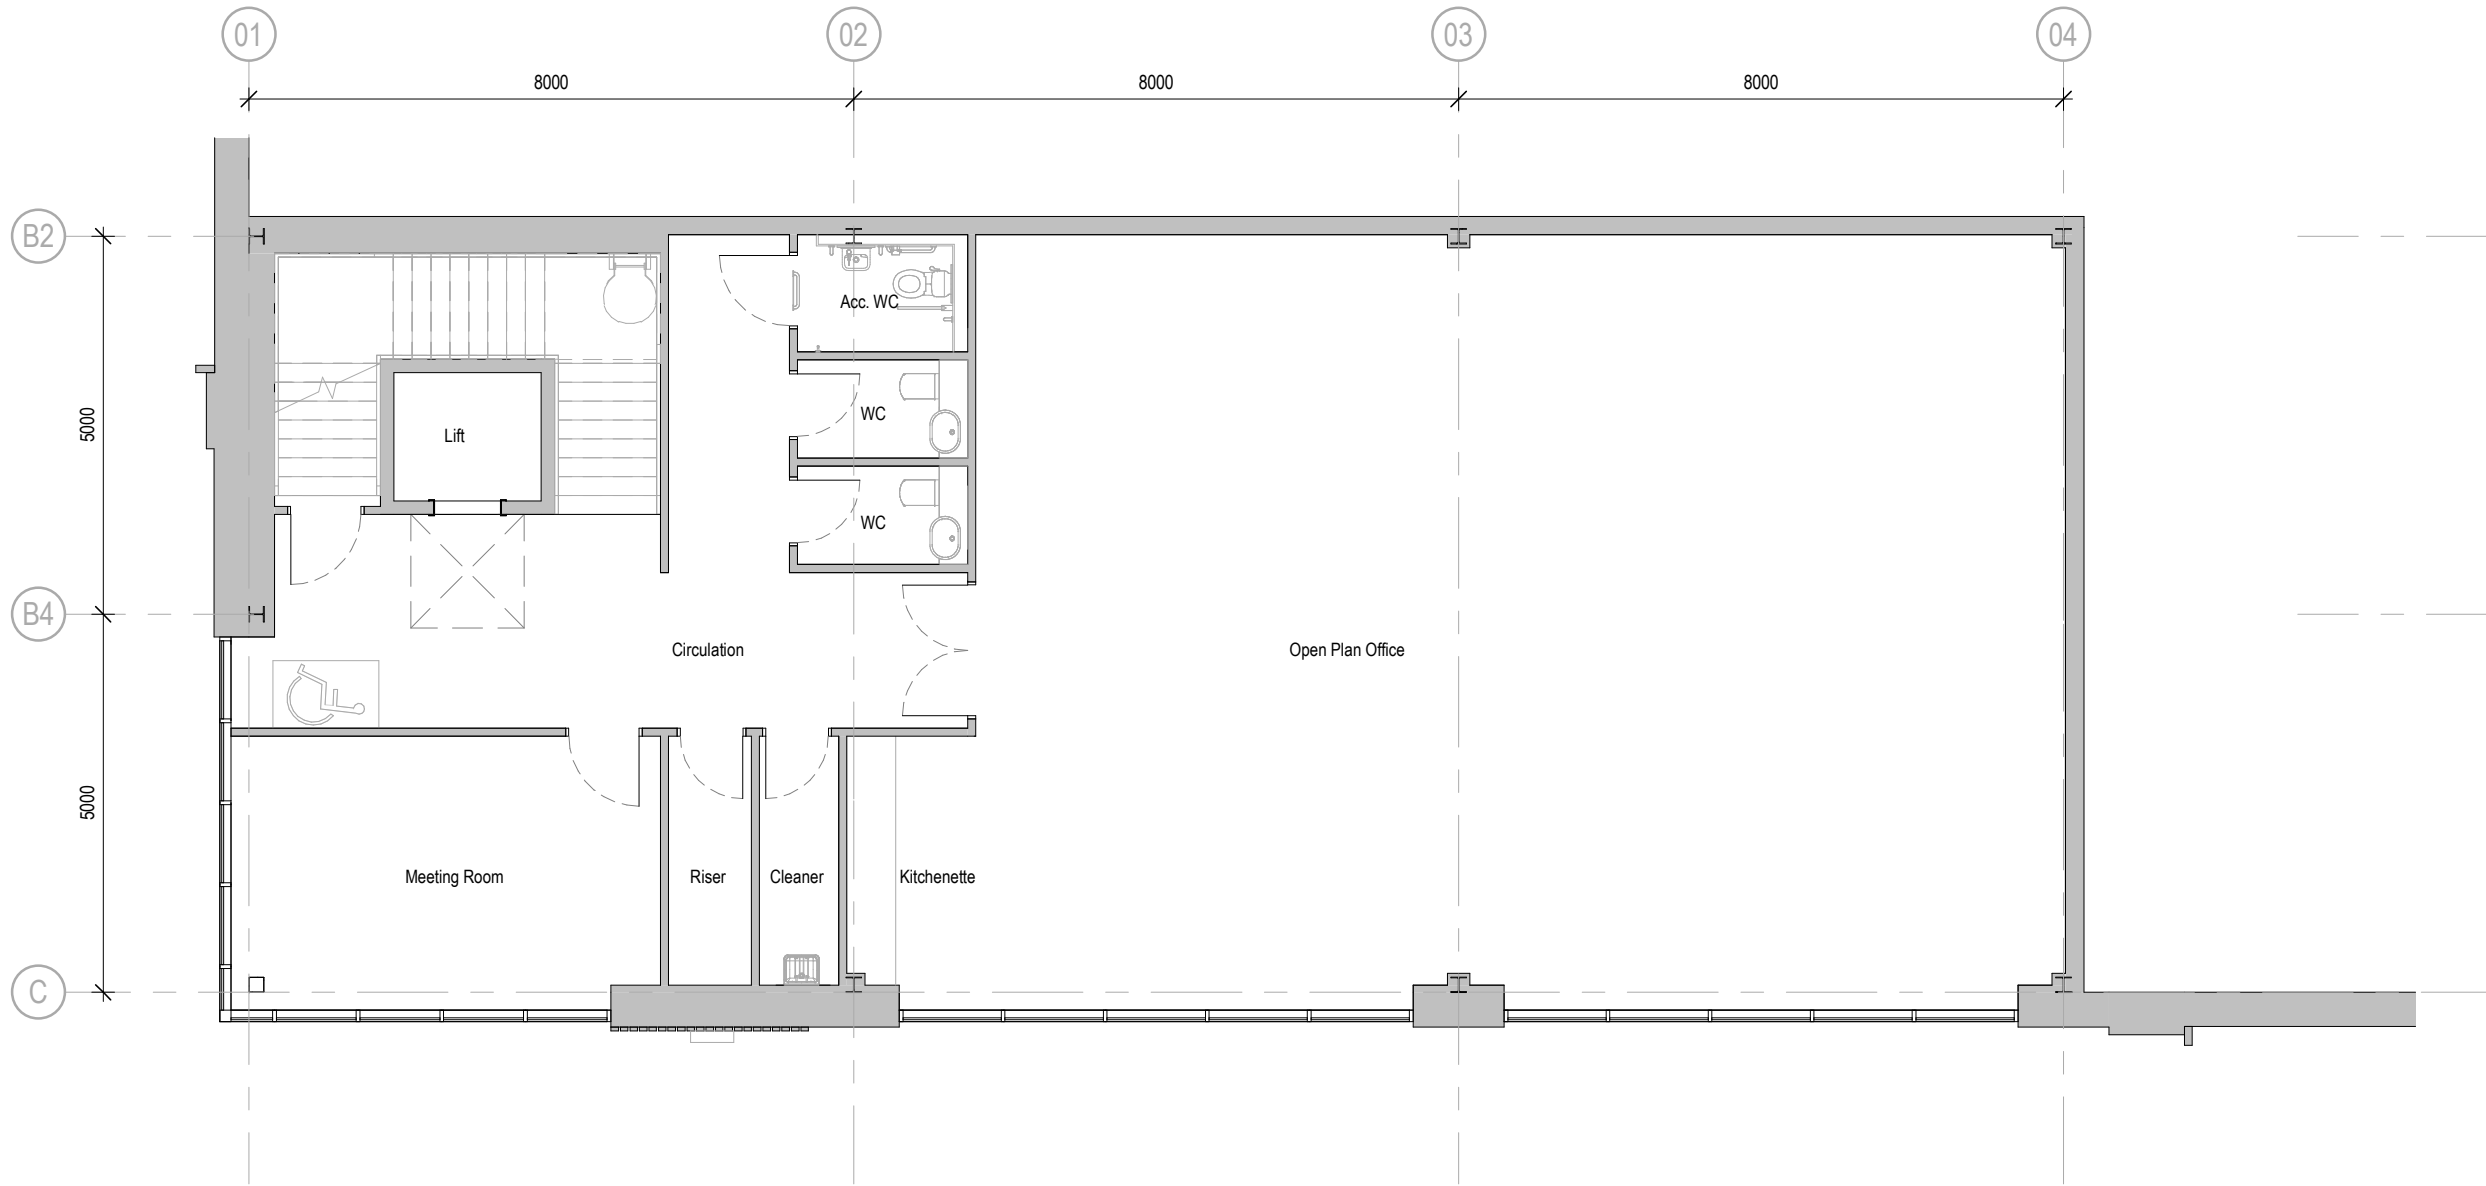

OFFICE PLAN - FIRST FLOOR  
1 : 100

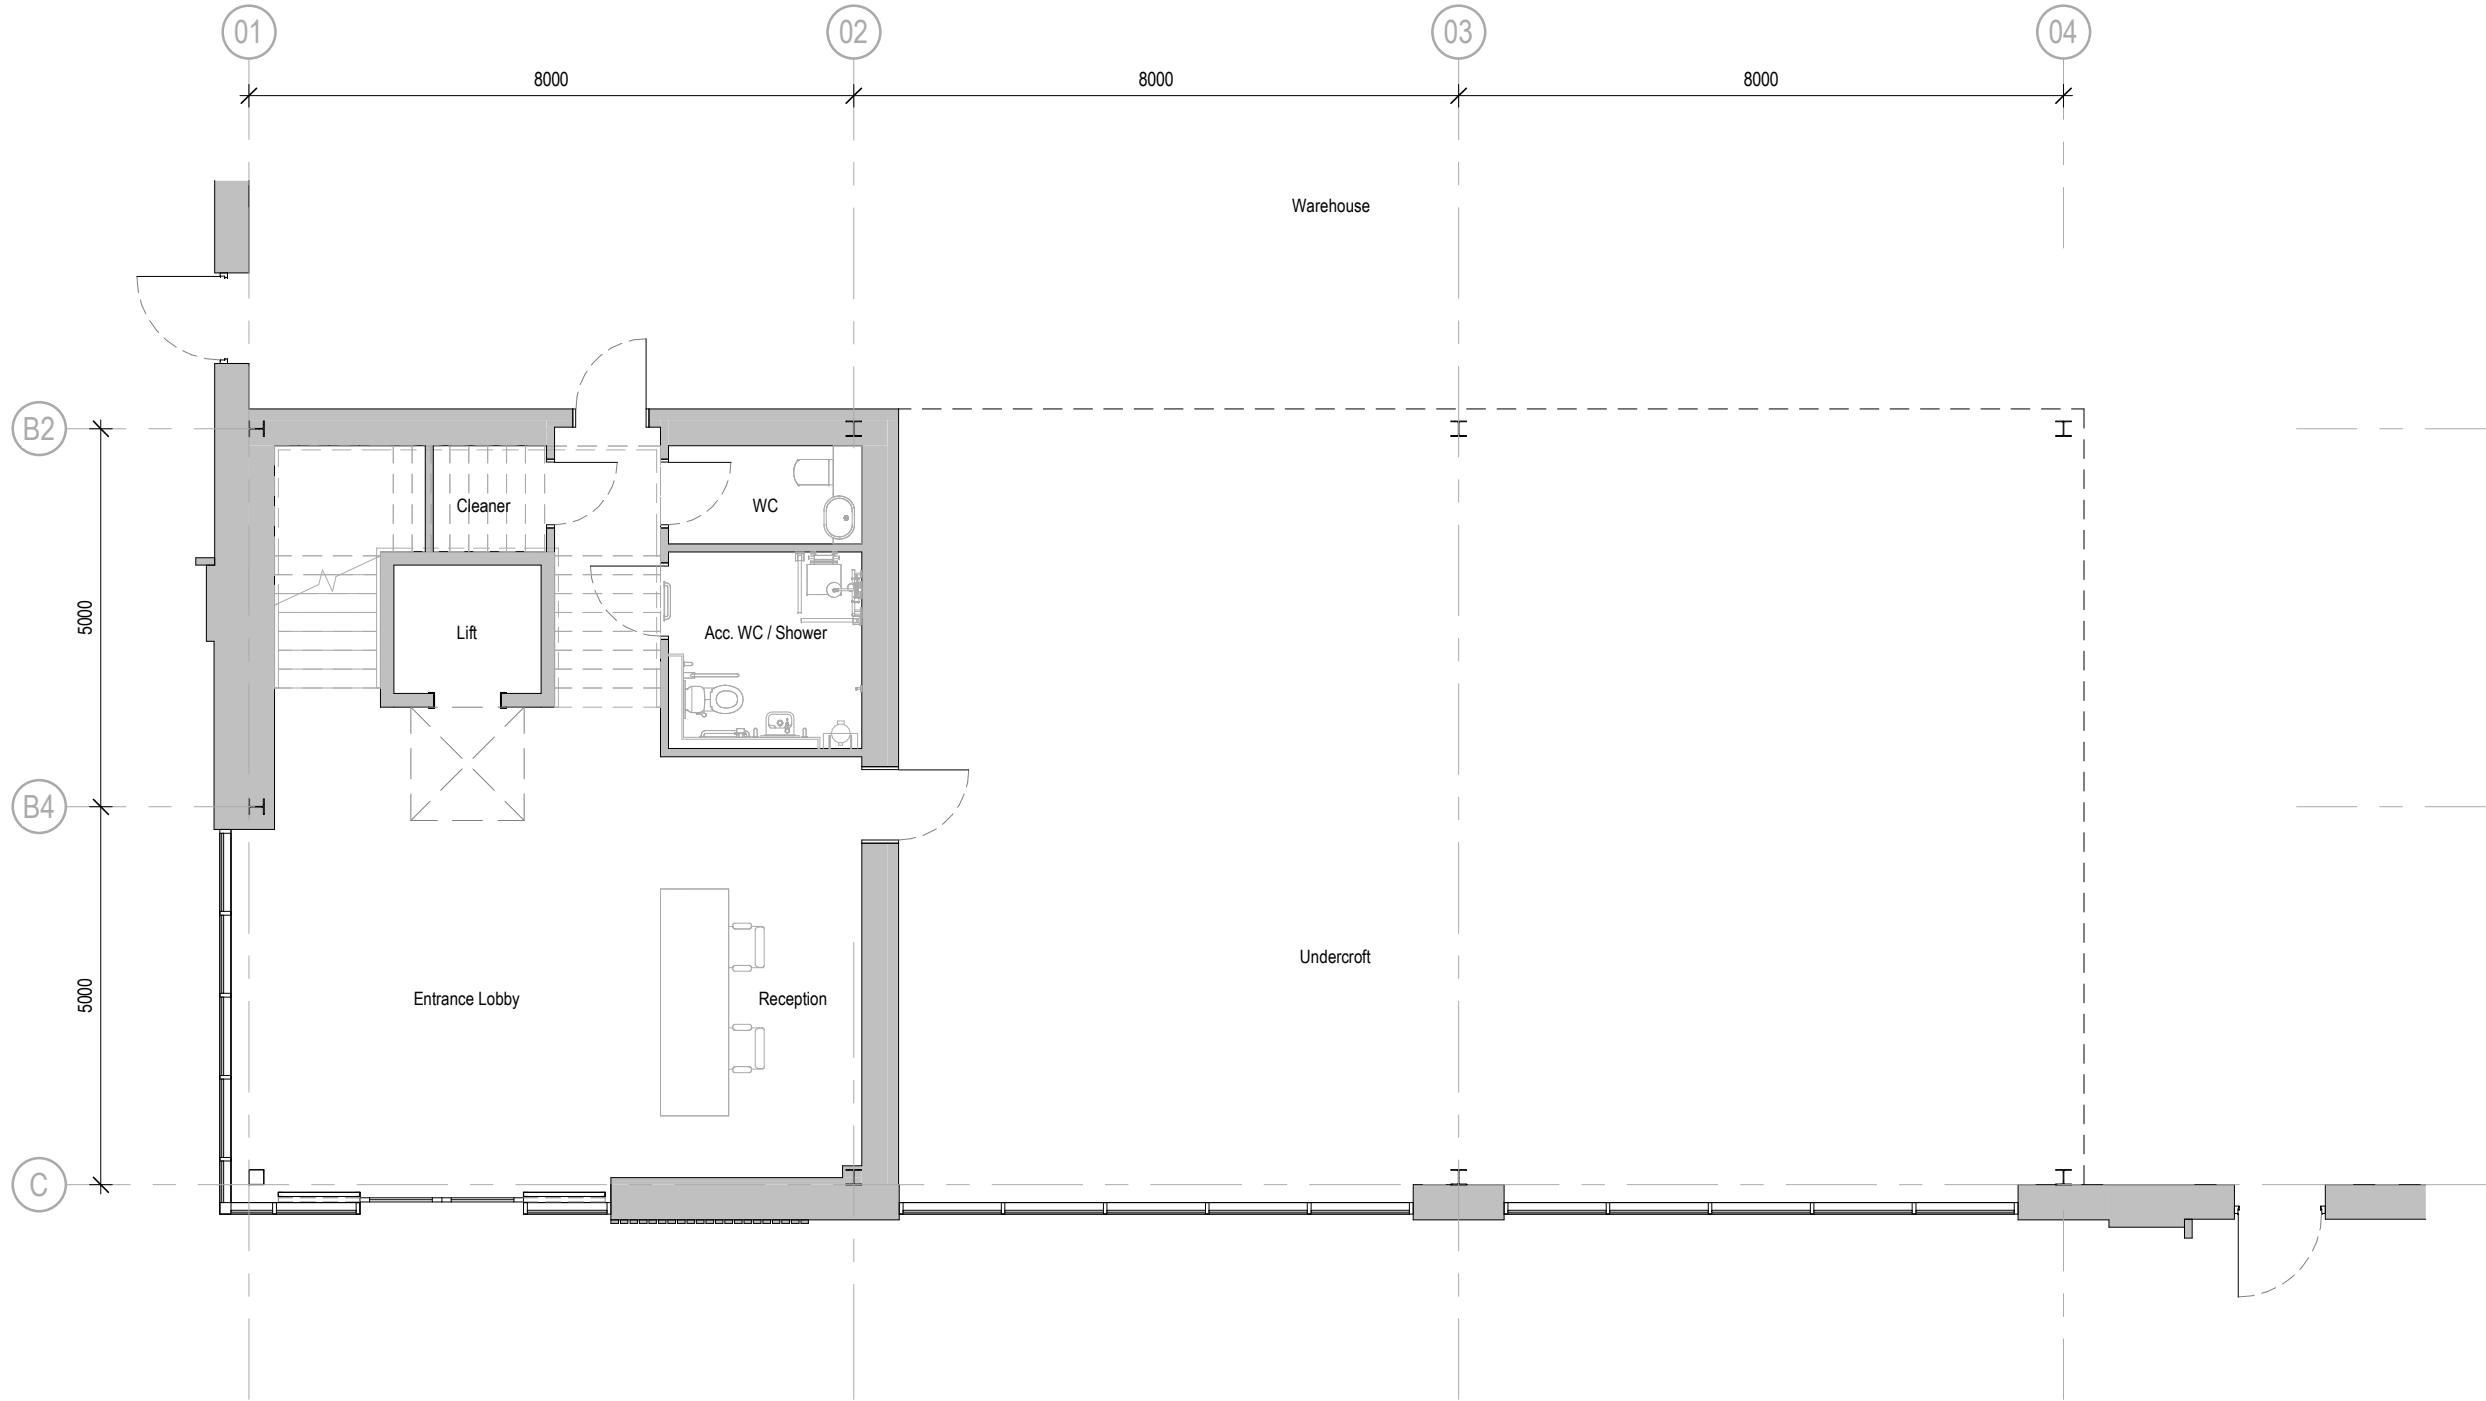

OFFICE PLAN - GROUND FLOOR  
1 : 100

Project Name

Land at Junction 22 M1, Cliffe Hill Farm

|                              |                                                                           |
|------------------------------|---------------------------------------------------------------------------|
| Employer                     | Project Address                                                           |
| Caddick Developments Limited | Land at Junction 22 M1,<br>Cliffe Hill Farm, Markfield,<br>Leicestershire |

|                          |                         |
|--------------------------|-------------------------|
| RIBA Workstage           | Status                  |
| 3 - Spatial Coordination | A3 - Authorised Stage 3 |

|       |         |          |      |
|-------|---------|----------|------|
| Drawn | Checked | Created  | Size |
| JT    | DEB     | 30.06.25 | A1   |

|               |       |     |     |
|---------------|-------|-----|-----|
| UMC Reference | Scale | LOD | LOI |
| 24473         | 1:100 | 3   | 3   |

Document Title

Unit 06 - Proposed Office GA Plans

Document Reference

24473 - UMC - 06MO - ZZ - DR - A - 1002

Revision Note

PLANNING ISSUE

|            |          |                  |
|------------|----------|------------------|
| Issue Date | Package  | Current Revision |
| 16.09.25   | PLANNING |                  |