


General Notes


- This document is to be used for the stated purpose only and should not be used for any other.
- Dimensions are all in millimetres, unless stated otherwise.
- It is the recipient's responsibility to print this document to the correct size & scale.
- All relevant drawings and specifications should be read in conjunction with this document.
- Scaling of this document is not recommended.




Scale 1:250

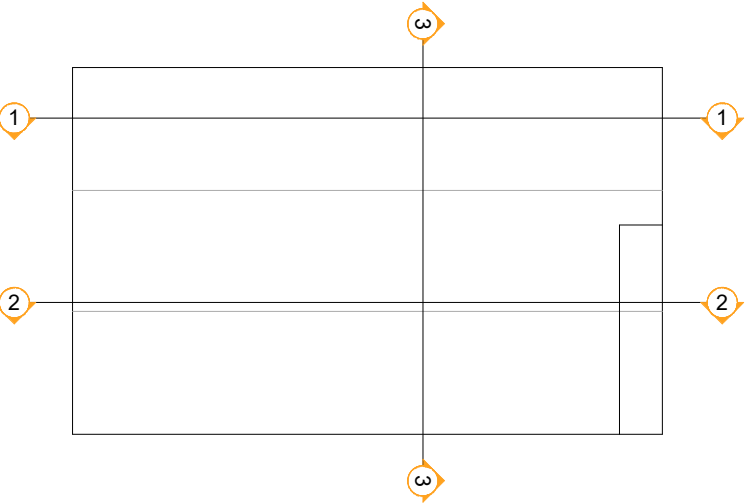


KEY PLAN

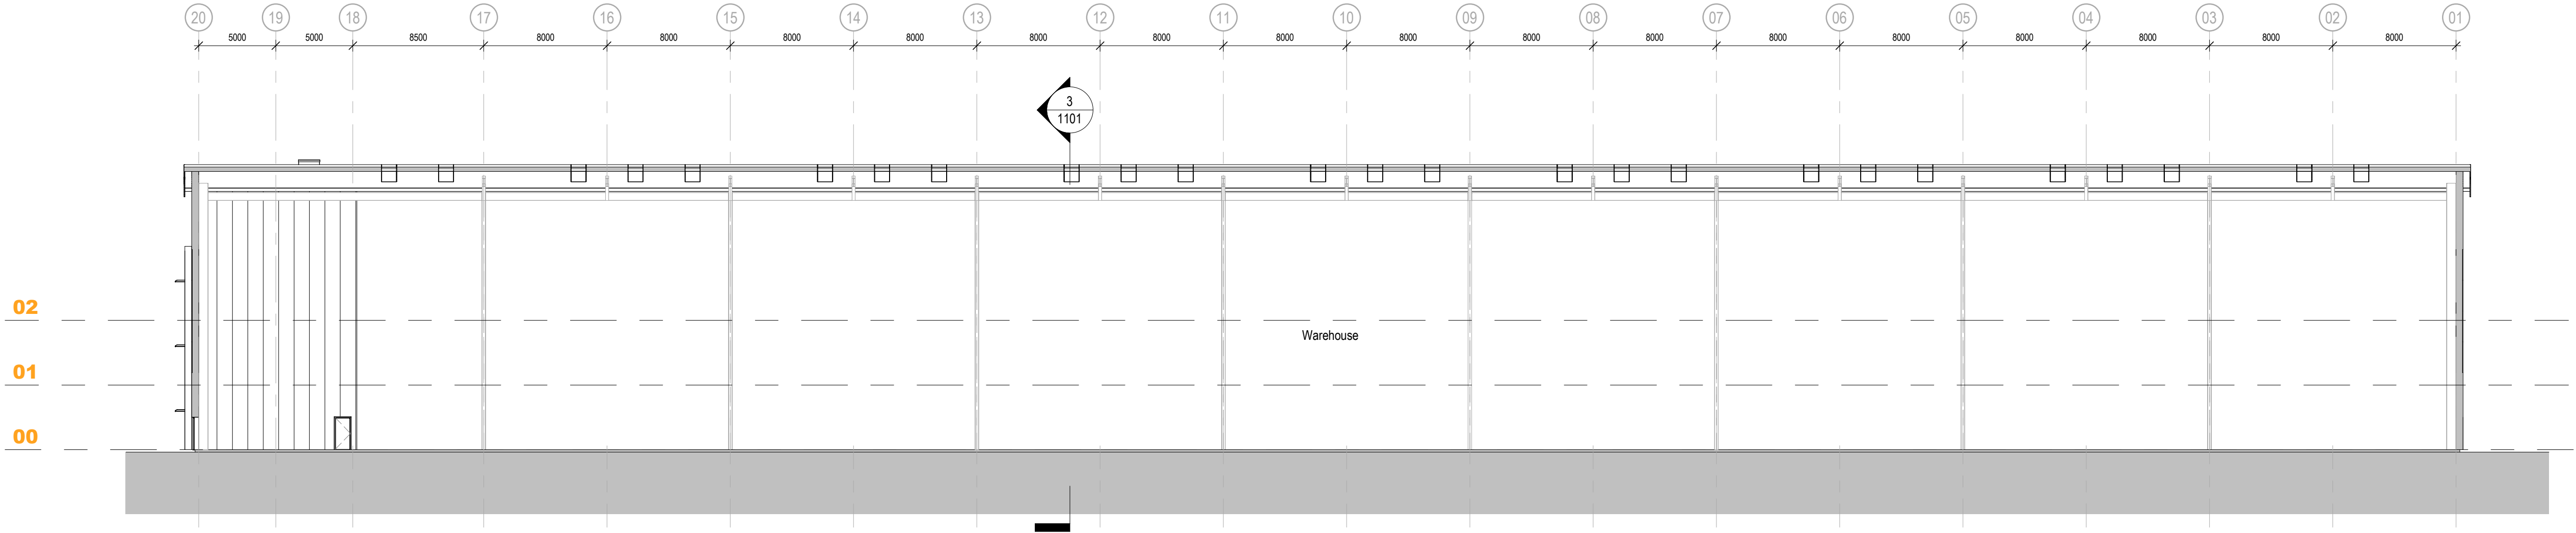

1: GA SECTION 1
1 : 250

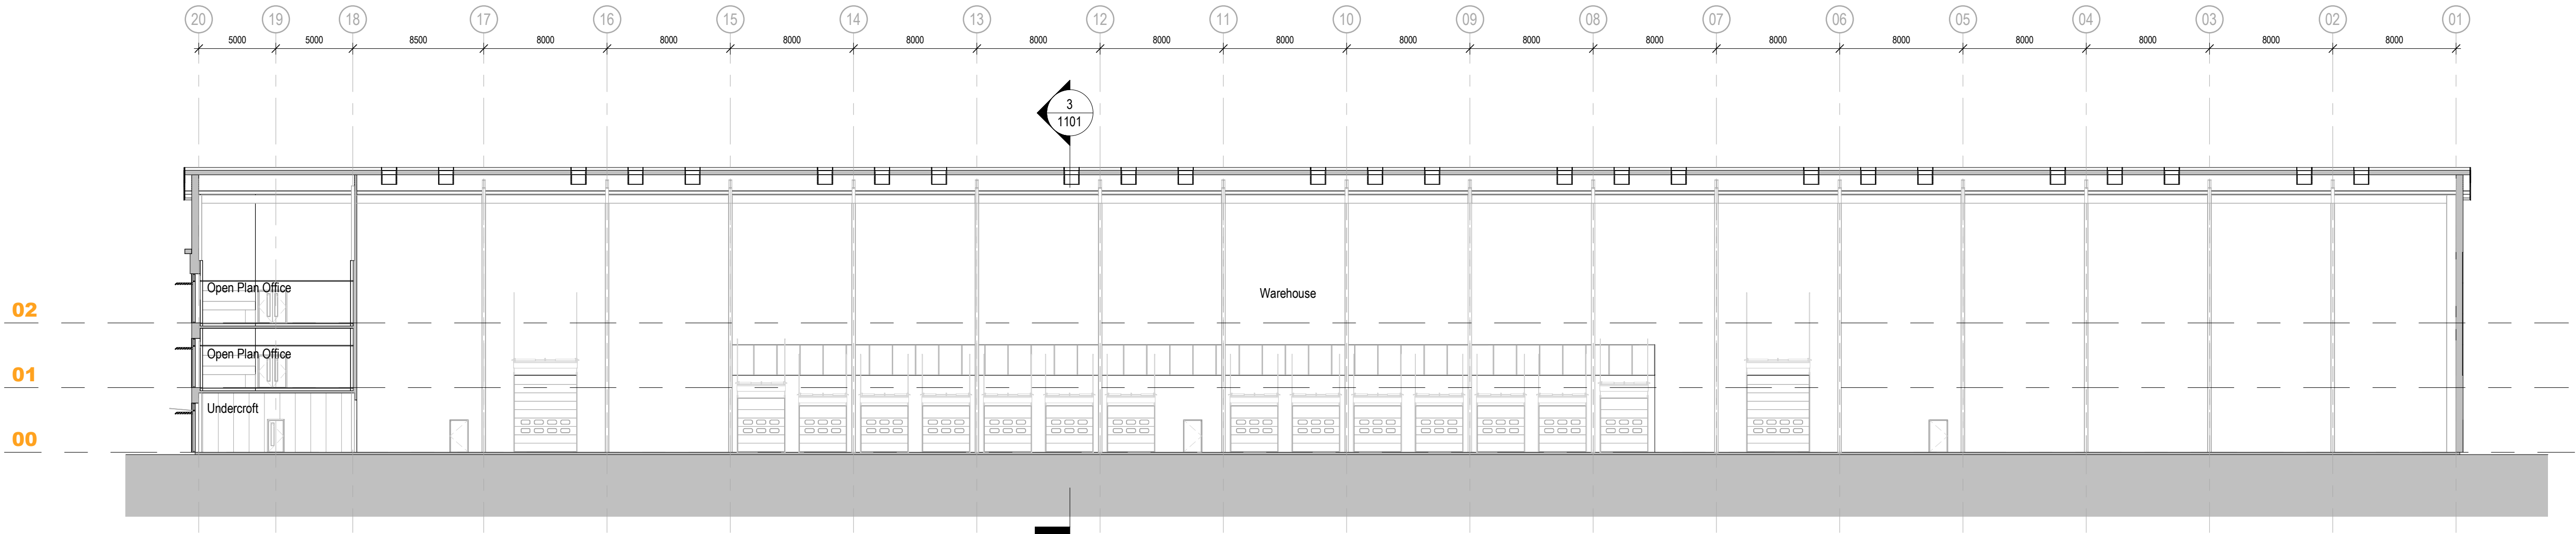

2: GA SECTION 2
1 : 250

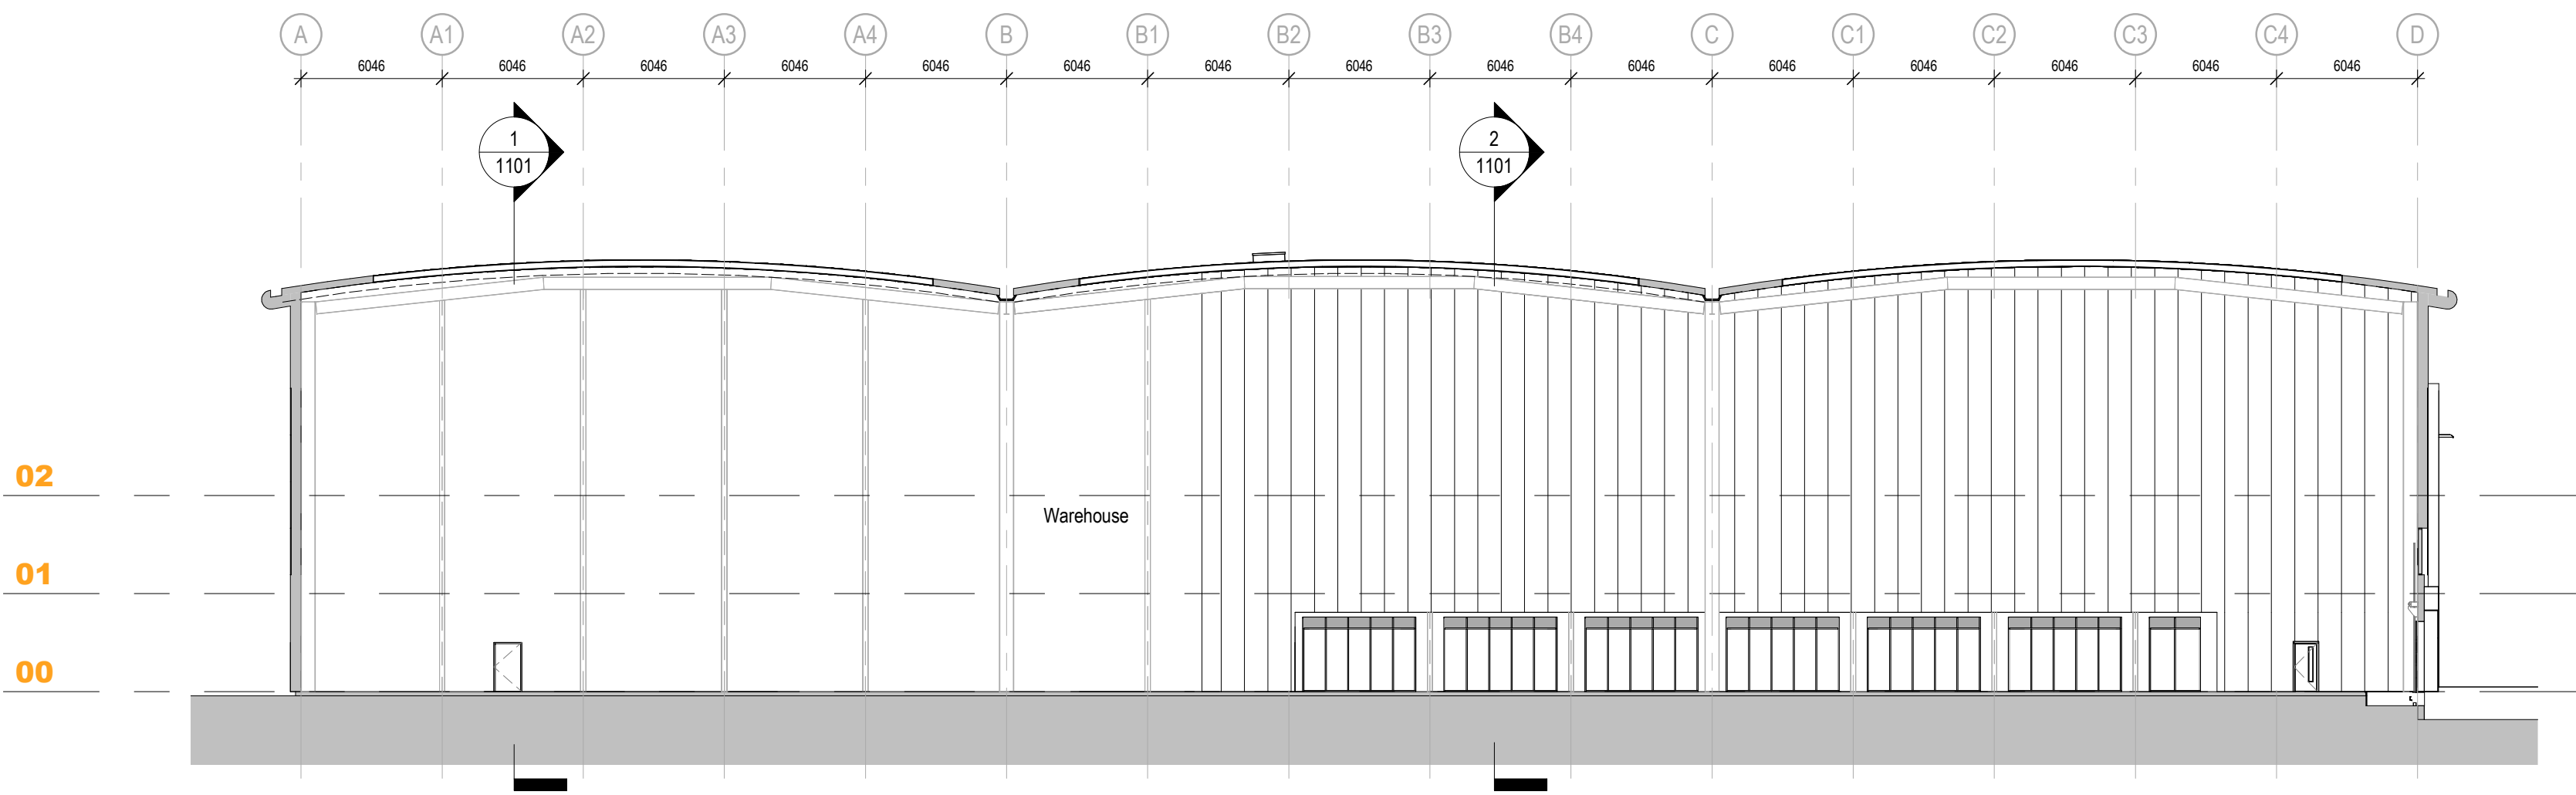

3: GA SECTION 3
1 : 250

Project Name			
Land at Junction 22 M1, Cliffe Hill Farm			
Employer		Project Address	
Caddick Developments Limited		Land at Junction 22 M1, Cliffe Hill Farm, Markfield, Leicestershire	
RIBA Workstage		Status	
3 - Spatial Coordination		A3 - Authorised Stage 3	
Drawn	Checked	Created	Size
JT	DEB	20.06.25	A1
UMC Reference		Scale	LOD LOI
24473		1: 250	3 3
Document Title			
Unit 01 - Proposed Building Sections			
Document Reference			
24473 - UMC - 0100 - ZZ - DR - A - 1101			
Revision Note			
PLANNING ISSUE			
Issue Date Package Current Revision			
16.09.25 PLANNING			
C02			