



General Notes

- This document is to be used for the stated purpose only and should not be used for any other.
- Dimensions are all in millimetres, unless stated otherwise.
- It is the recipient's responsibility to print this document to the correct size & scale.
- All element changes and specifications should be made in consultation with the architect.
- Quality of the document is not recommended.


0 2.5 5 7.5 10 12.5 25m
Scale 1:250

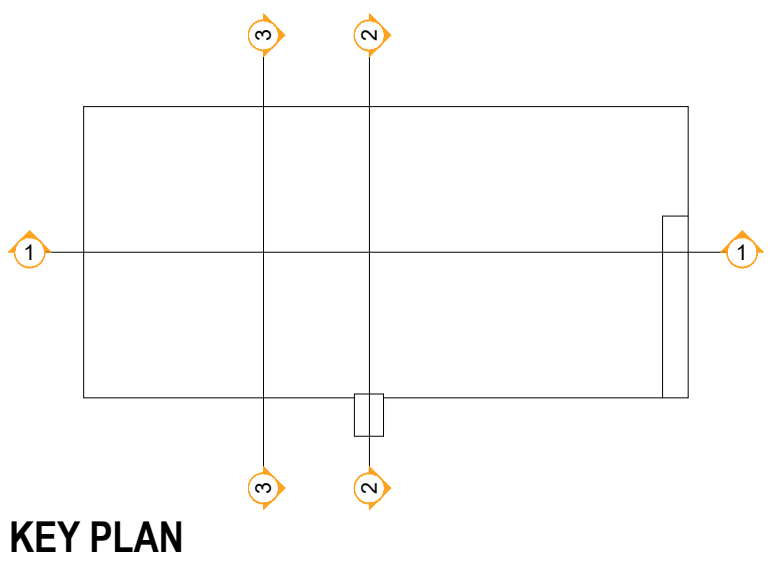


KEY PLAN

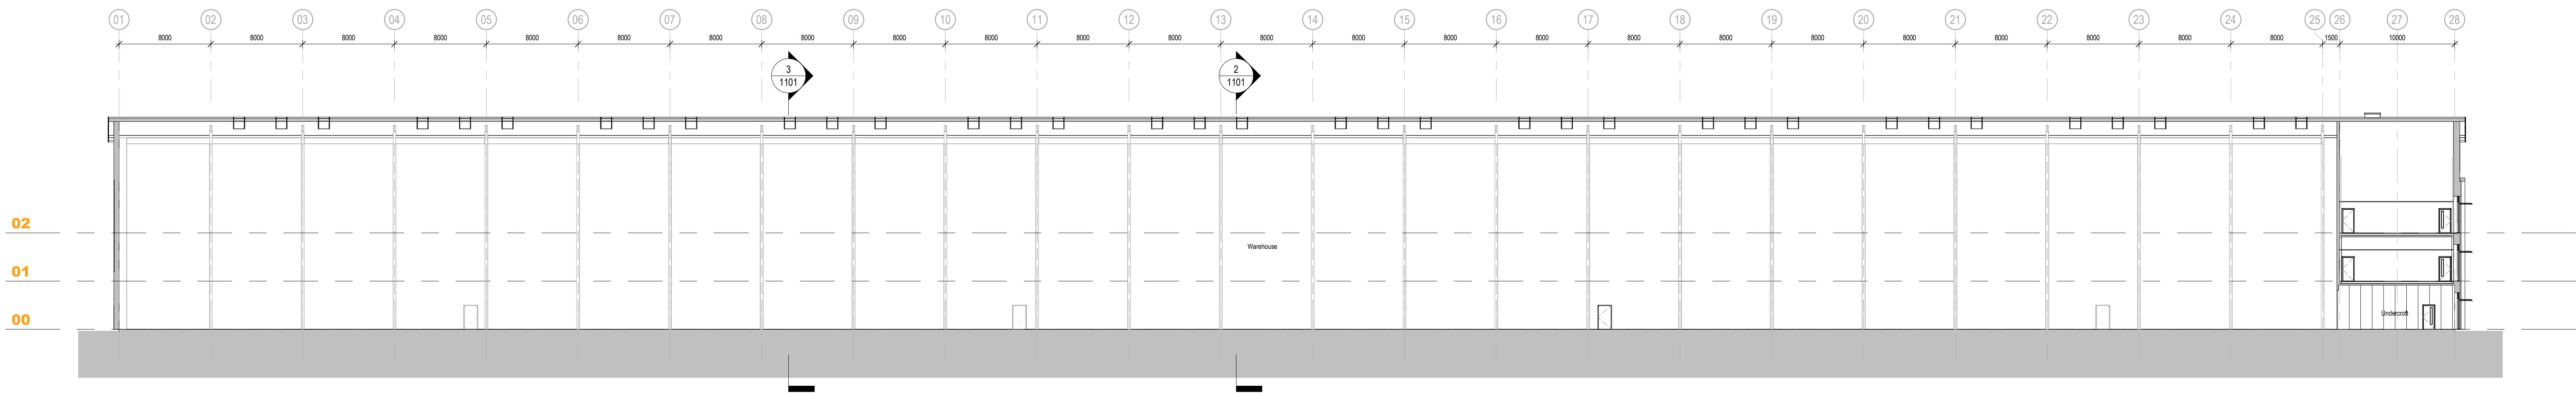

1: BUILDING SECTION 1
1 : 250

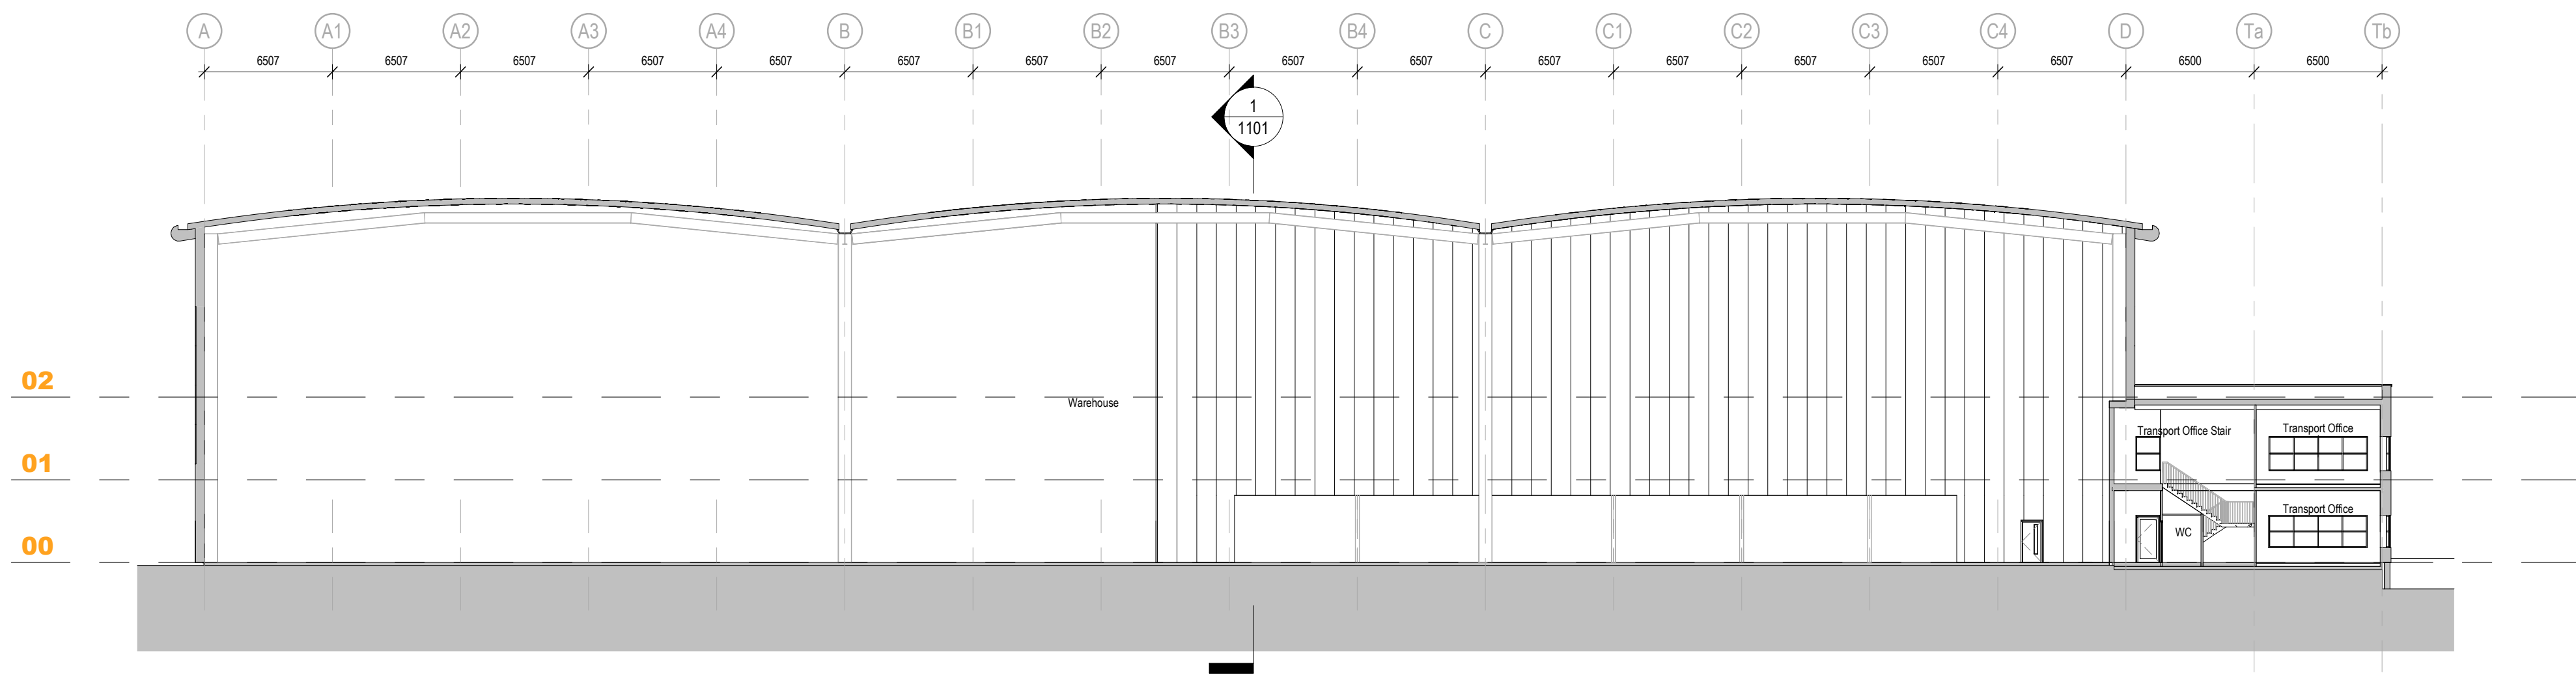

2: BUILDING SECTION 2
1 : 250

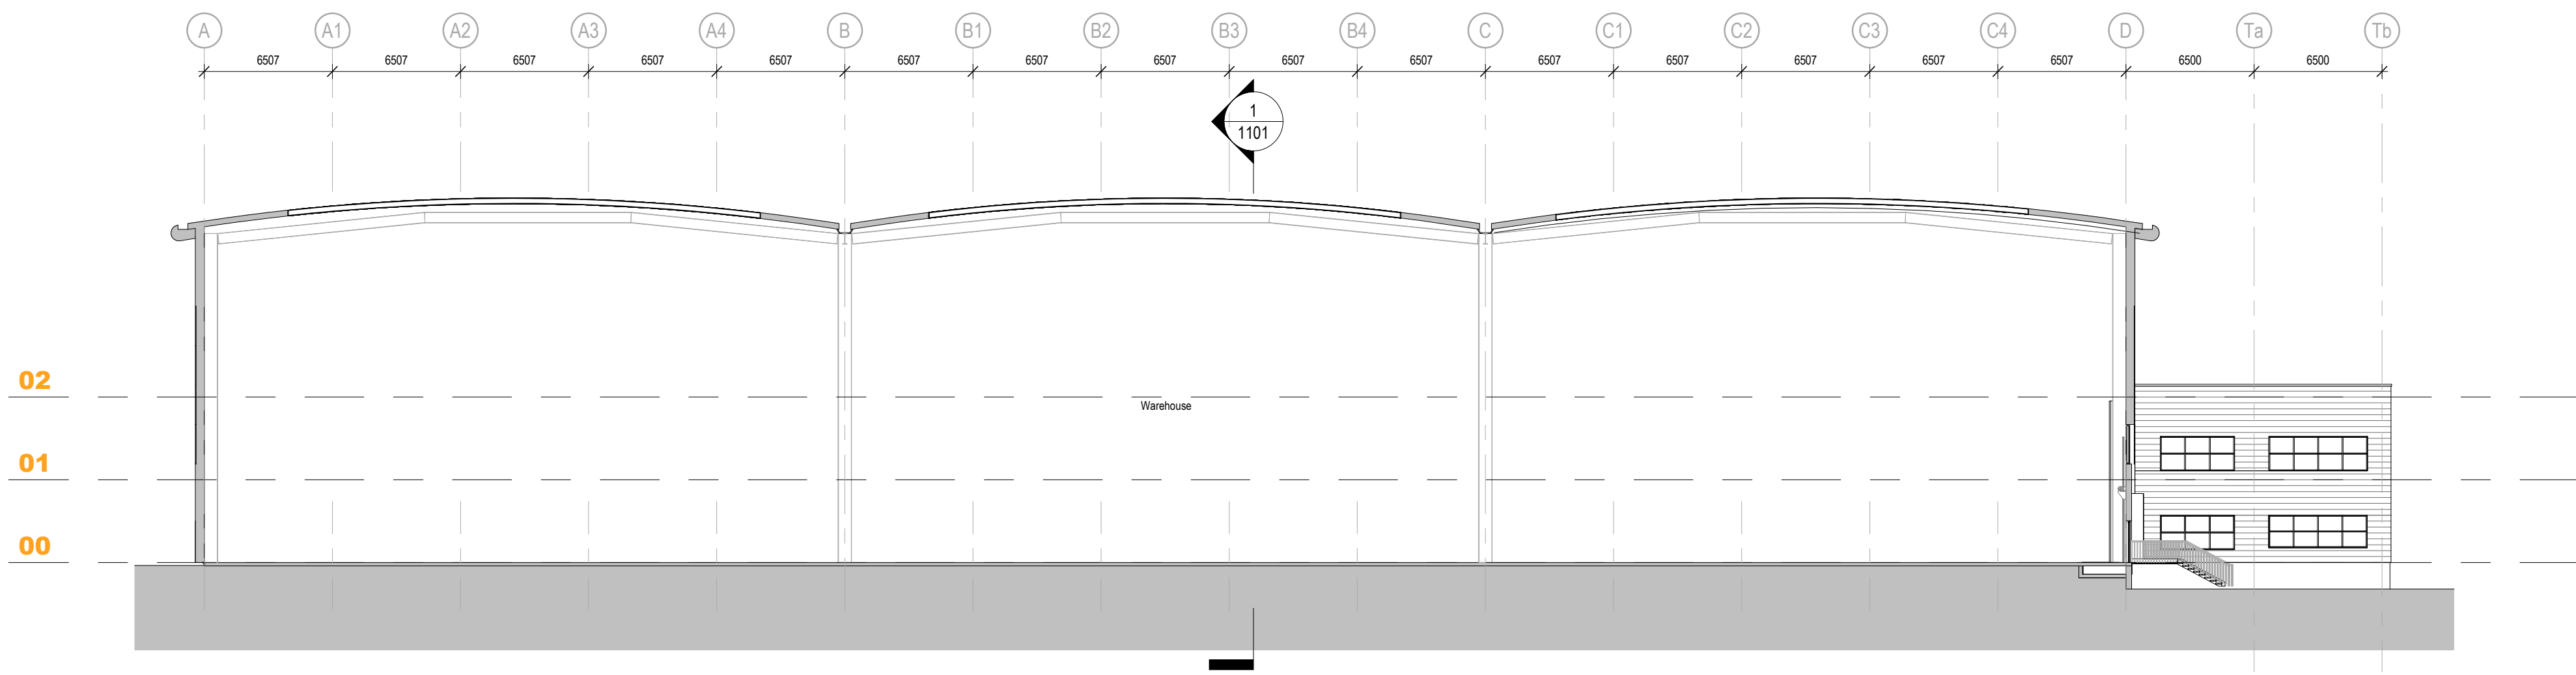

3: BUILDING SECTION 3
1 : 250

Project Name

Land at Junction 22 M1, Cliffe Hill Farm

Employer		Project Address		
Caddick Developments Limited		Land at Junction 22 M1, Cliffe Hill Farm, Markfield, Leicestershire		
RIBA Workstage		Status		
3 - Spatial Coordination		A3 - Authorised Stage 3		
Drawn	Checked	Created	Size	
JT	DEB	03.06.25	A0	
UMC Reference	Scale	LOD	LOI	
24473	1: 250	3	3	

Document Title

Unit 02 - Proposed Building Sections

Document Reference

24473 - UMC - 0200 - ZZ - DR - A - 1101

Revision Note

PLANNING ISSUE