


General Notes


- This document is to be used for the stated purpose only and should not be used for any other.
- Dimensions are all in millimetres, unless stated otherwise.
- It is the recipient's responsibility to print this document to the correct size & scale.
- All relevant drawings and specifications should be read in conjunction with this document.
- Scaling of this document is not recommended.



Scale 1:250

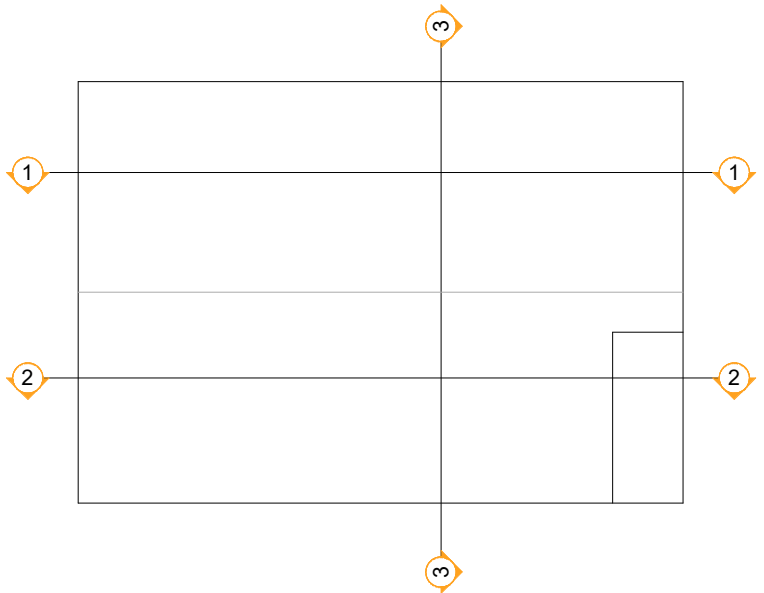


KEY PLAN

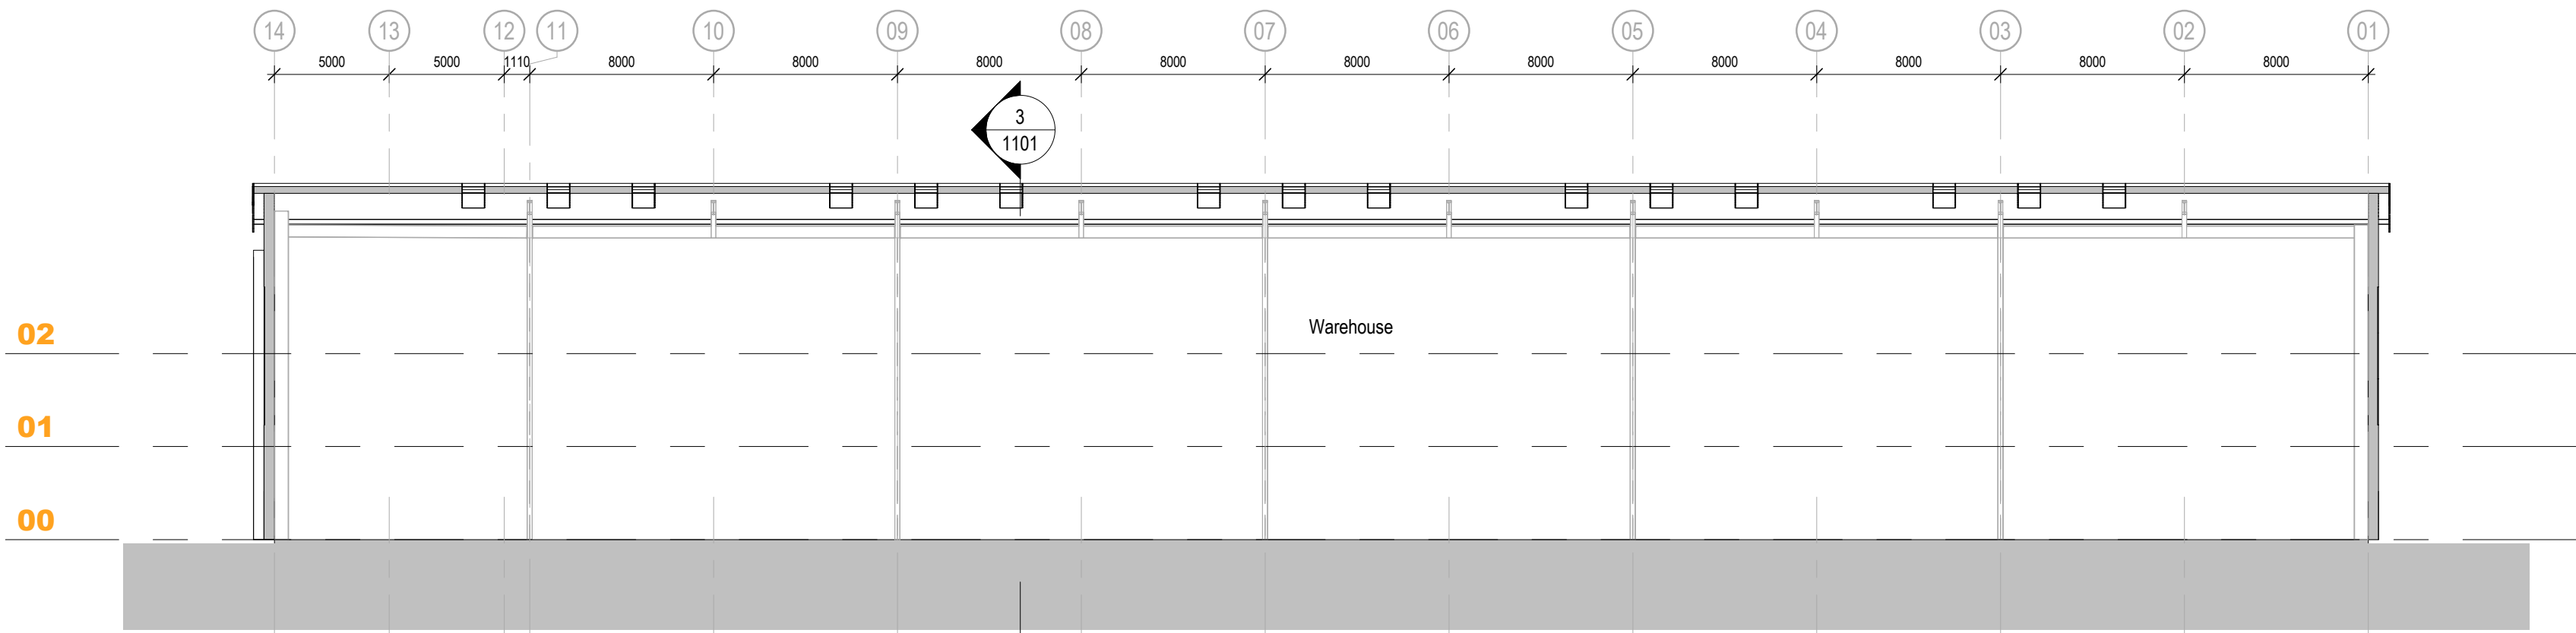


1: GA SECTION 1

1 : 250

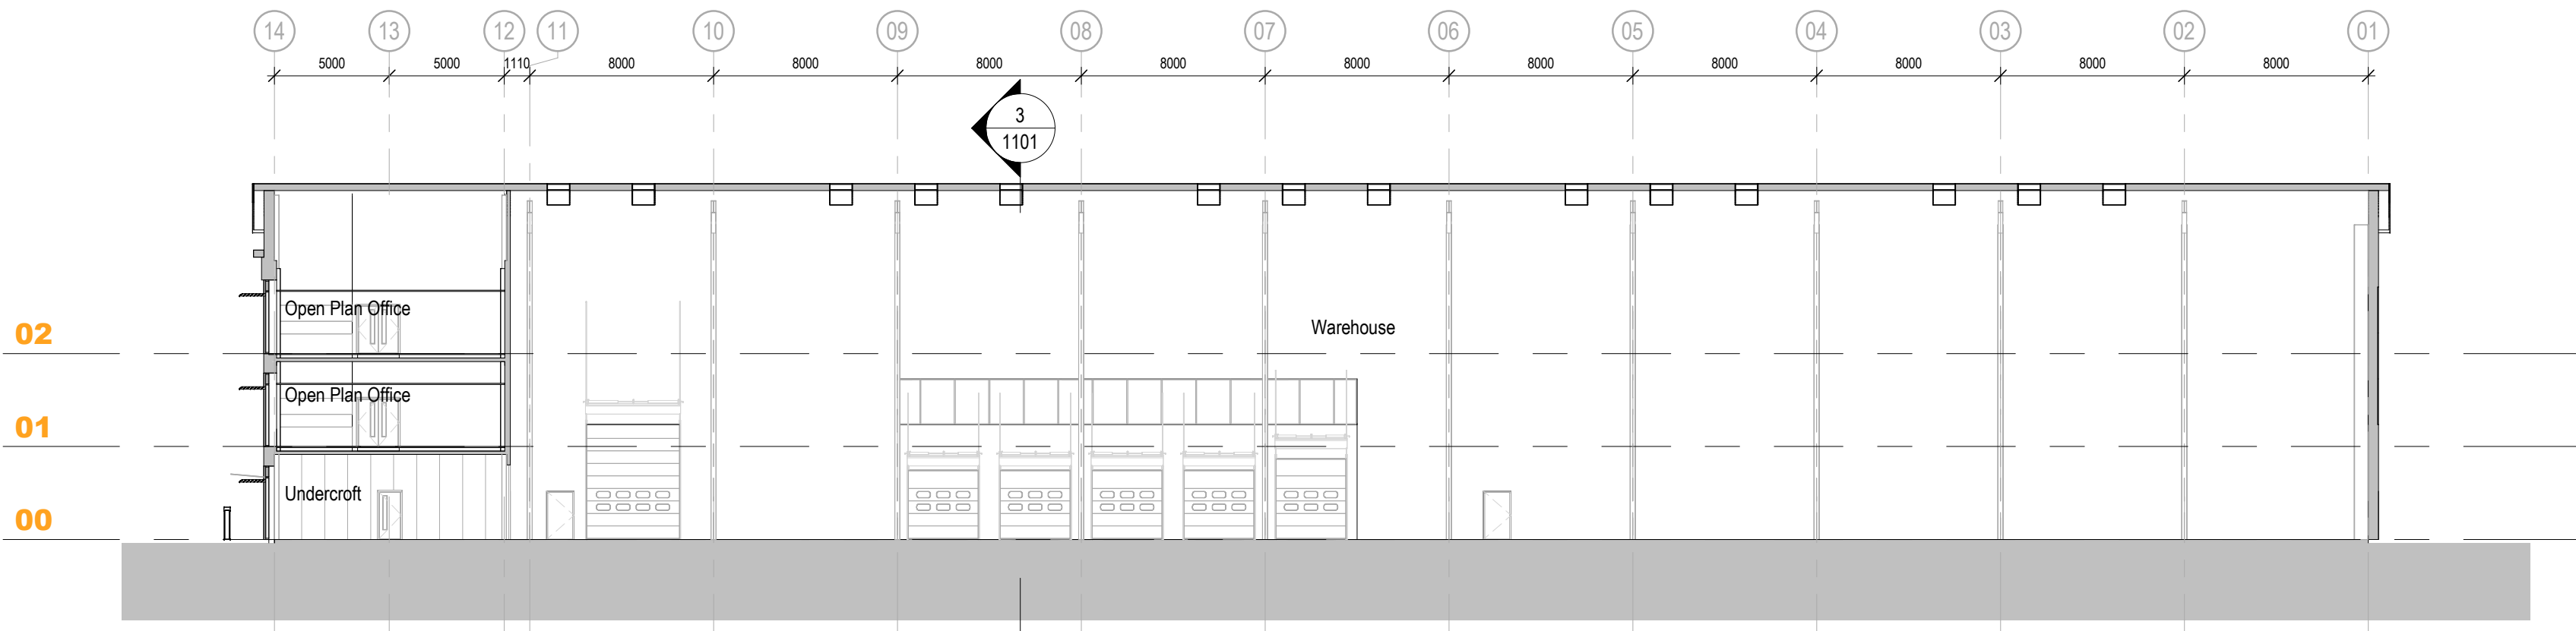

2: GA SECTION 2

1 : 250

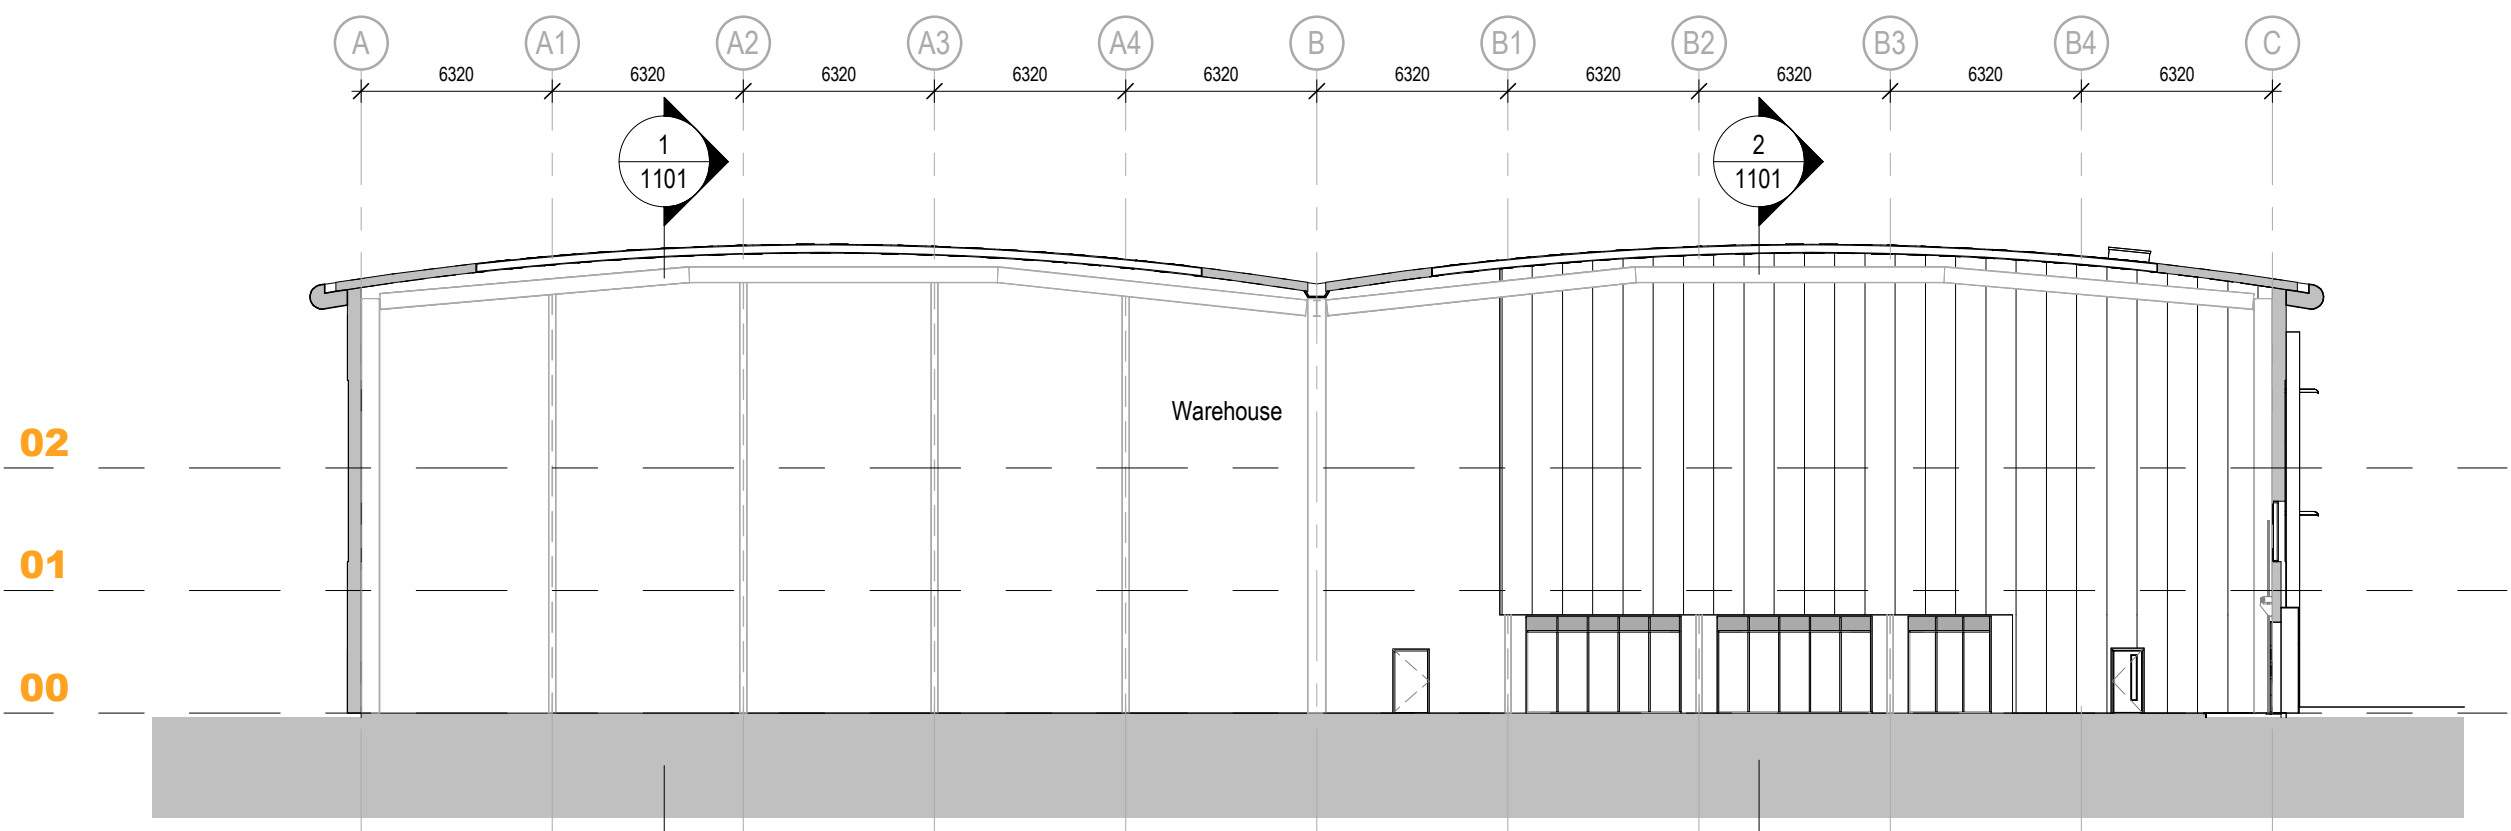

3: GA SECTION 3

1 : 250

Project Name

Land at Junction 22 M1, Cliffe Hill Farm

|                              |                                                                     |
|------------------------------|---------------------------------------------------------------------|
| Employer                     | Project Address                                                     |
| Caddick Developments Limited | Land at Junction 22 M1, Cliffe Hill Farm, Markfield, Leicestershire |

|                          |                         |
|--------------------------|-------------------------|
| RIBA Workstage           | Status                  |
| 3 - Spatial Coordination | A3 - Authorised Stage 3 |

|       |         |          |      |
|-------|---------|----------|------|
| Drawn | Checked | Created  | Size |
| JT    | DEB     | 24.06.25 | A1   |

|               |         |     |     |
|---------------|---------|-----|-----|
| UMC Reference | Scale   | LOD | LOI |
| 24473         | 1 : 250 | 3   | 3   |

Document Title

Unit 03 - Proposed Building Sections

Document Reference

24473 - UMC - 0300 - ZZ - DR - A - 1101

Revision Note

PLANNING ISSUE

|            |          |                  |
|------------|----------|------------------|
| Issue Date | Package  | Current Revision |
| 16.09.25   | PLANNING |                  |