

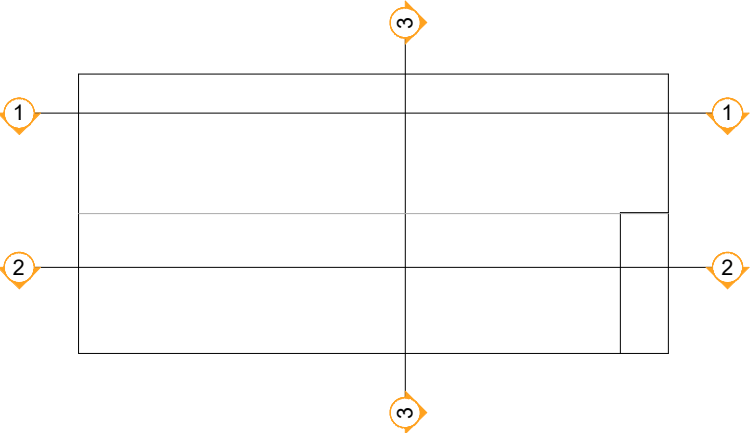


General Notes


- This document is to be used for the stated purpose only and should not be used for any other.
- Dimensions are all in millimetres, unless stated otherwise.
- It is the recipient's responsibility to print this document to the correct size & scale.
- All relevant drawings and specifications should be read in conjunction with this document.
- Scaling of this document is not recommended.

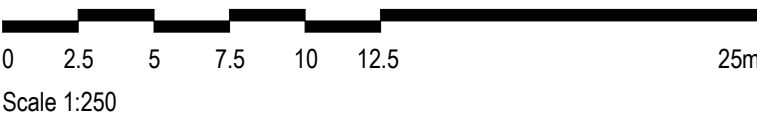


KEY PLAN

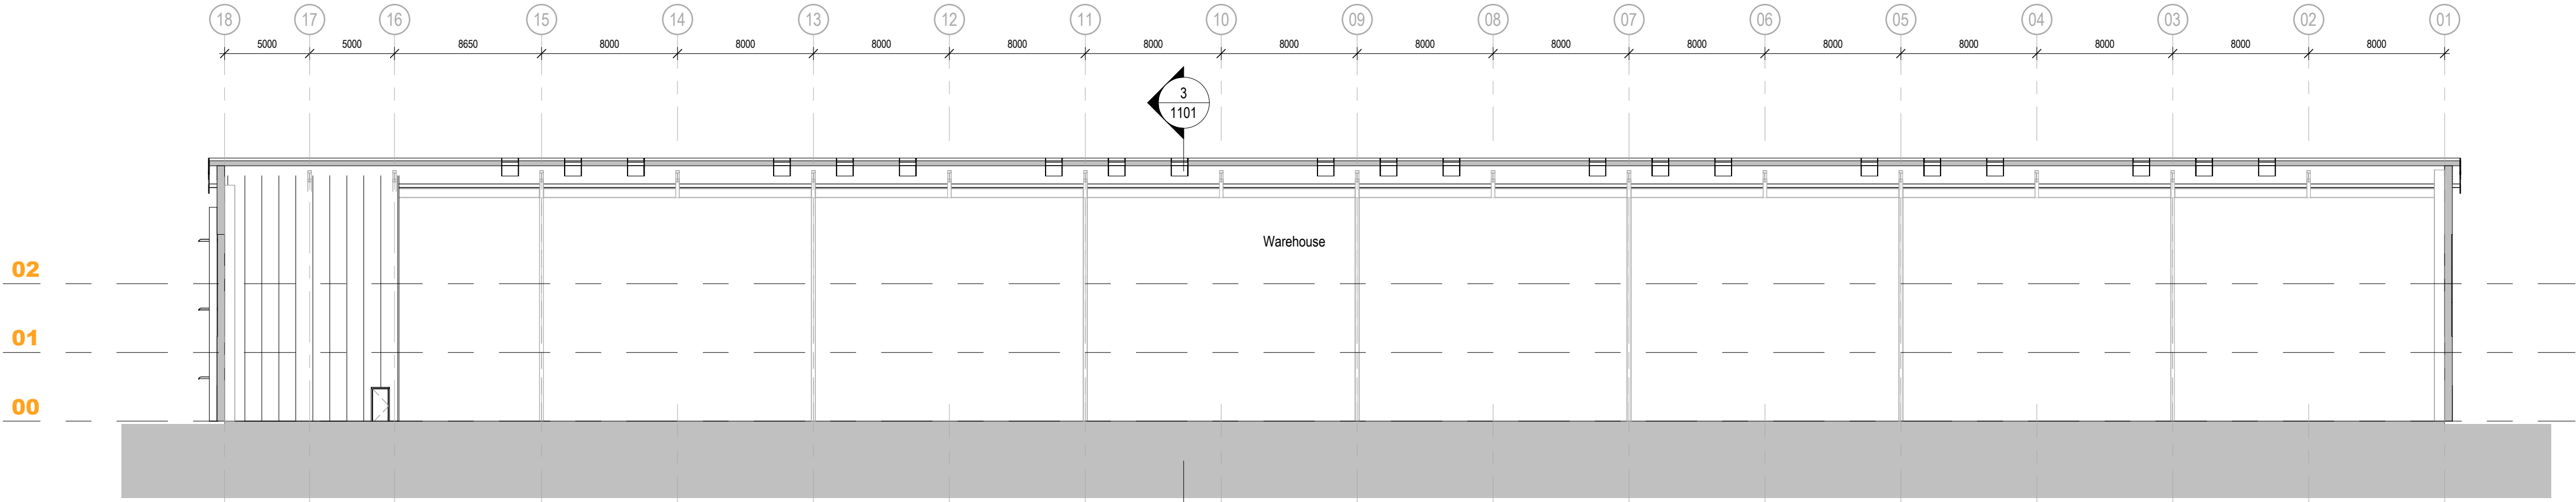

1: GA SECTION 1
1 : 250

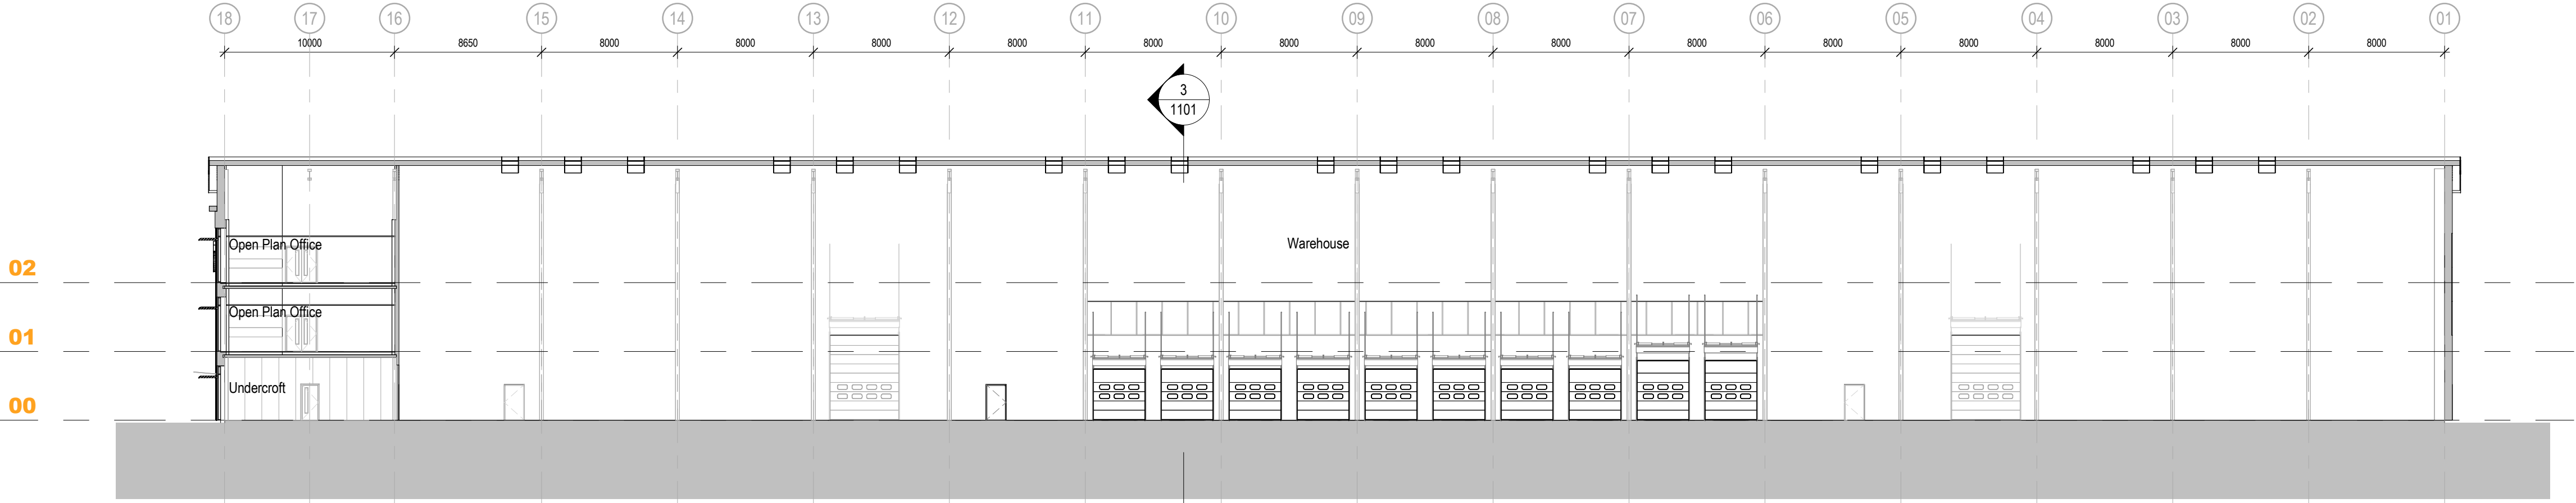

2: GA SECTION 2
1 : 250

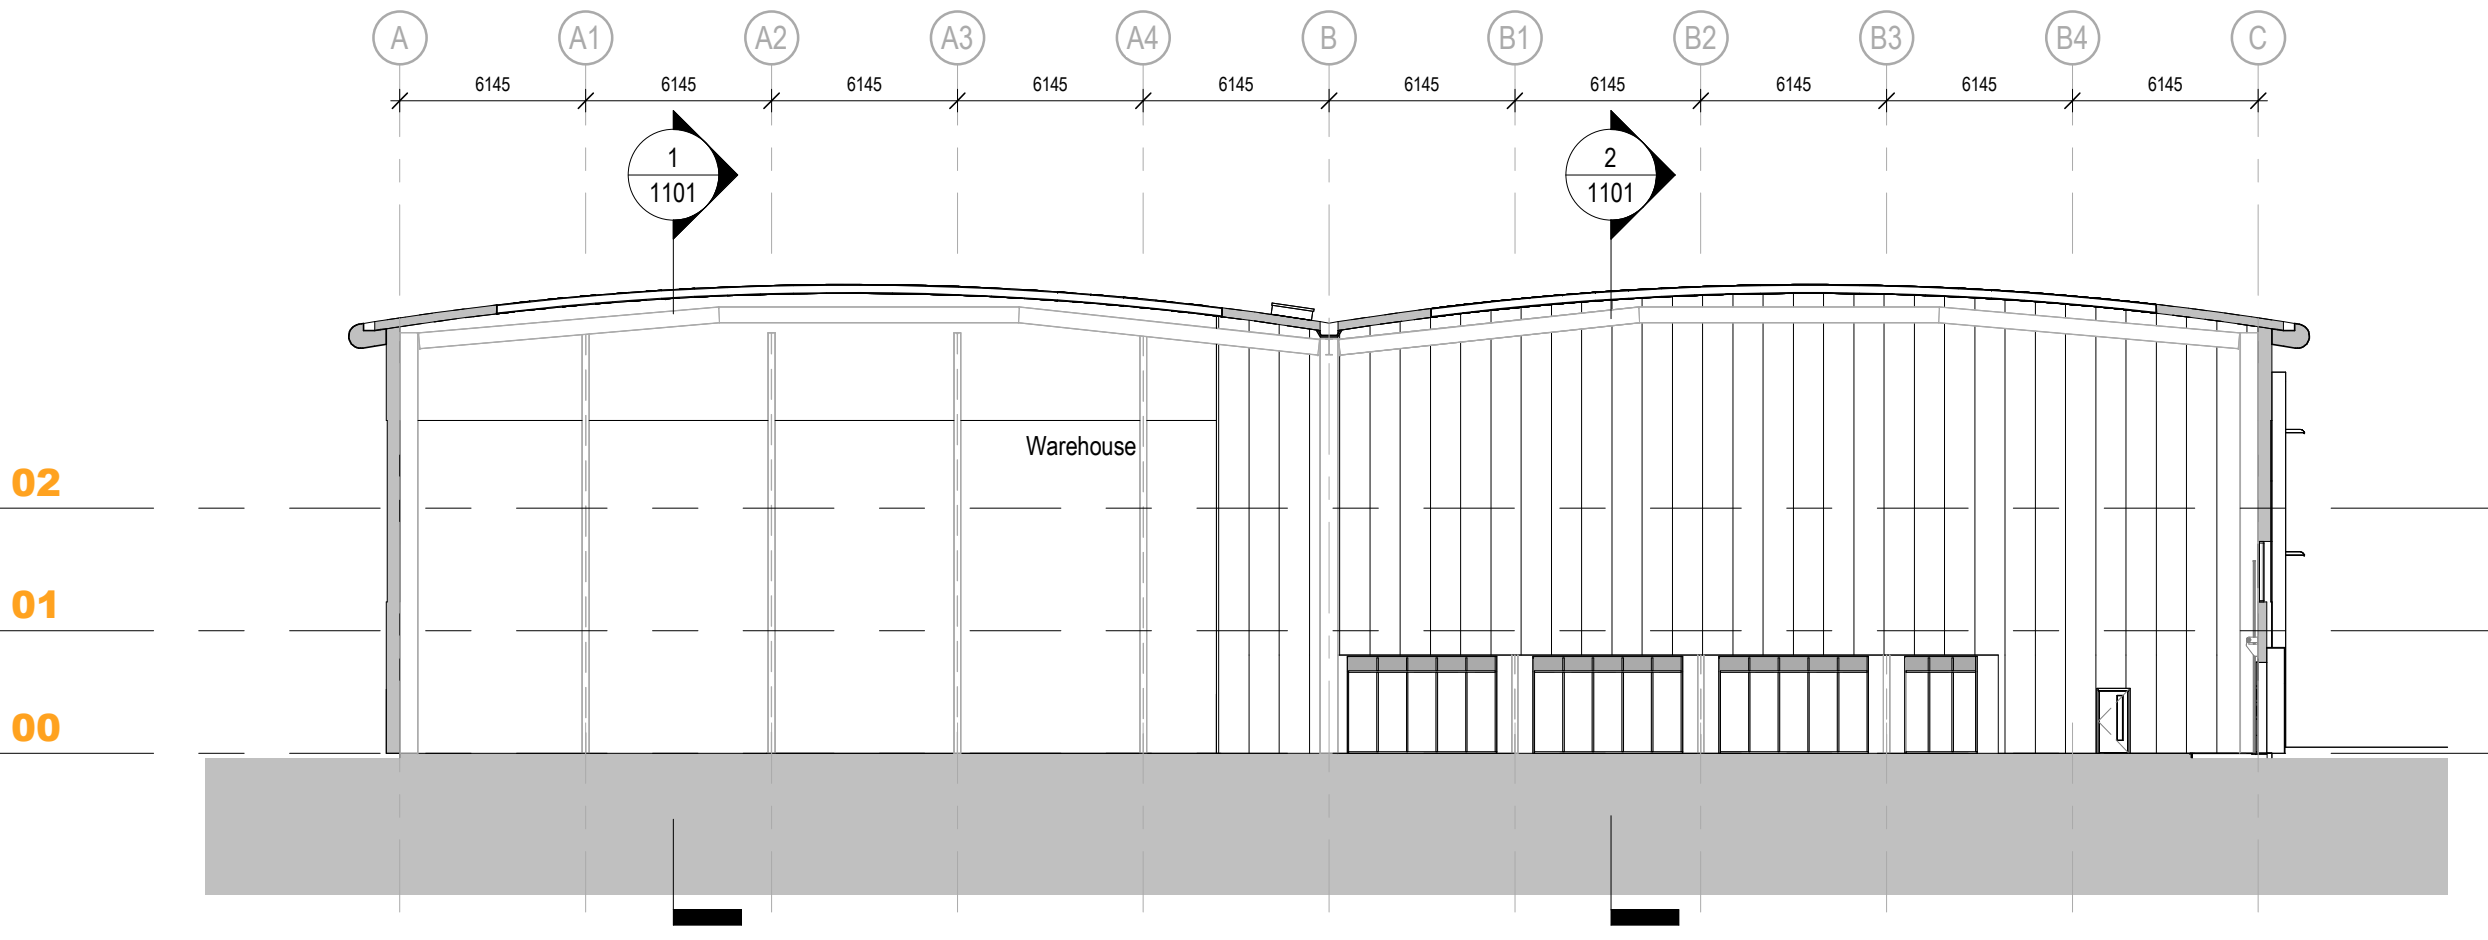

3: GA SECTION 3
1 : 250

Project Name

Land at Junction 22 M1, Cliffe Hill Farm

Employer

Caddick Developments Limited

Project Address

Land at Junction 22 M1,
Cliffe Hill Farm, Markfield,
Leicestershire

RIBA Workstage

3 - Spatial Coordination

Status

A3 - Authorised Stage 3

Drawn

JT

Checked

DEB

Created

27.06.25

Size

A1

UMC Reference

24473

Scale

1: 250

LOD

3

LOI

3

Document Title

Unit 05 - Proposed Building Sections

Document Reference

24473 - UMC - 0500 - ZZ - DR - A - 1101

Revision Note

PLANNING ISSUE

Issue Date

16.09.25

Package

PLANNING

Current Revision

C02