


General Notes


- This document is to be used for the stated purpose only and should not be used for any other.
- Dimensions are all in millimetres, unless stated otherwise.
- It is the recipient's responsibility to print this document to the correct size & scale.
- All relevant drawings and specifications should be read in conjunction with this document.
- Scaling of this document is not recommended.



Scale 1:200

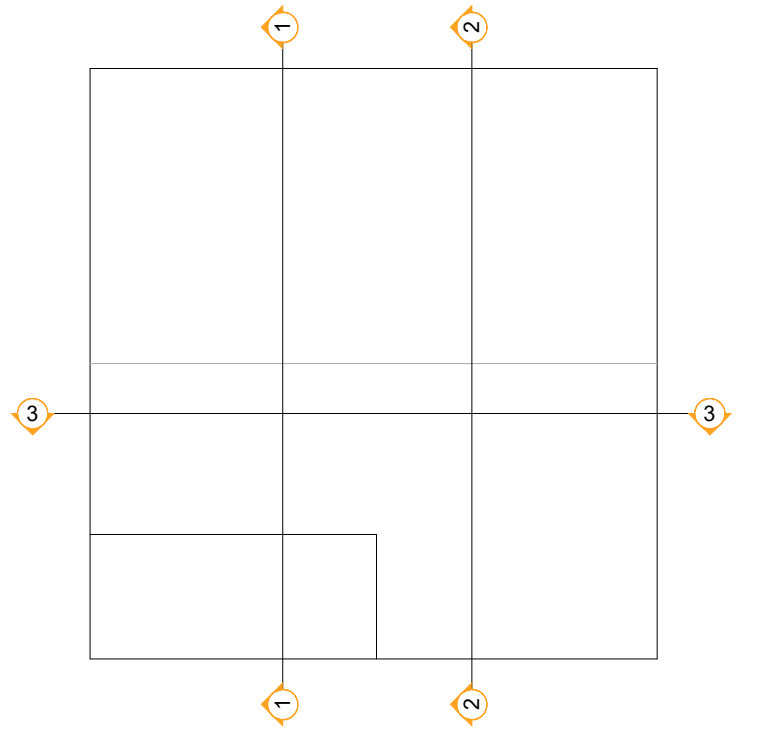


KEY PLAN

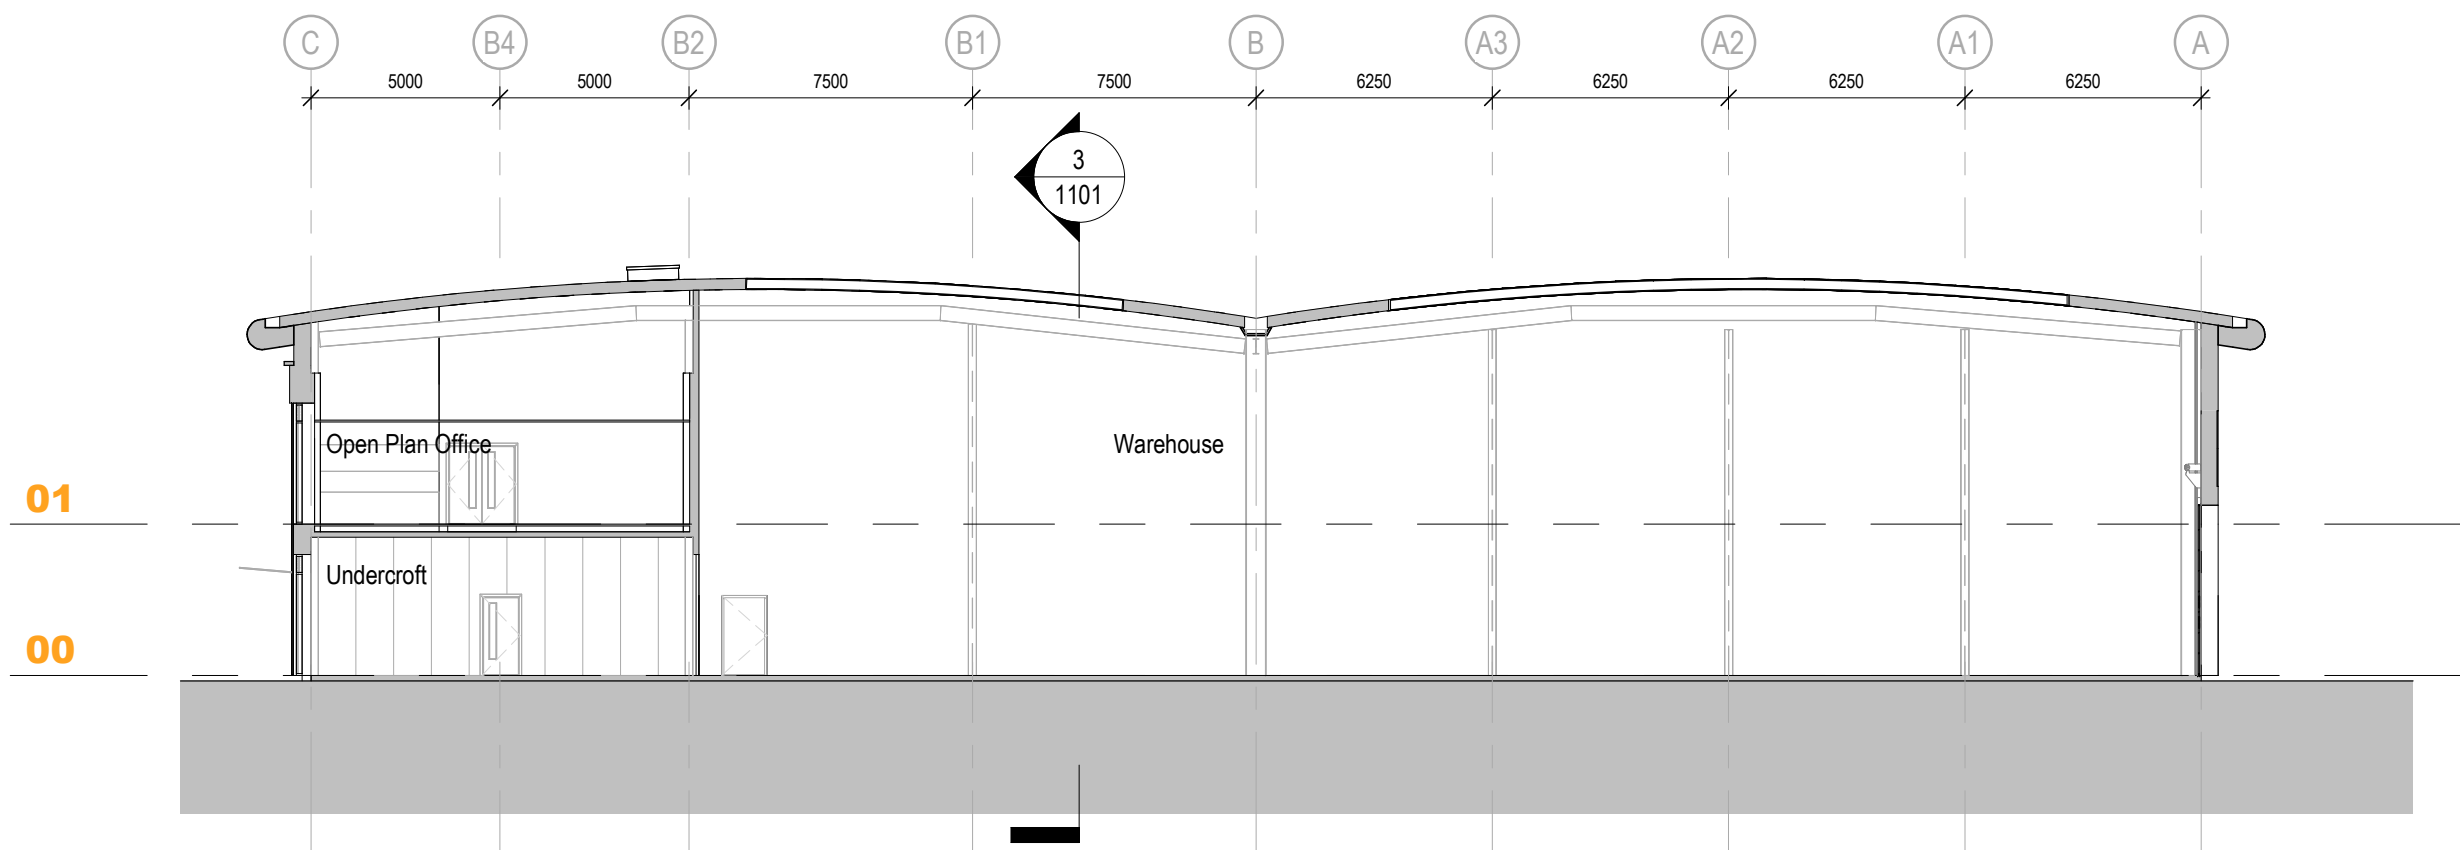


1: GA SECTION 1

1 : 200

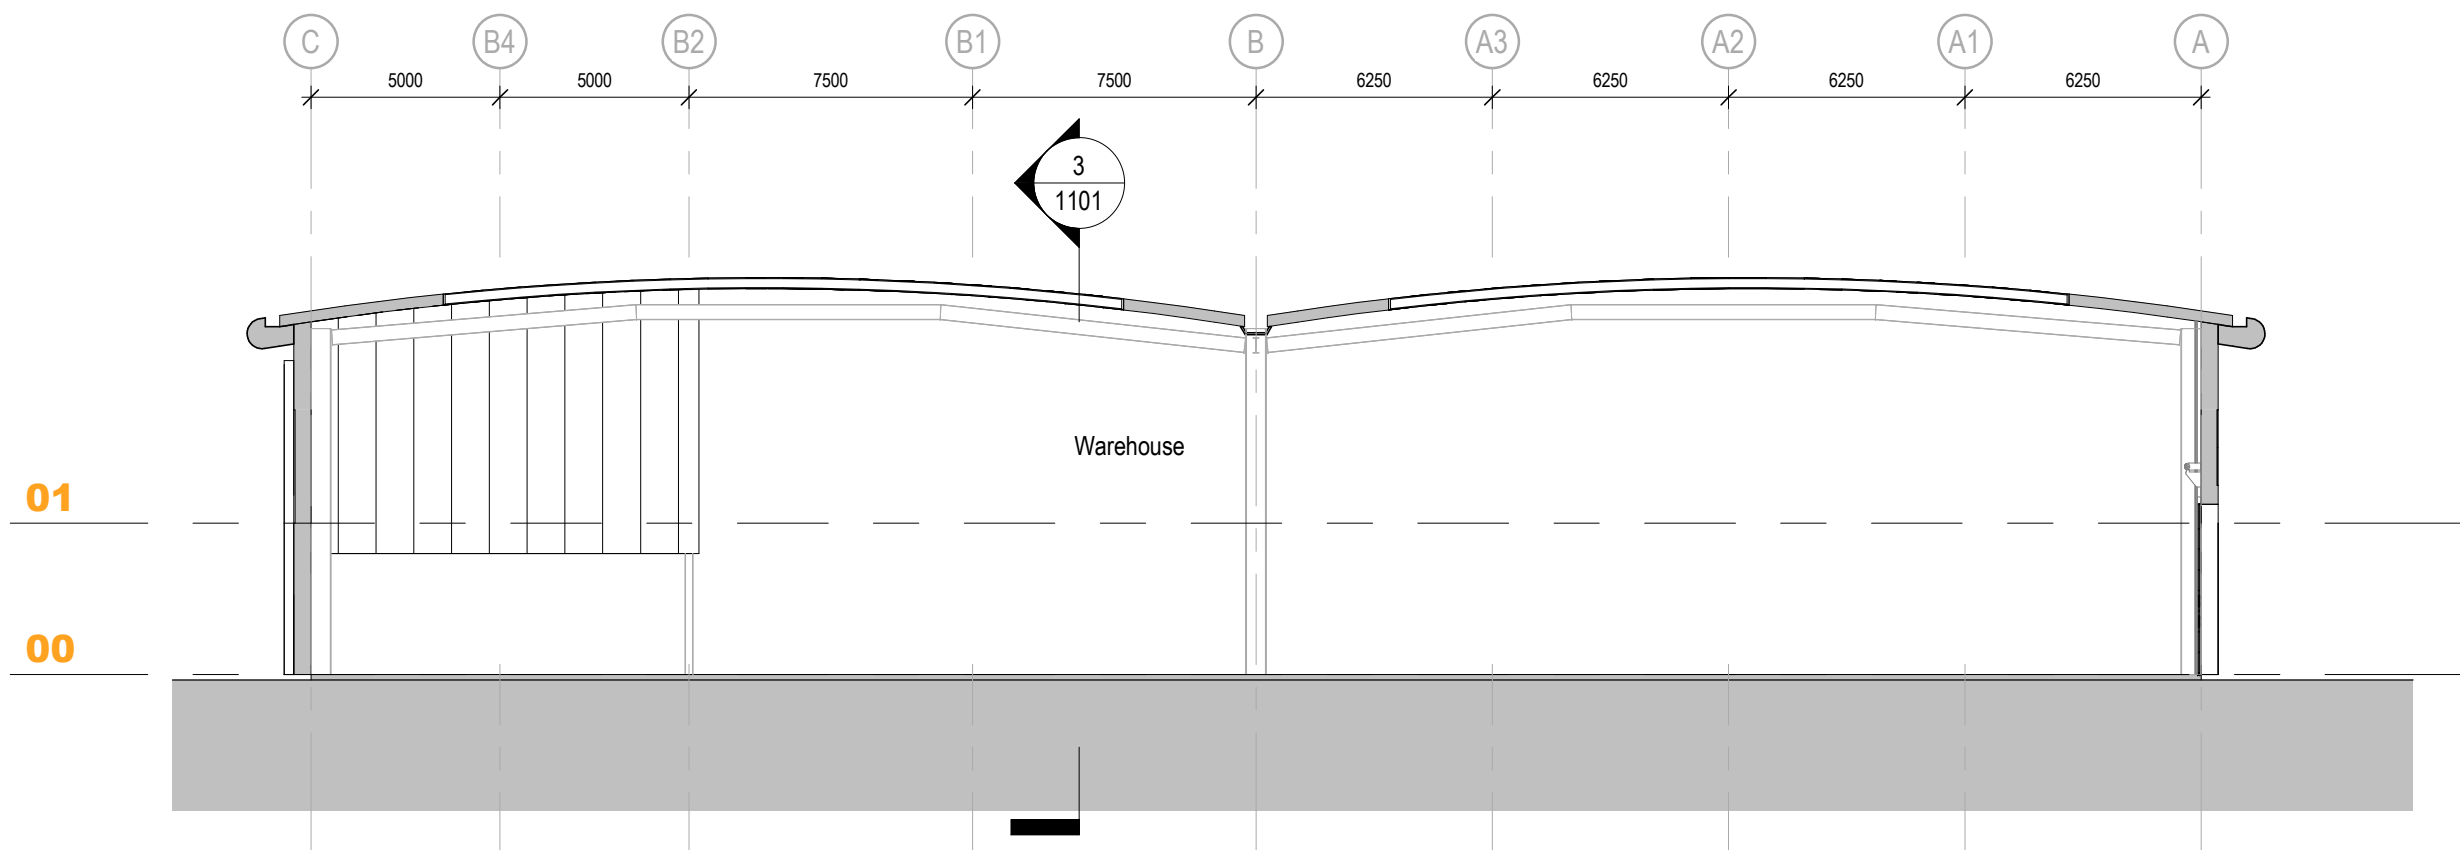

2: GA SECTION 2

1 : 200

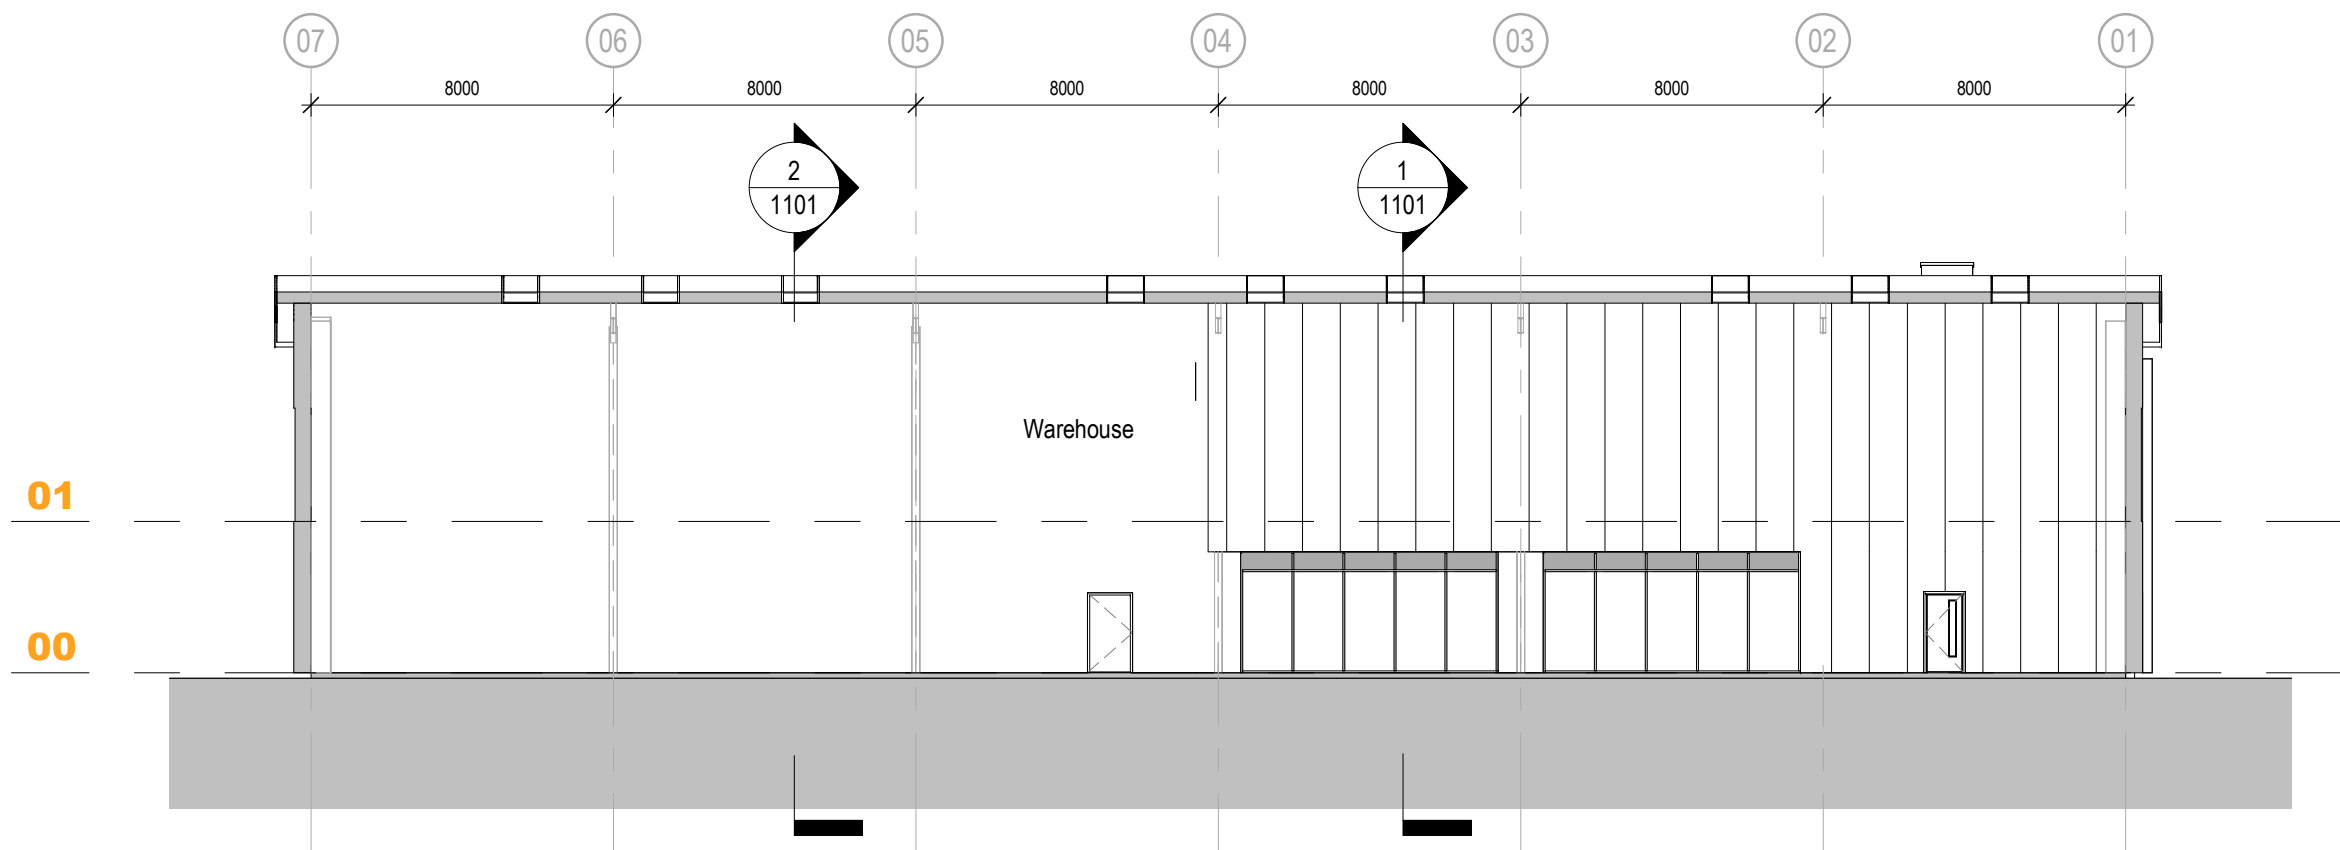

3: GA SECTION 3

1 : 200

Project Name

Land at Junction 22 M1, Cliffe Hill Farm

Employer	Project Address		
Caddick Developments Limited	Land at Junction 22 M1, Cliffe Hill Farm, Markfield, Leicestershire		
RIBA Workstage	Status		
3 - Spatial Coordination	A3 - Authorised Stage 3		
Drawn	Checked	Created	Size
JT	DEB	30.06.25	A1
UMC Reference	Scale	LOD	LOI
24473	1:200	3	3

Document Title

Unit 06 - Proposed Building Sections

Document Reference

24473 - UMC - 0600 - ZZ - DR - A - 1101

Revision Note

PLANNING ISSUE

Issue Date	Package	Current Revision
16.09.25	PLANNING	