



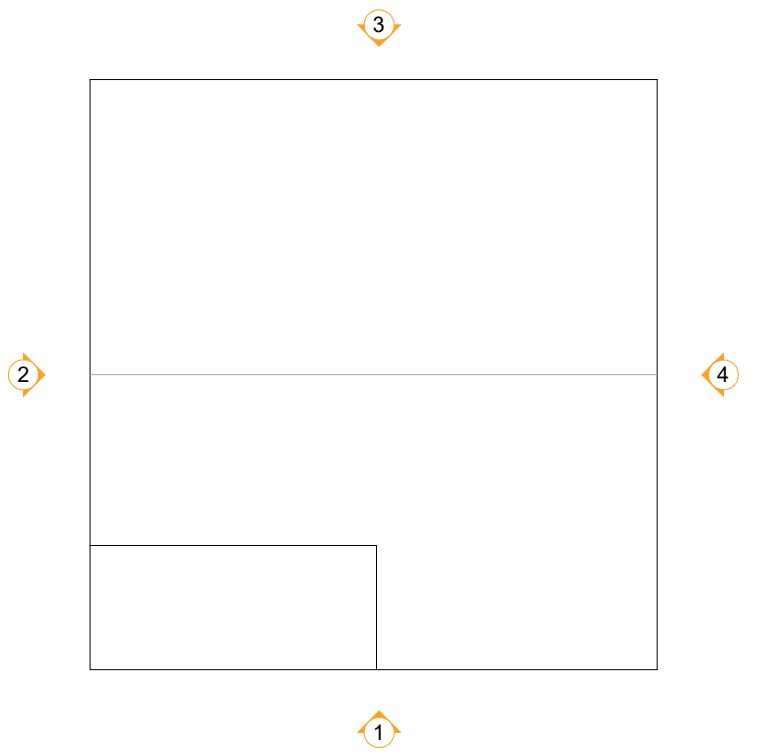

General Notes

- This document is to be used for the stated purpose only and should not be used for any other.
- Dimensions are all in millimetres, unless stated otherwise.
- It is the recipient's responsibility to print this document to the correct size & scale.
- All relevant drawings and specifications should be read in conjunction with this document.
- Scaling of this document is not recommended.

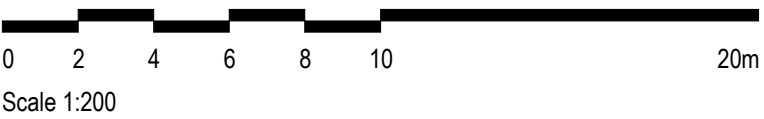

KEY PLAN

ELEVATION MATERIALS KEY

- 1 Trapezoidal profile roof sheet. Colour: Moorland Green (RAL 100 60 20)
- 2 Profile metal eaves and soffit. Colour: Moorland Green (RAL 100 60 20)
- 3 Roof access hatch. Colour: Moorland Green (RAL 100 60 20)
- 4 GRP roof light set within roof
- 5 Vertical profile wall cladding. Colour: Juniper Green (RAL 140 20 10)
- 6 Horizontal profile wall cladding. Colour: Juniper Green (RAL 140 20 10)
- 7 Horizontal profile wall cladding. Colour: Olive Green (RAL 100 30 20)
- 8 Horizontal profile wall cladding. Colour: Svelte (RAL 080 50 20)
- 9 Horizontal profile wall cladding. Colour: Meadowland Green (RAL 100 80 20)
- 10 Horizontal profile wall cladding. Colour: Moorland Green (RAL 100 60 20)
- 11 Horizontal microrib profile wall cladding. Colour: Anthracite (RAL 7016)
- 12 Timber effect cladding feature surround to offices. Colour: Oak
- 13 Timber effect cladding feature to entrance. Colour: Oak
- 14 Pressed metal flashing to timber panel. Colour: Anthracite (RAL 7016)
- 16 Framed Glazing. Colour: Frames to be Anthracite (RAL 7016)
- 17 Louvre panel within framed glazing. Colour: Anthracite (RAL 7016)
- 18 Spandrel Panel Look-a-Like Glass
- 20 Glass canopy to entrance doors
- 21 Glazed door within glazing system. Colour: Frames to be Anthracite (RAL 7016)
- 22 Personnel fire escape doors. Colour: Juniper Green (RAL 140 20 10)
- 23 Level access doors to warehouse. Colour: Juniper Green (RAL 140 20 10)

Project Name

Land at Junction 22 M1, Cliffe Hill Farm

Employer		Project Address	
Caddick Developments Limited		Land at Junction 22 M1, Cliffe Hill Farm, Markfield, Leicestershire	
RIBA Workstage		Status	
3 - Spatial Coordination		A3 - Authorised Stage 3	
Drawn	Checked	Created	Size
JT	DEB	30.06.25	A1
UMC Reference		Scale	LOD
24473		1:200	3

Document Title

Unit 06 - Proposed Elevations


Document Reference

24473 - UMC - 0600 - ZZ - DR - A - 1301

Revision Note


PLANNING ISSUE

Issue Date	Package	Current Revision
16.09.25	PLANNING	

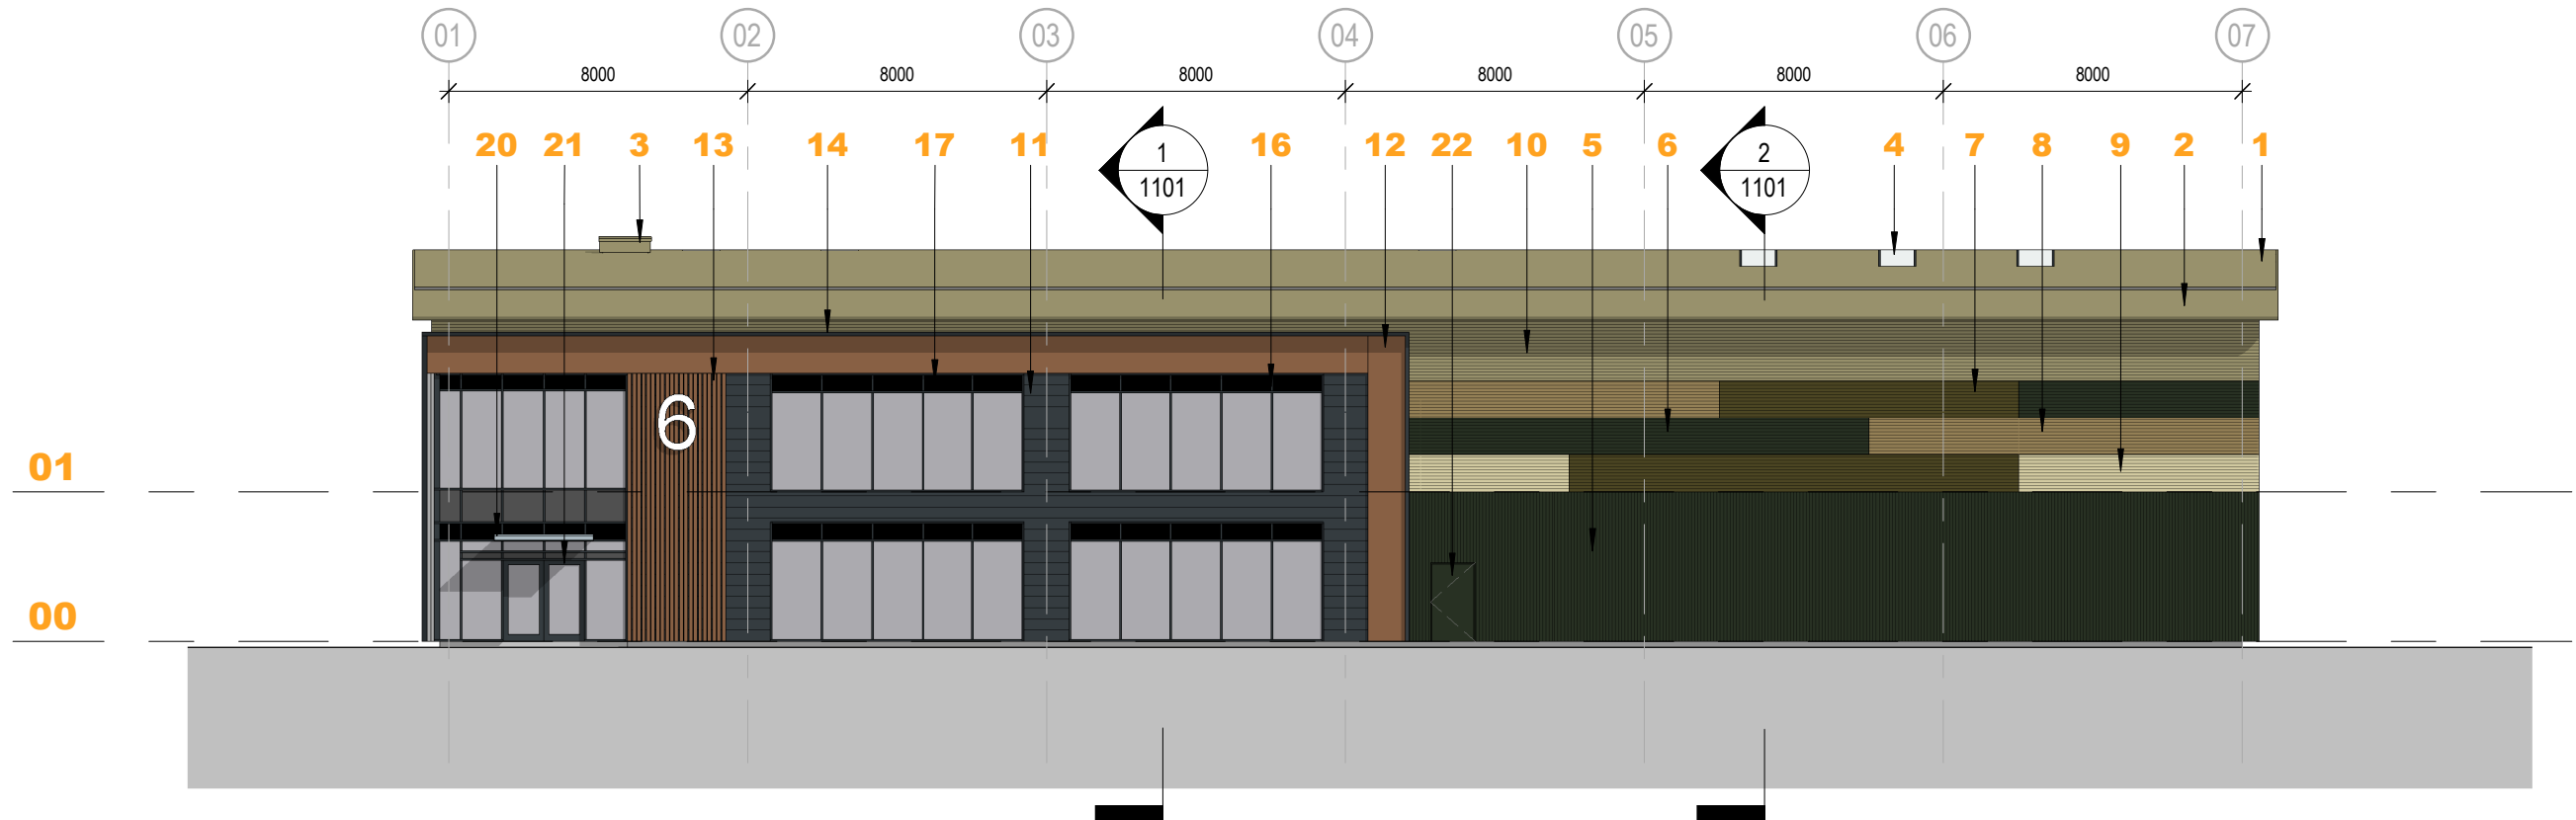


1: GA ELEVATION 1

1 : 200

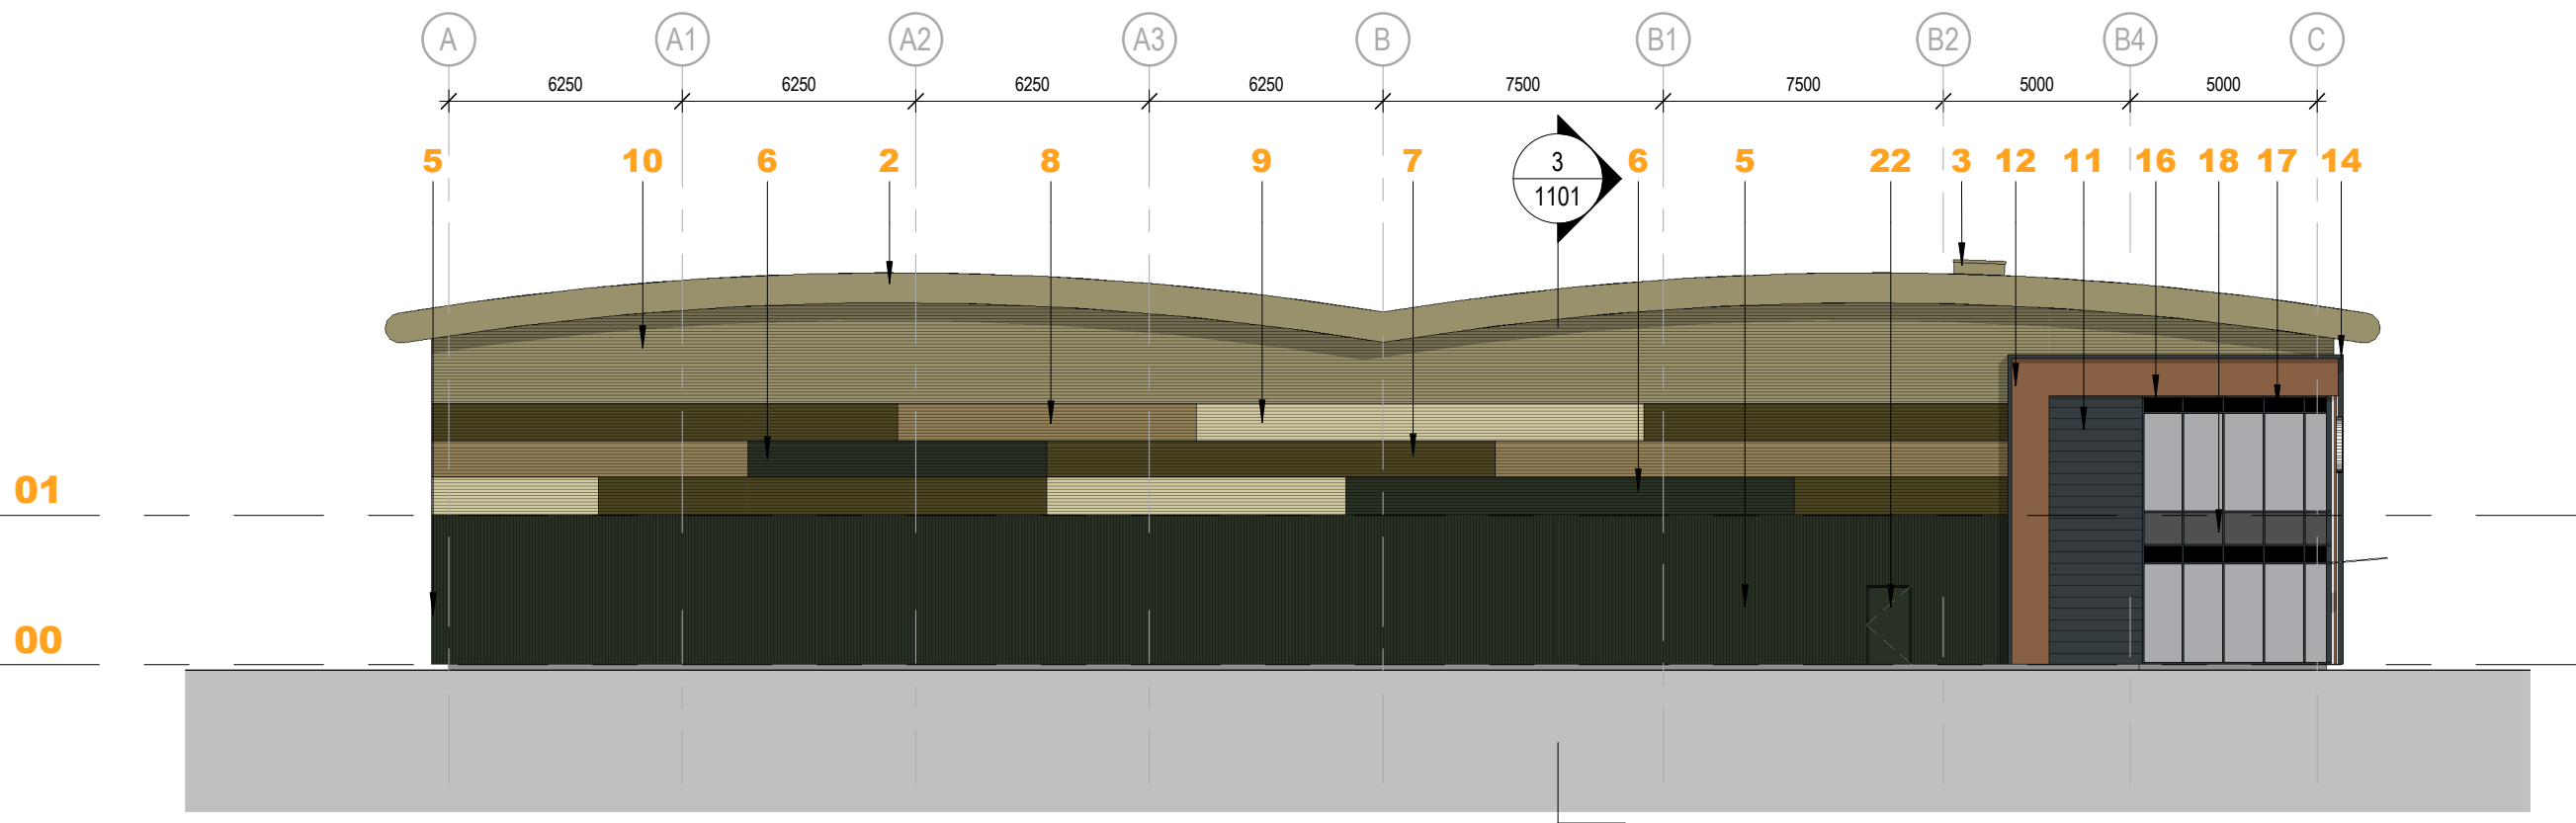


2: GA ELEVATION 2

1 : 200

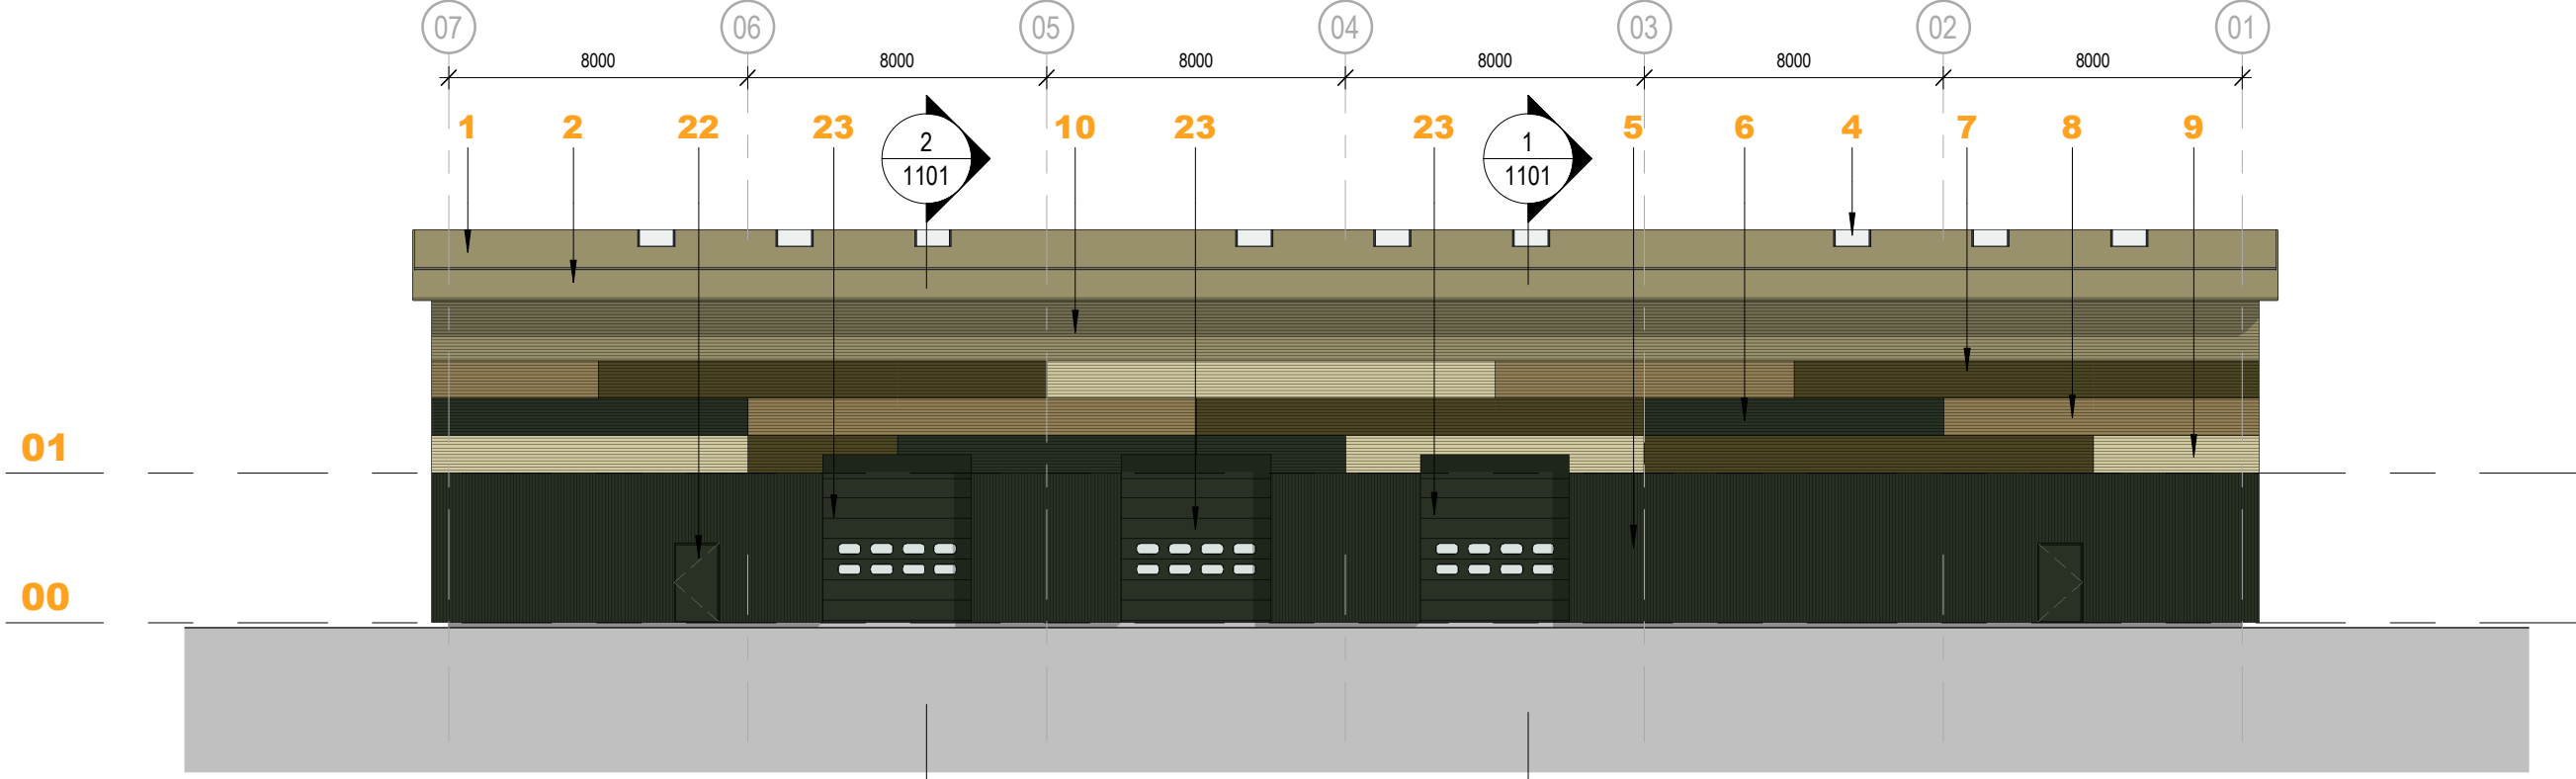

3: GA ELEVATION 3

1 : 200

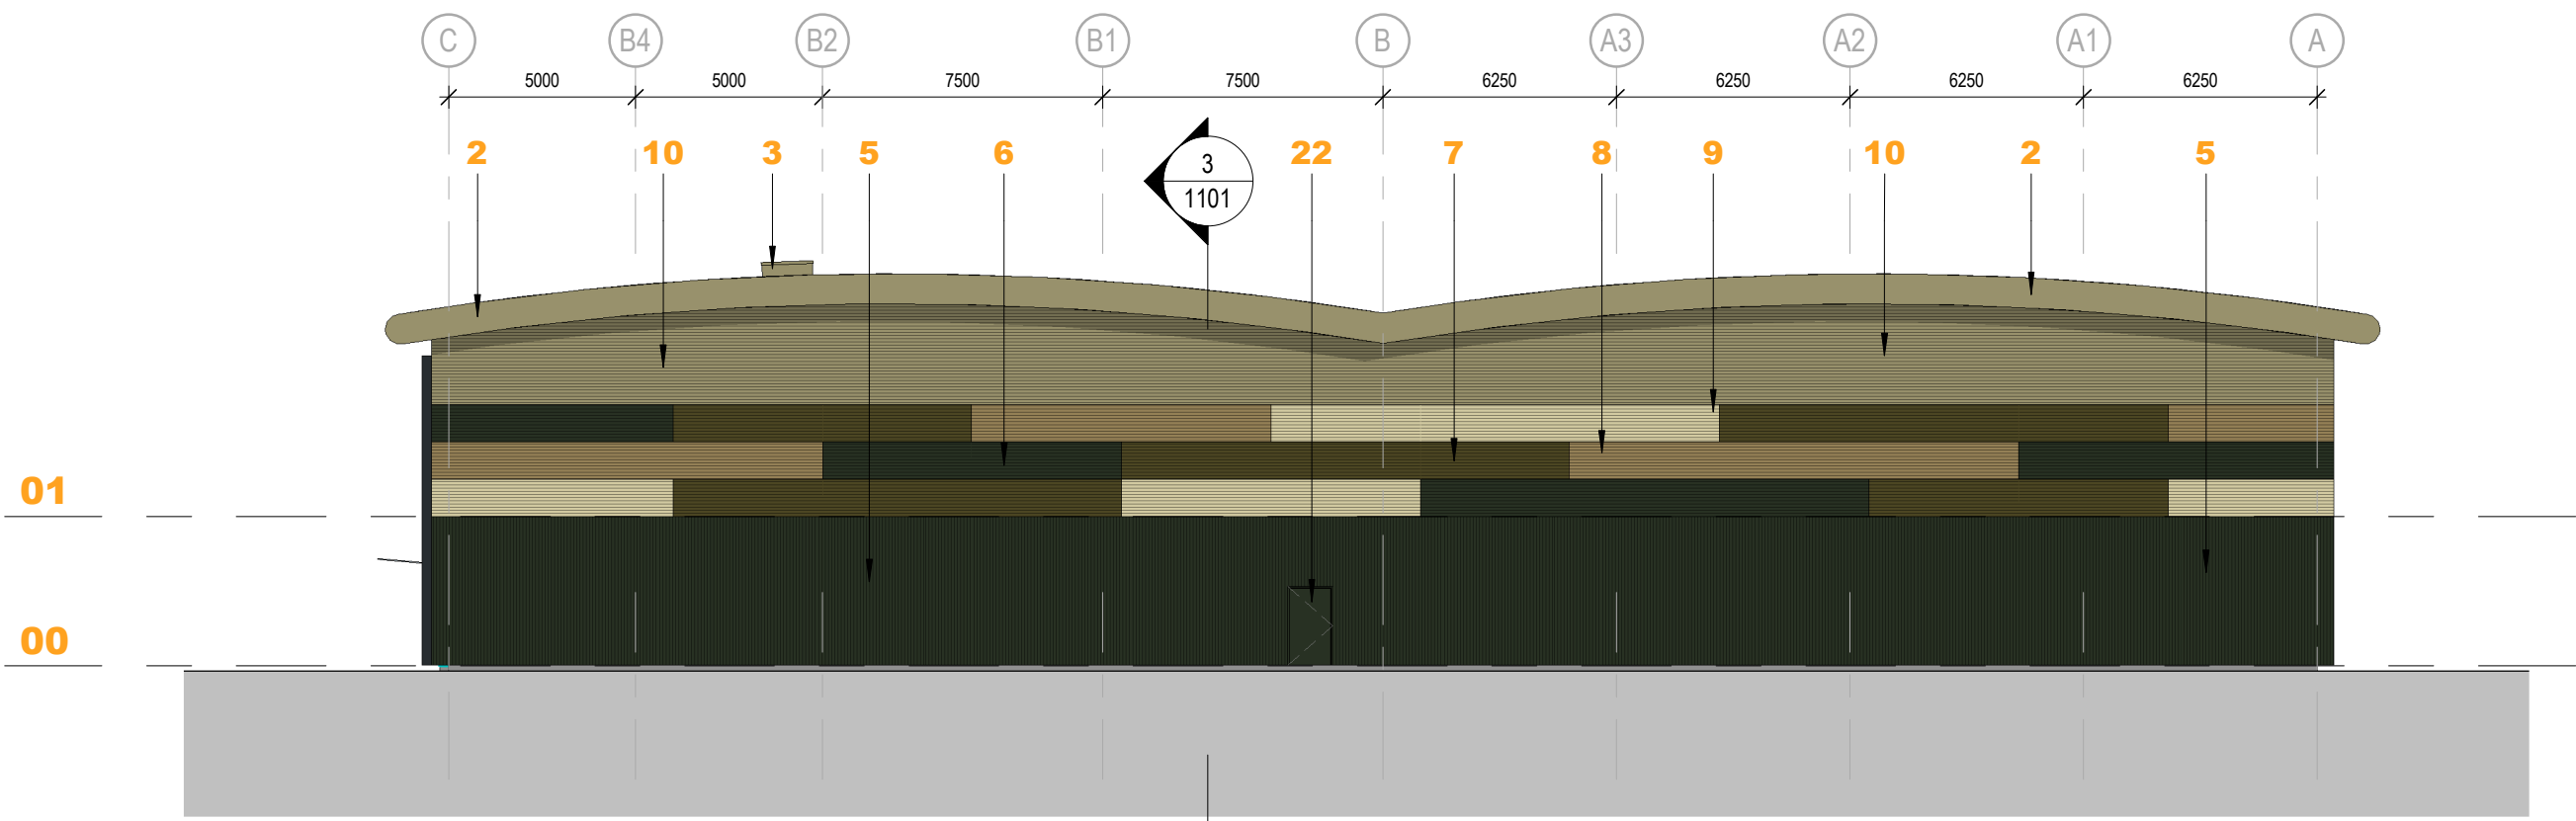

4: GA ELEVATION 4

1 : 200